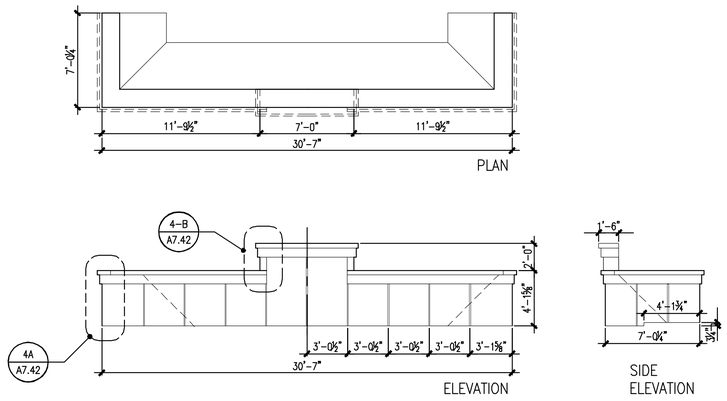

1 GFRC/P PARAPET ELEVATIONS AND PLANS

REFERENCED FROM: SCALE:3/16"=1'-0"

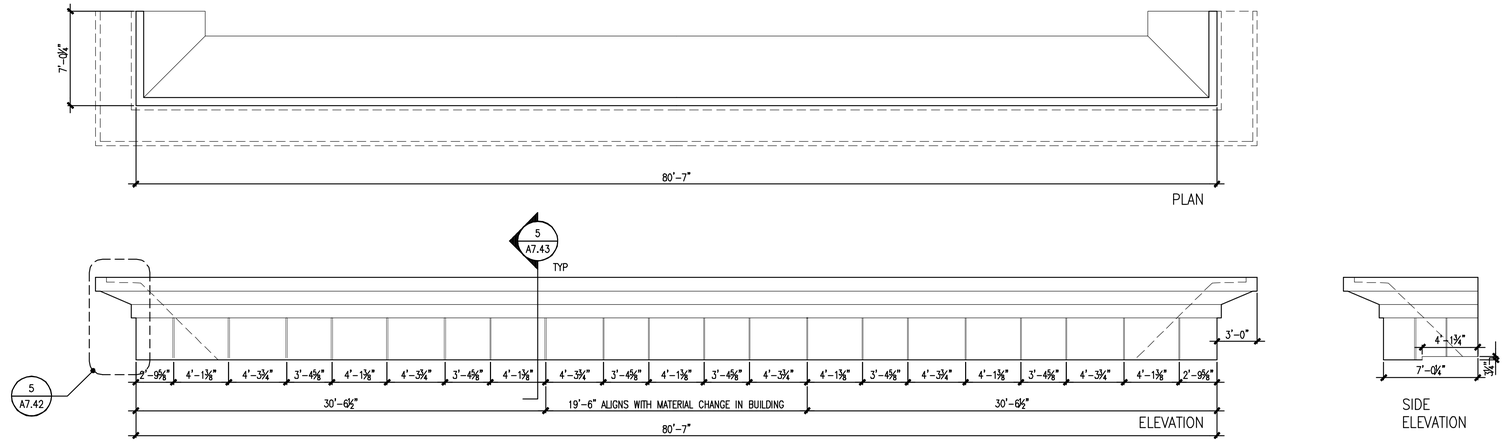

2 GFRC/P PARAPET ELEVATIONS AND PLANS

REFERENCED FROM: SCALE:3/16"=1'-0"

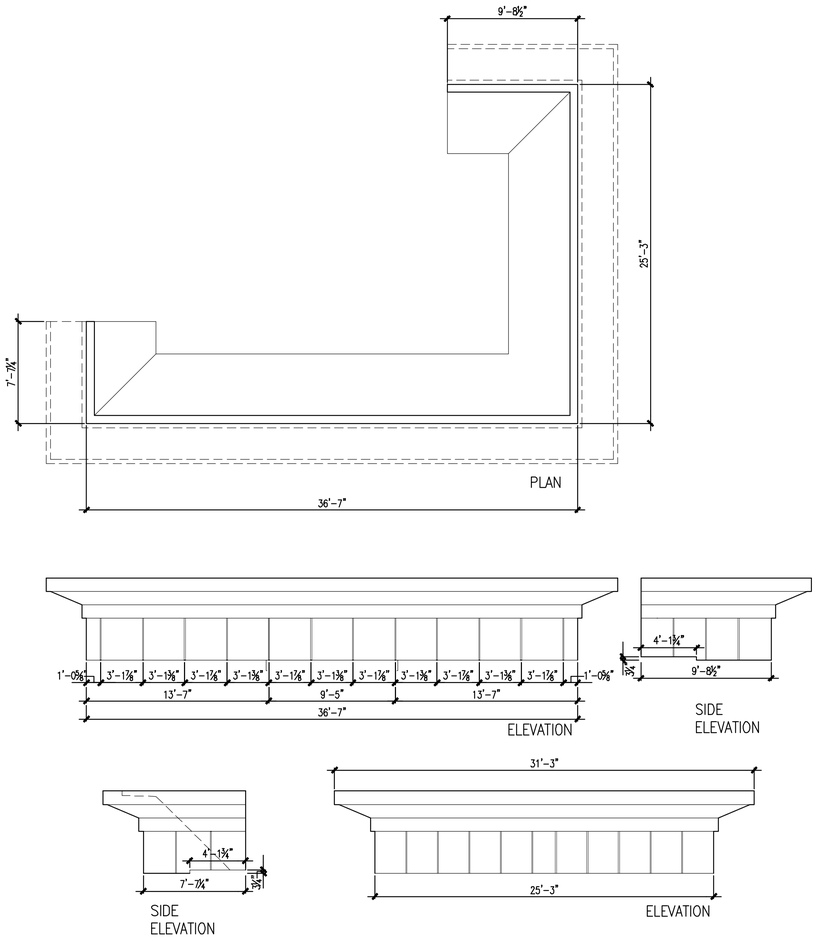

3 GFRC/P PARAPET ELEVATIONS AND PLANS

REFERENCED FROM: SCALE:3/16"=1'-0"

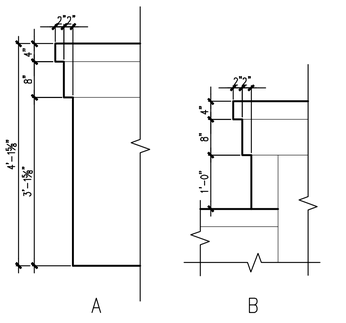

4 GFRC/P DETAIL PROFILE

REFERENCED FROM: SCALE:3/4"=1'-0"

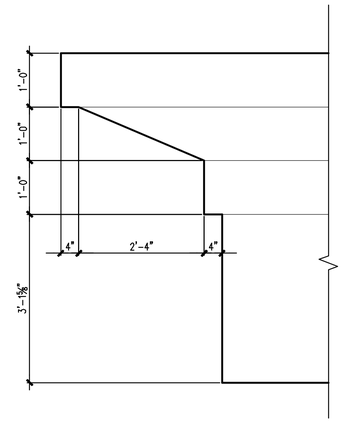

5 GFRC/P DETAIL

REFERENCED FROM: SCALE:3/4"=1'-0"

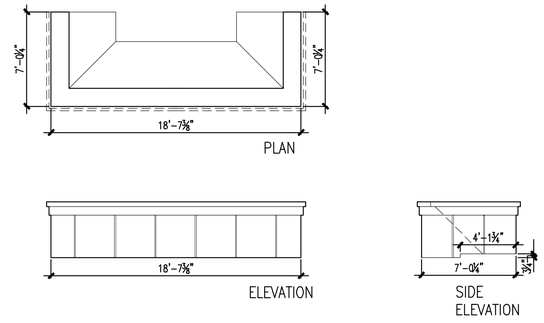

6 GFRC/P PARAPET ELEVATIONS AND PLANS

REFERENCED FROM: SCALE:3/16"=1'-0"

CWS Architects

❑ Architecture
Space Planning
Value Design

❑ 434 Cumberland Avenue
Portland, ME 04101
Phone: (207)774-4441
Fax: (207)774-4016

❑ www.CWSarch.com

REGISTERED ARCHITECT BENEDICT B. WALTER NO. 1947 STATE OF MAINE

❑ Owner:

SOUTHERN MAINE STUDENT HOUSING LLC
247 COMMERCIAL STREET
ROCKPORT, MAINE 04856
TEL: (207) 236-4067

❑ Contractor:

PIZZAGALLI CONSTRUCTION
131 PRESUMPSCOT STREET
PORTLAND, ME, 04103
TEL: (207) 874-2323
FAX: (207) 874-2727

BAYSIDE VILLAGE - A STUDENT HOUSING COMPLEX
132 MARGINAL WAY
PORTLAND, MAINE

Project No: 2006-432.BVP

❑ Drawing Title:
GFRC/P PLANS, ELEVATIONS & DETAILS

Scale: AS NOTED
Date: SEPTEMBER 14, 2007
Revisions:

Drawing Number:
A7.42

ISSUED FOR CONSTRUCTION