NOTE:

1. SEE SHEET E-001 FOR LEGEND AND GENERAL NOTES.

KEYED NOTE:

(1) PROVIDE 120V CONTROL CIRCUIT FOR HVAC EQUIPMENT. FIELD VERIFY EXACT LOCATION OF ELECTRICAL CONNECTION.

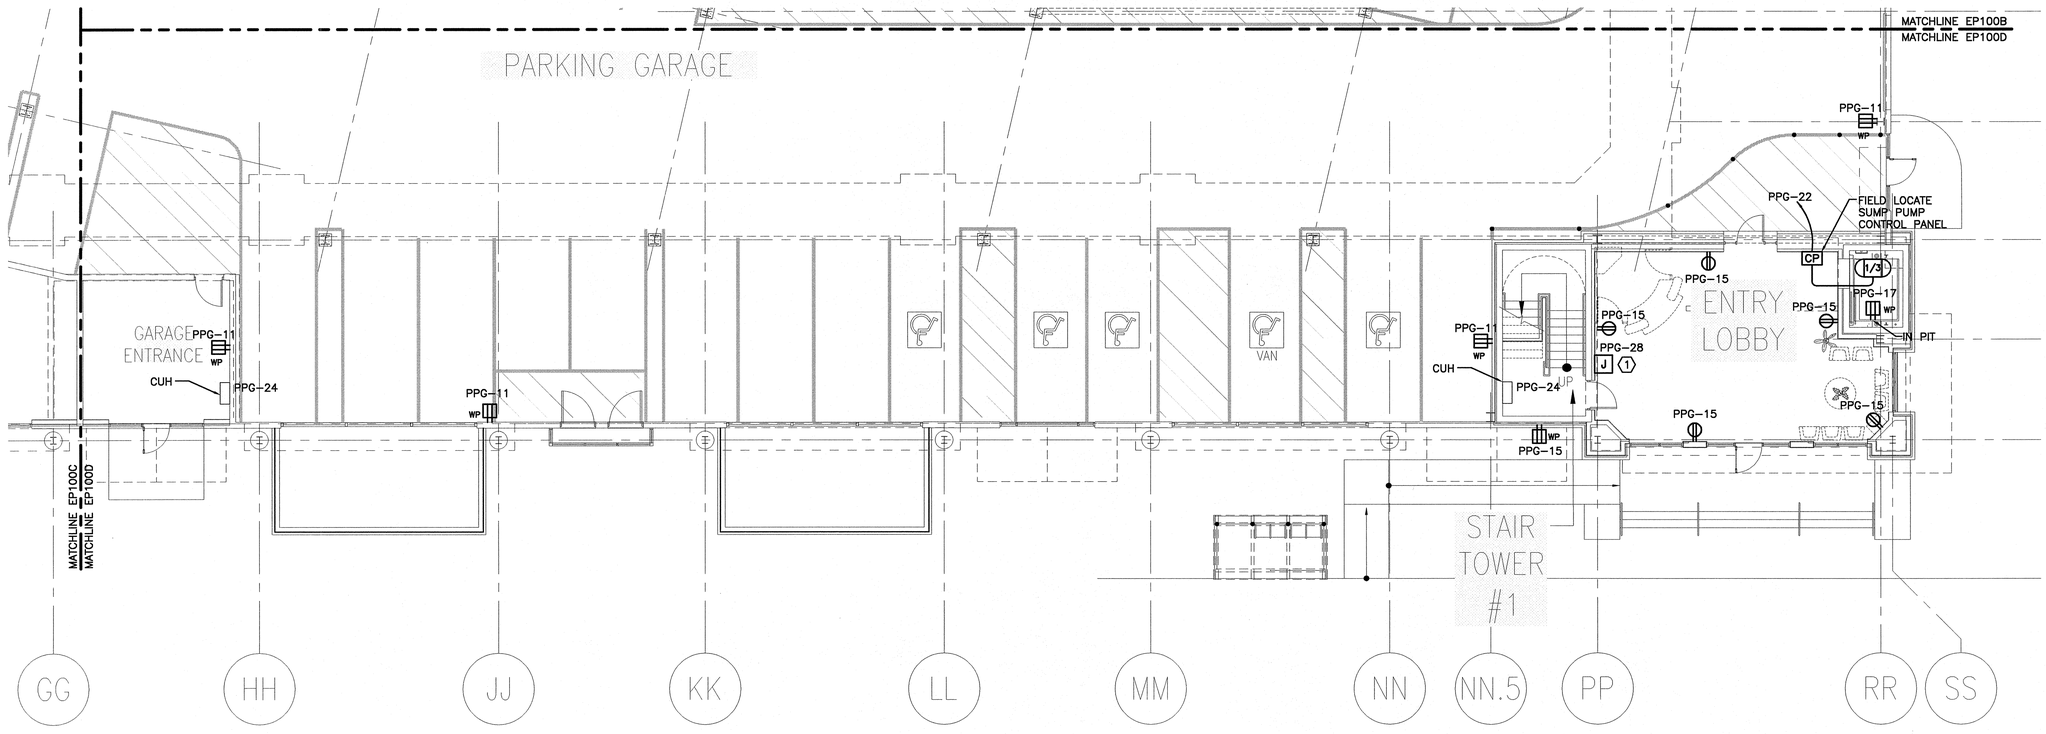

A1	LOWER LEVEL PLAN
1/8"=1'-0"	

ESB
E.S. BOULOS CO
ELECTRICAL CONTRACTORS
45 BRADLEY DRIVE
WESTBROOK, ME 04092
TEL: (207) 464-3706
FAX: (207) 464-1833

SMRT

ARCHITECTURE ENGINEERING PLANNING
SMRT
144 Fore Street/P.O. Box 618
Portland, Maine 04104
tel. (207) 772-3846
fax. (207) 772-1070

STATE OF MAINE
DANIEL J. TSIBRIS
NO. 9836
LICENSED PROFESSIONAL ENGINEER
9/17/07

PROJECT TITLE:
BAYSIDE VILLAGE
STUDENT HOUSING COMPLEX
PORTLAND, ME

CURRENT ISSUE STATUS:
ISSUED FOR CONSTRUCTION
9-14-07

REV	DESCRIPTION	DATE
0	ISSUED FOR CONSTRUCTION	9-14-07

GRAPHIC SCALE: 0" 1"

SCALE:	1/8"=1'-0"
PROJECT MANAGER:	DJT
JC/DRAWN BY:	CDS
A/E OF RECORD:	DJT
CAD FILE:	EP100D-07125
PROJECT NO:	07125
DATE:	9-14-07

SHEET TITLE:
LOWER LEVEL POWER PLAN D

SHEET No.
EP100D

© COPYRIGHT 2007 SMRT INC.