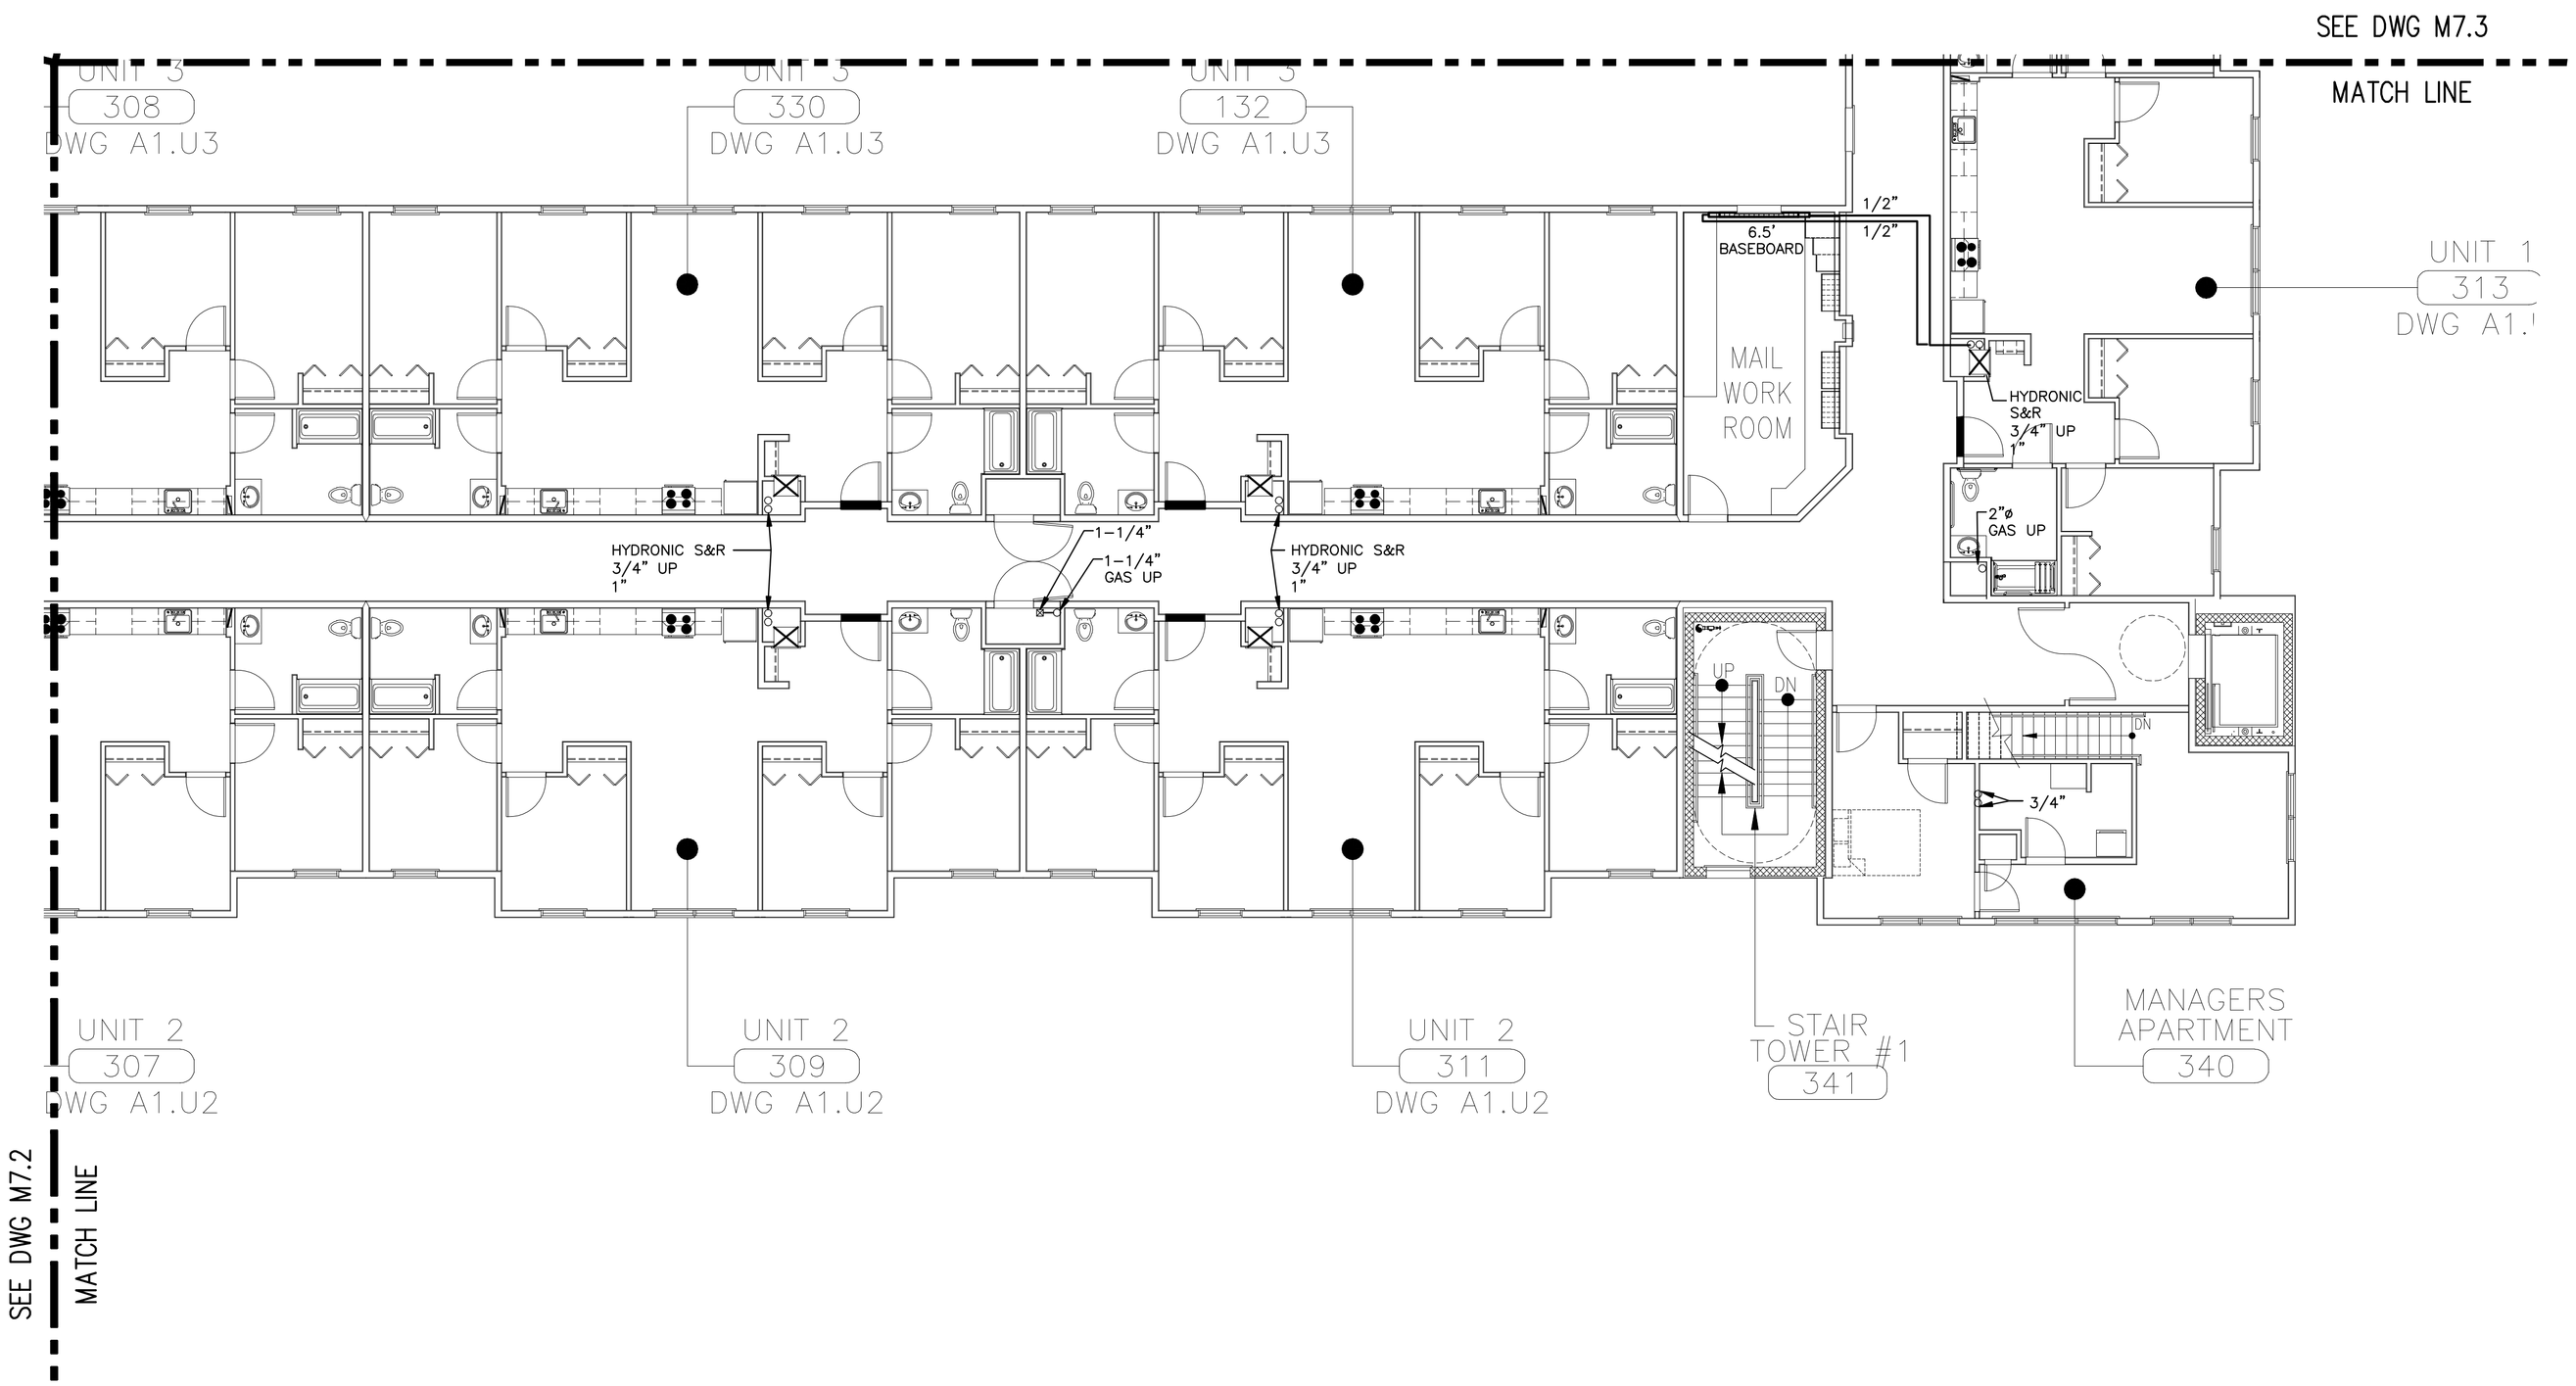

Plan North Actual North

REV.	DESCRIPTION	DATE
0	100% CD	08-31-07

DESIGN/BUILD/MAINTAIN

THAYER CORPORATION
1400 Hotel Road
AUBURN,MAINE 04211
Tel. (207)782-4197 Fax (207)782-1064

PROJECT:
BAYSIDE VILLAGE
– A STUDENT
HOUSING COMPLEX

120 MARGINAL WAY
PORTLAND, MAINE

SHEET TITLE:
THIRD FLOOR MECHANICAL PIPING

SCALE:	1/8"=1'-0"
DATE:	08/15/2007
PROJECT MANAGER:	ADK
JOB CAP/DRAWN:	MAS
E OF RECORD:	DDT
THAYER CAD FILE	

SHEET No.
M7.4