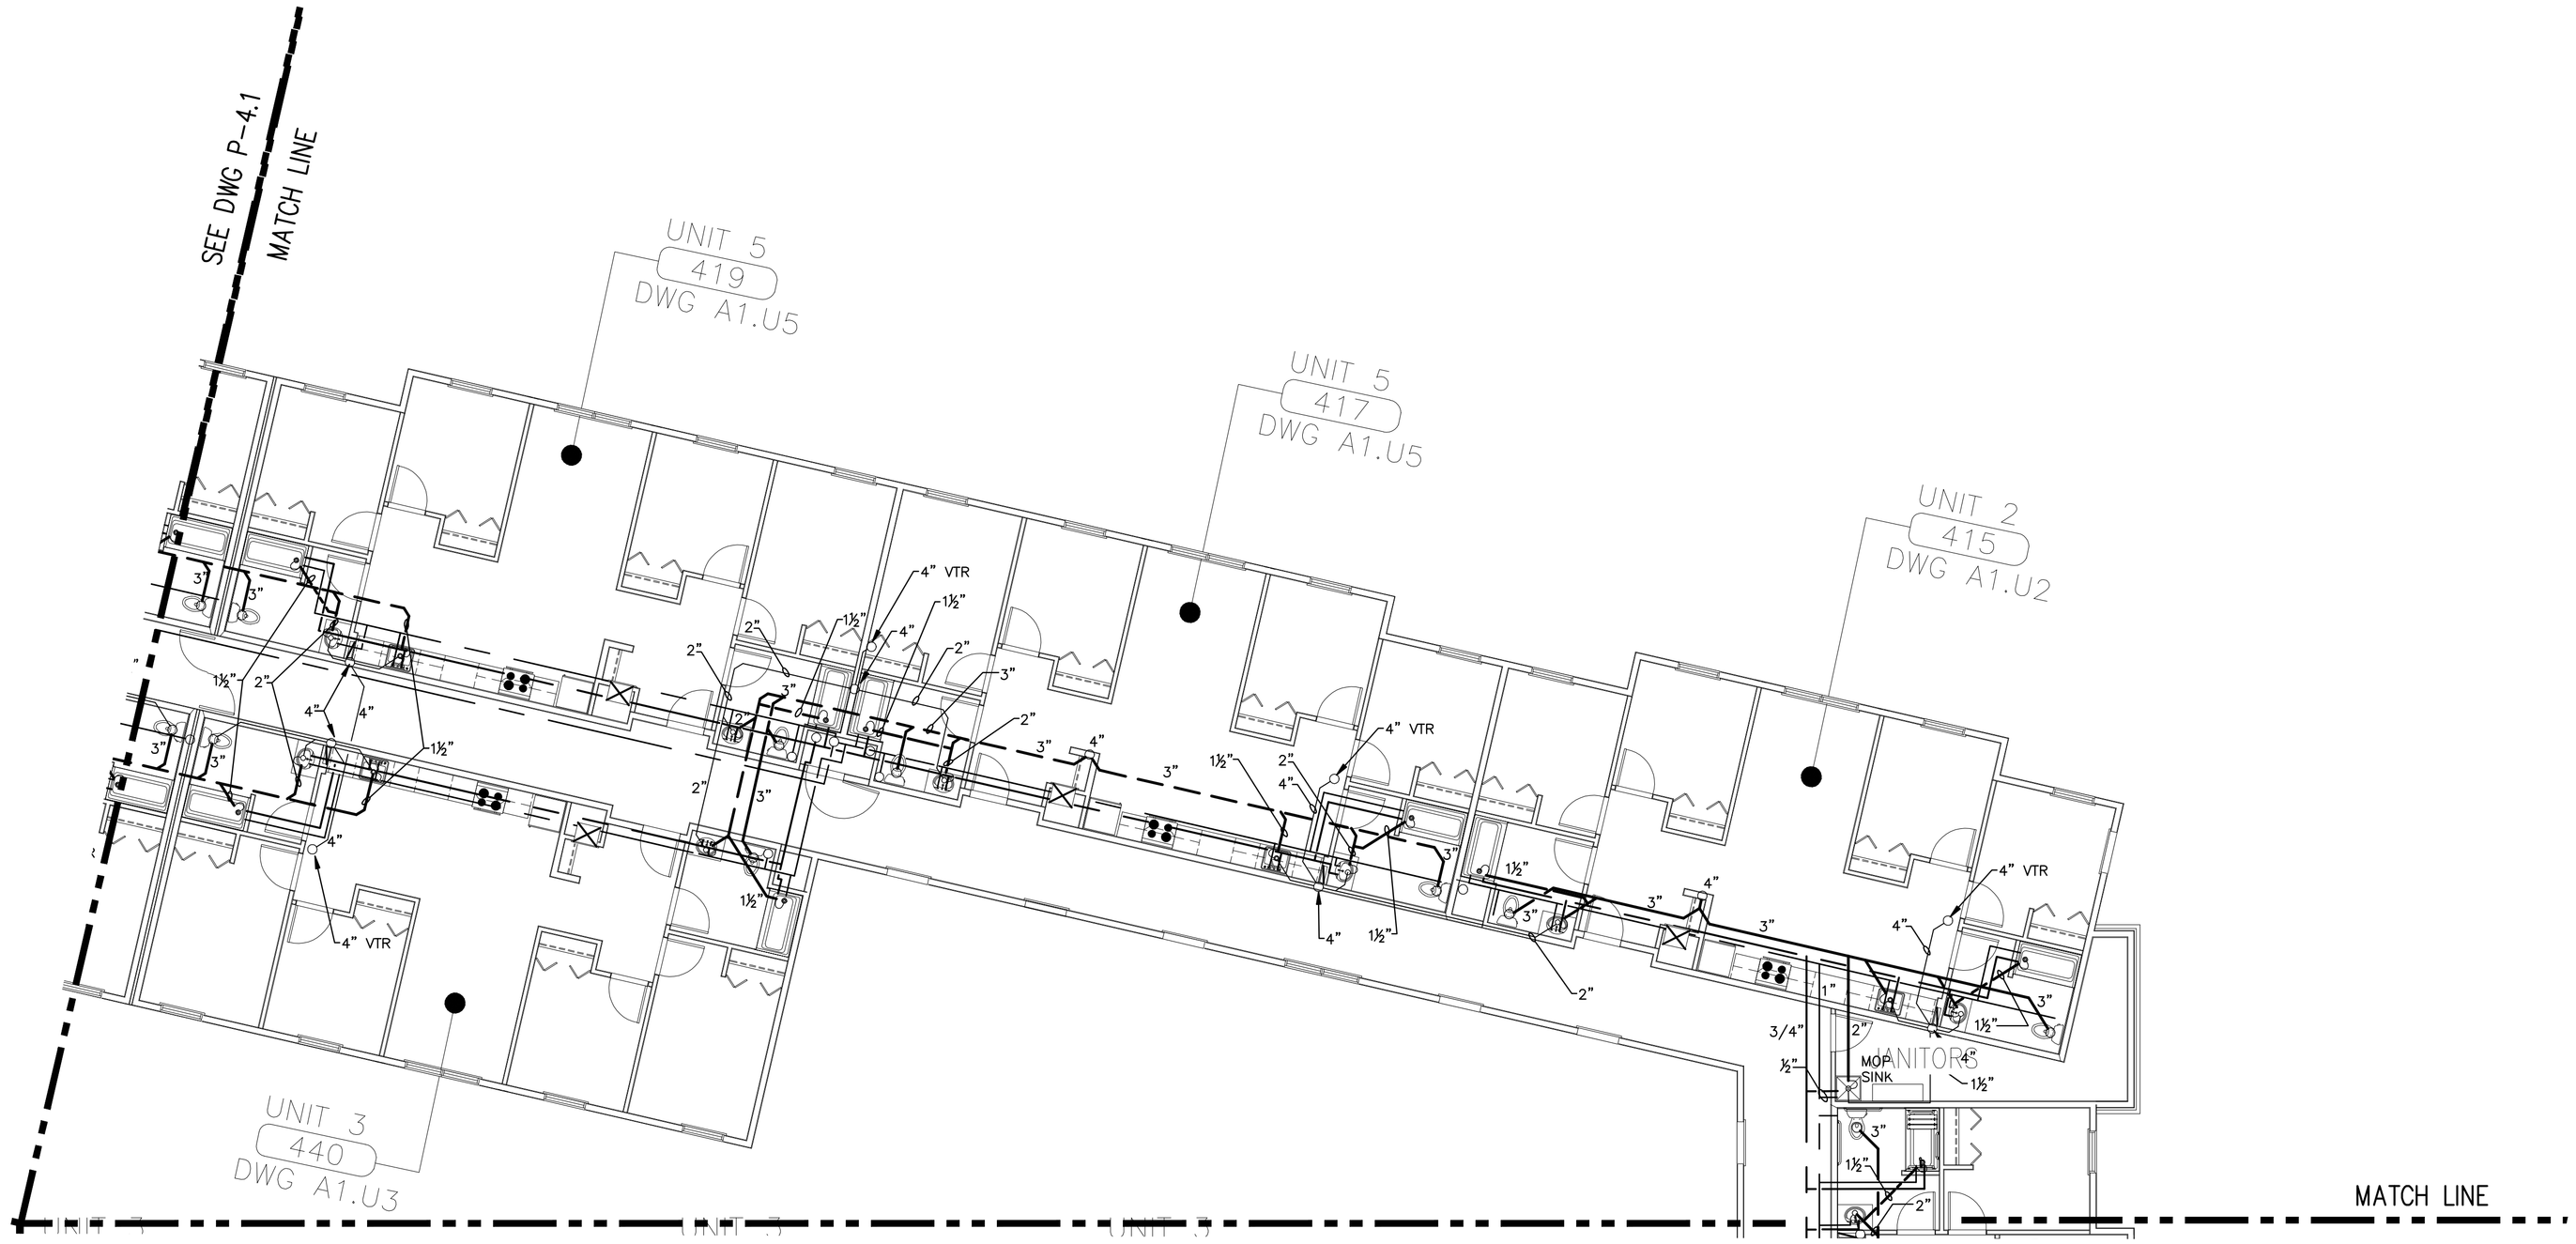

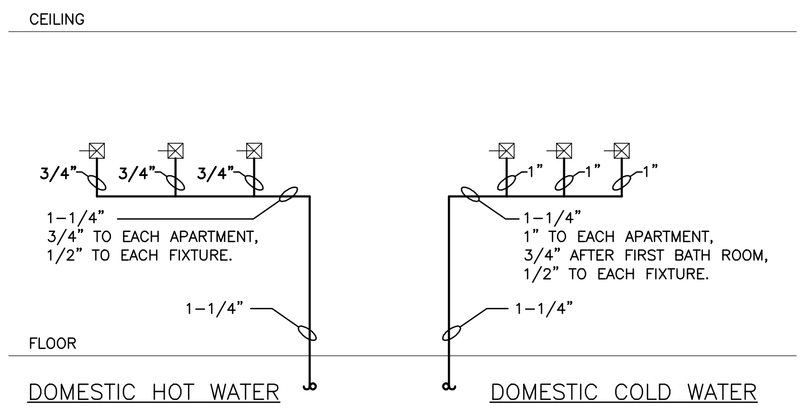

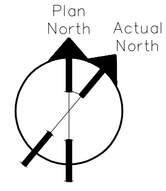

REV.	DESCRIPTION	DATE
0	100% CD	08-31-07

DESIGN/BUILD/MAINTAIN

THAYER CORPORATION
1400 Hotel Road
AUBURN,MAINE 04211
Tel. (207)782-4197 Fax (207)782-1064

PROJECT:
BAYSIDE VILLAGE
– A STUDENT
HOUSING COMPLEX
120 MARGINAL WAY
PORTLAND, MAINE

SHEET TITLE:
FOURTH FLOOR PLUMBING

SCALE:	1/8"=1'-0"	DATE:	08/15/2007
PROJECT MANAGER:	ADK		
JOB CAP/DRAWN:	MAS		
E OF RECORD:	DDT	SHEET No.	P4.3
THAYER CAD FILE			