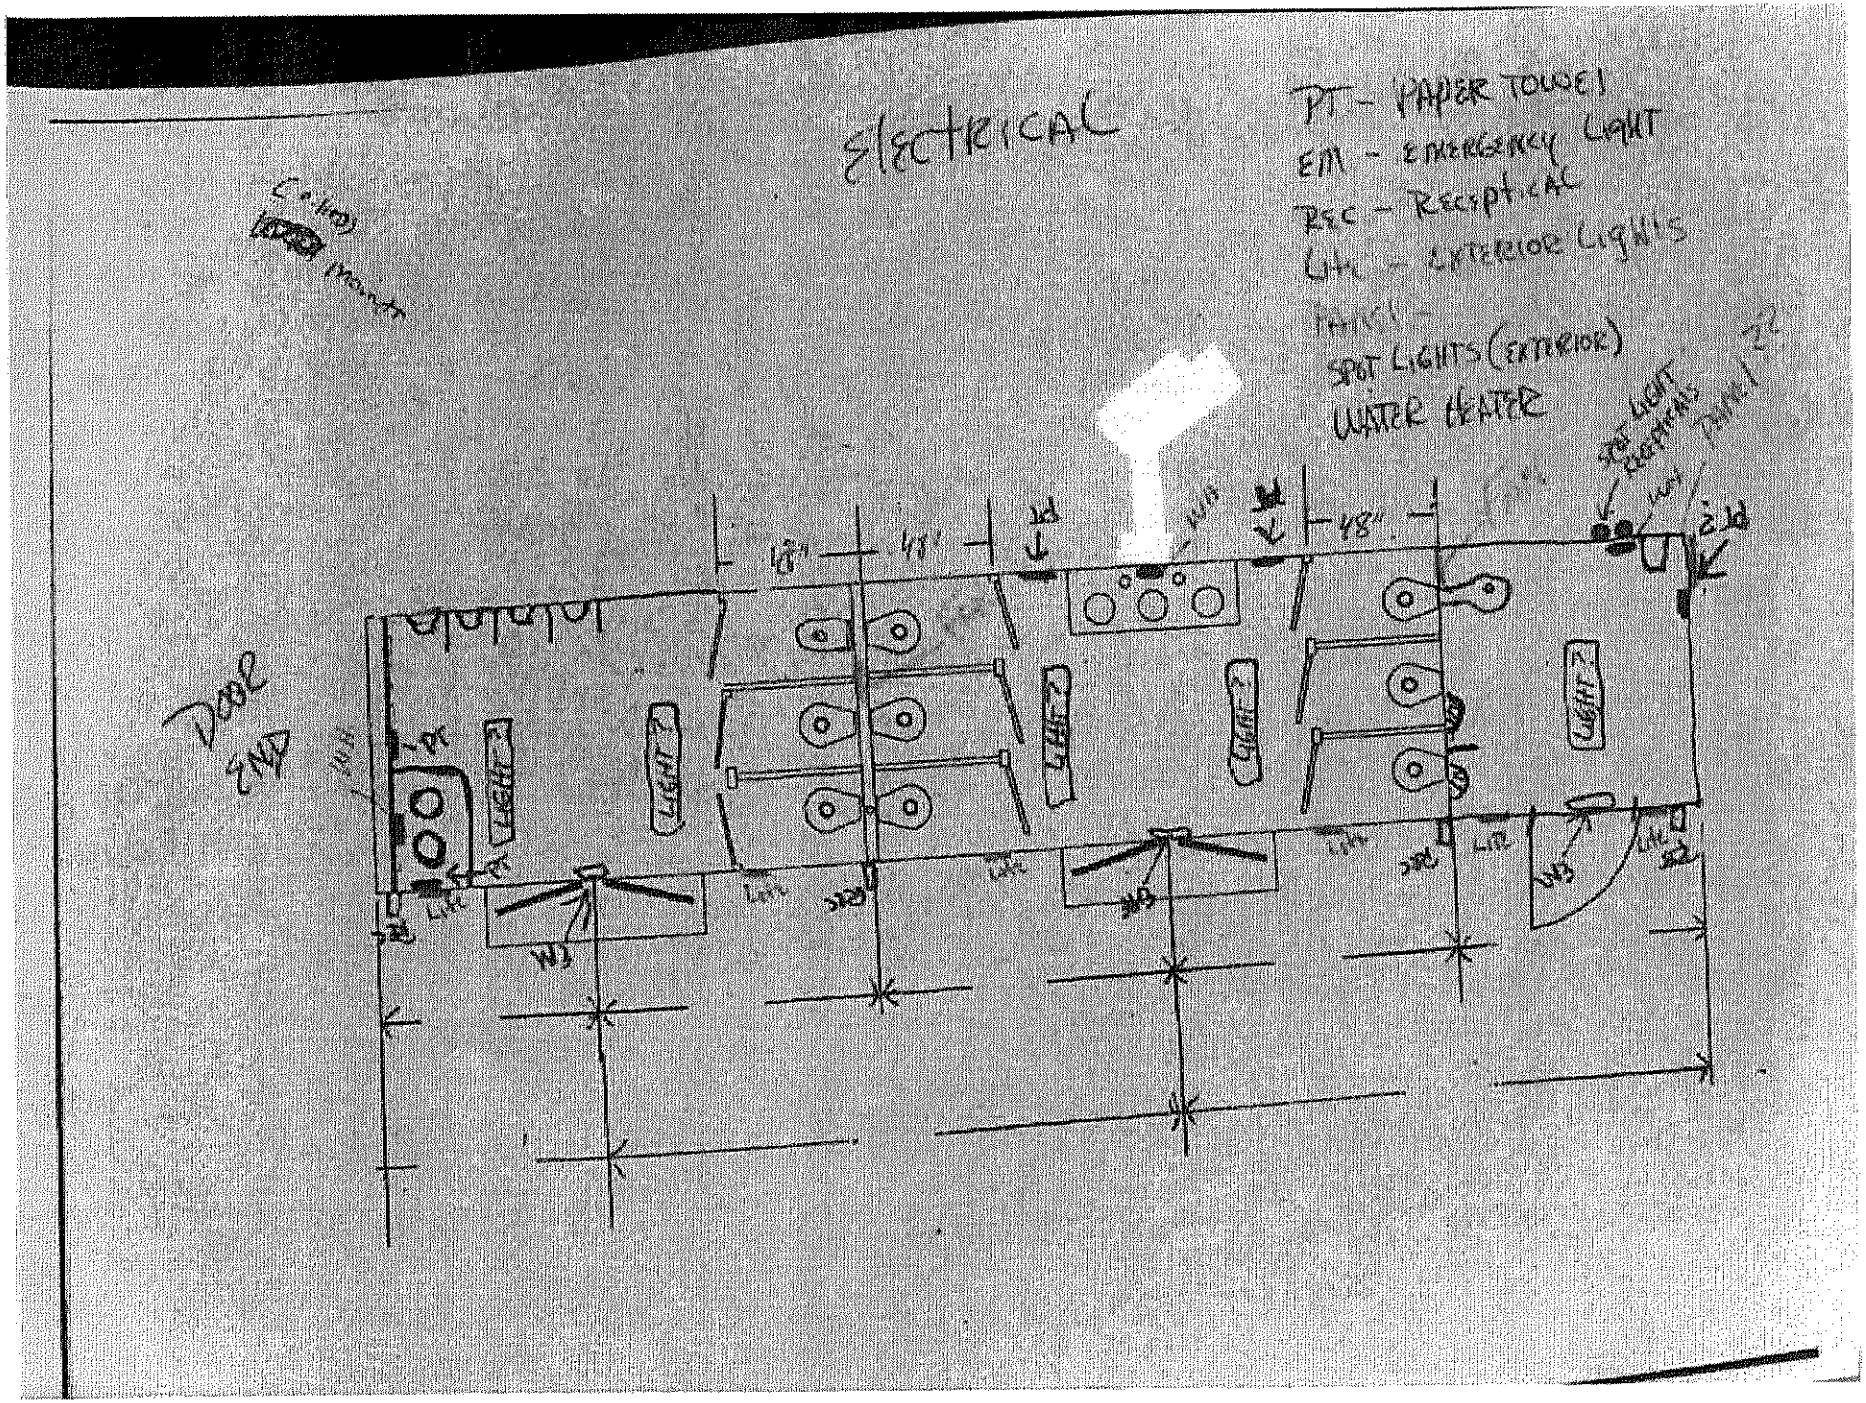
ELECTRICAL
PT - PAPER TOWEL
EM - EMERGENCY LIGHT
REC - RECEPTICAL
LITE - EXTERIOR LIGHTS
SPOT LIGHTS (EXTERIOR)
WATER HEATER
DOOR END
LIGHT ?
48"