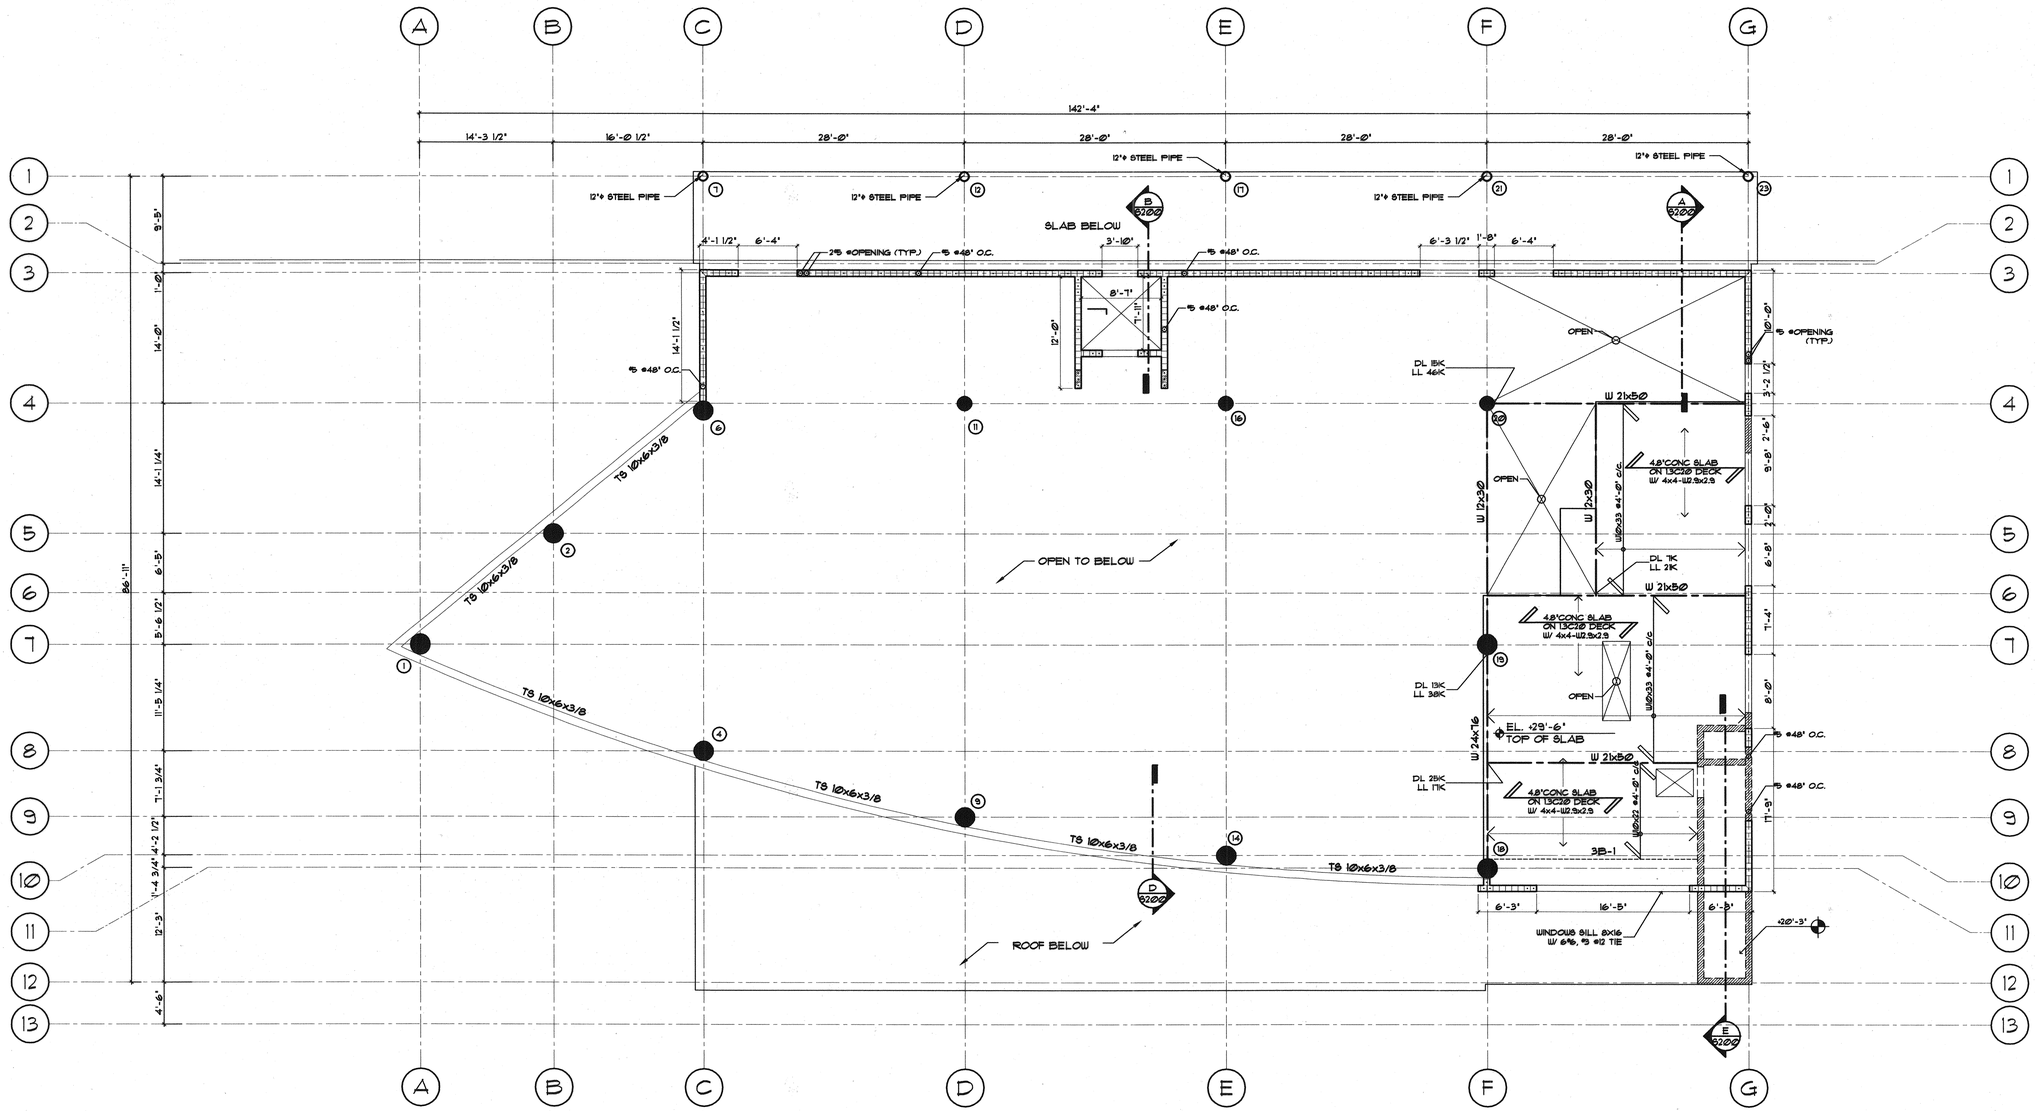

NOTES:

1. FOR GENERAL NOTES REFER TO SHEET S001-T.
2. FOR EXACT LOCATION AND SIZE OF ALL OPENINGS REFER TO ARCHITECTURAL DRAWINGS.
3. LIVE LOAD ON MECHANICAL MEZZANINE LEVEL IS 200 psf.

LEGEND:

DENOTES BEARING MASONRY WALL.

DENOTES COLUMN AT THIS LEVEL.

DENOTES COLUMN ENDS BELOW THIS LEVEL.

TERMINAL BUILDING MEZZANINE FRAMING PLAN

SCALE: 1/8"=1'-0"

IN ASSOCIATION WITH:
GORRILL-PALMER CONSULTING ENGINEERS
PENATROVICH, NOTTINGHAM, & DRAGE
WILLETTS & JOSEPH, ARCHITECTS
HALEY & ALDRICH

STATE OF MAINE
DEPARTMENT OF TRANSPORTATION

PROJECT NUMBER 009215.00

PIN
009215.00

STATE OF MAINE · WILLIAM E. WELTING · 19709 · REGISTERED PROFESSIONAL ENGINEER

SIGNATURE

P. LICENCE NUMBER
PE. 10709

DATE
10/8/2004

	BY	DATE
PROJ. MANAGER PAUL POTTLE		
DESIGN-DETAILED		
CHECKED-REVIEWED		
DESIGN2-DETAILED2		
DESIGN3-DETAILED3		
REVISIONS 1	-	-
REVISIONS 2	-	-
REVISIONS 3	-	-
REVISIONS 4	-	-
FIELD CHANGES	-	-

CITY OF PORTLAND
OCEAN GATEWAY PHASE 1

TERMINAL BUILDING
MEZZANINE FRAMING PLAN

S102-T

Filename: P:\02-0818 Maine Int Ferry Terminal\PHASE 1\Architecture\FINAL CONSTRUCTION DOCUMENTS\TERMINAL BUILDING\20343802-S102-T_Mezzanine Plan.DWG, Oct 08, 2004 - 3:51pm