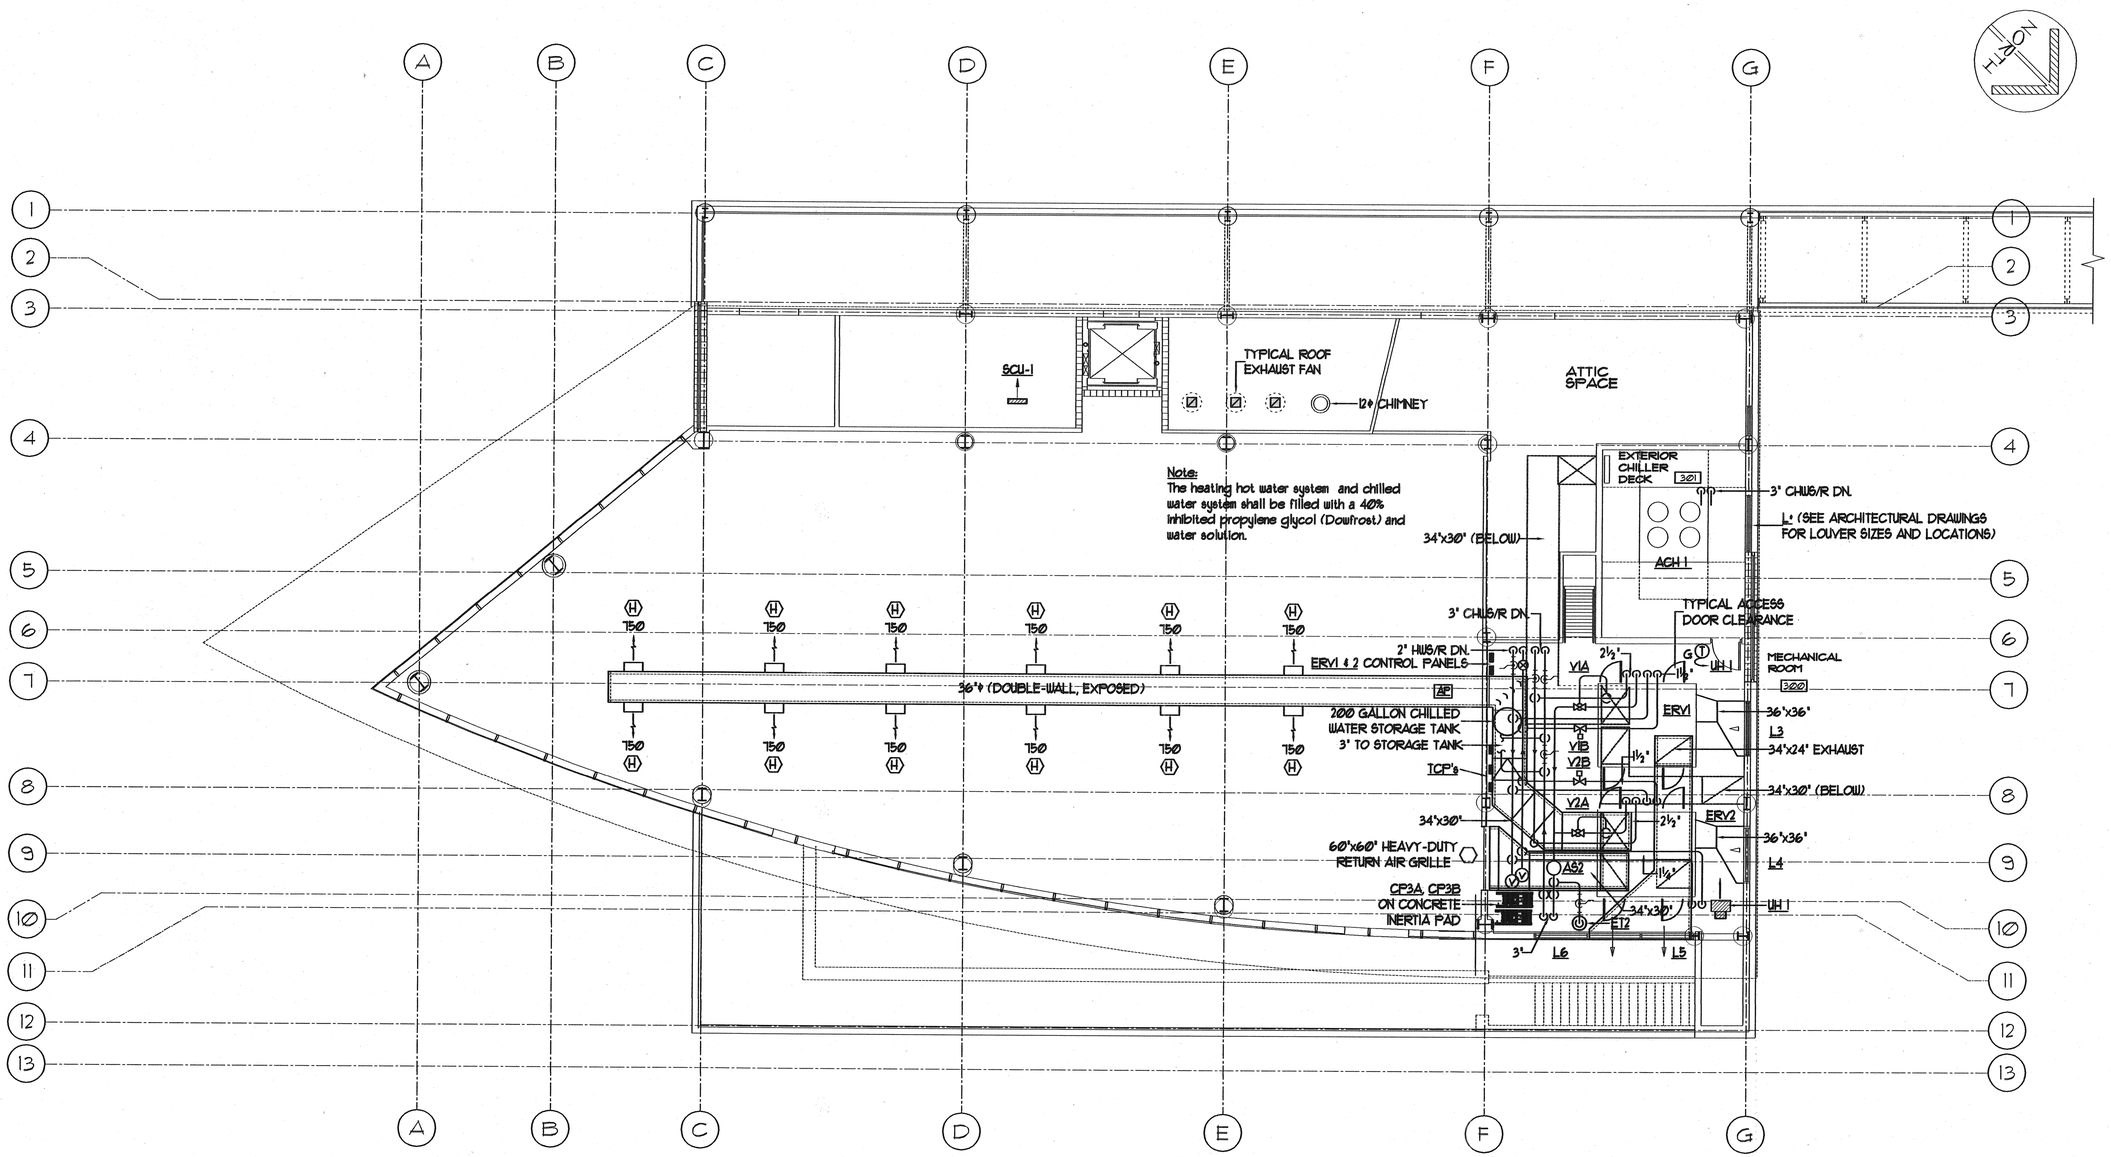

TERMINAL BUILDING MEZZANINE LEVEL PLAN

SCALE: 1/8"=1'-0"

Filename:

BENNETT ENGINEERING
CONSULTING ENGINEERS
7 Bennett Road, P.O. Box 297, Freeport, Maine 04032
Tel - (207) 865-4505, Fax - (207) 865-1800
office@bennettengineering.net

STATE OF MAINE
DEPARTMENT OF TRANSPORTATION

PROJECT NUMBER 009215.00

PIN 009215.00

STATE OF MAINE STEPHEN P. DOEL NO. 3807 REGISTERED PROFESSIONAL ENGINEER

P.E. NUMBER 3807
SIGNATURE
DATE 10/5/04

PROJ. MANAGER PAUL POTTLE	BY	DATE
DESIGN-DETAILED	SP DOEL	10/05/04
CHECKED-REVIEWED	SMR	10/05/04
DESIGN2-DETAILED2	SP DOEL	
DESIGN3-DETAILED3		
REVISIONS 1		- - -
REVISIONS 2		- - -
REVISIONS 3		- - -
REVISIONS 4		- - -
FIELD CHANGES		- - -

CITY OF PORTLAND
OCEAN GATEWAY PHASE 1

TERMINAL BUILDING
MEZZANINE LEVEL HVAC PLAN

H102-T