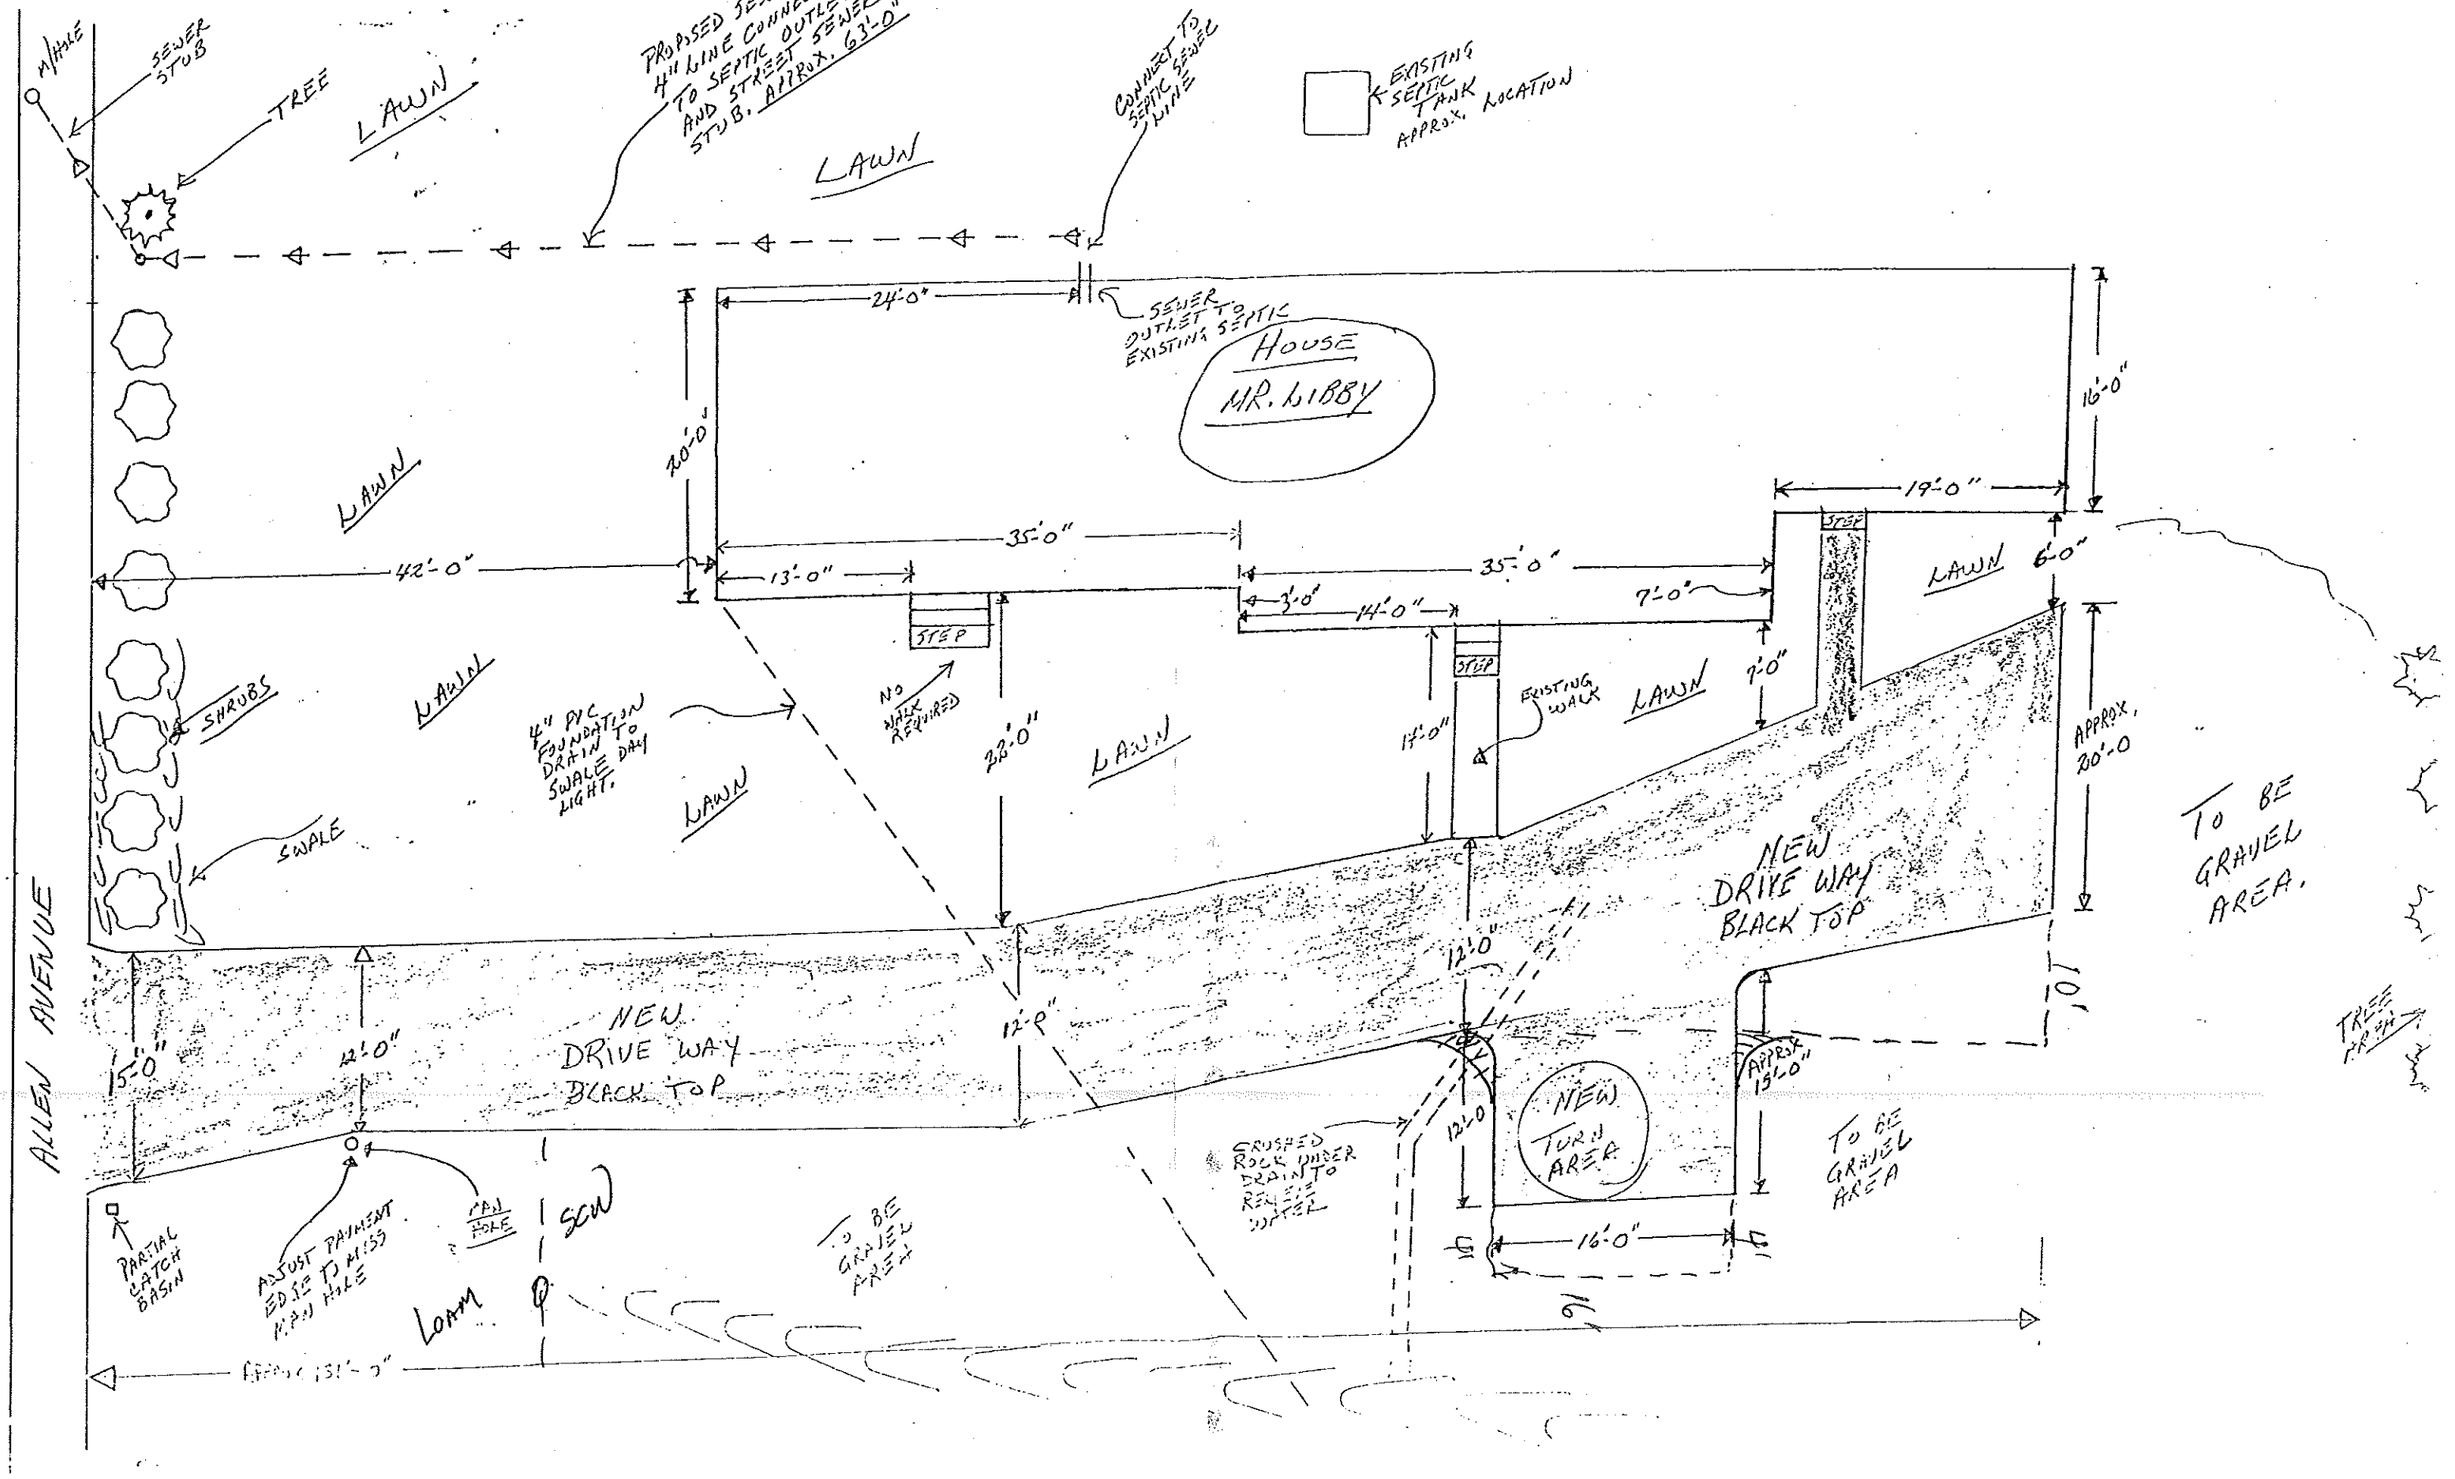
ALLEN AVENUE
MANHOLE
SEWER STUB
TREE
LAWN
PROPOSED SEWER 4" LINE CONNECTING TO SEPTIC AND STREET SEWER STUB, APPROX. 63'-0"
CONNECT TO SEPTIC SEWER LINE
EXISTING SEPTIC TANK APPROX. LOCATION
24'-0"
SEWER OUTLET TO EXISTING SEPTIC
HOUSE
MR. LIBBY
20'-0"
16'-0"
19'-0"
35'-0"
42'-0"
13'-0"
35'-0"
3'-0"
14'-0"
7'-0"
STEP
6'-0"
SHRUBS
SWALE
4" PVC FOUNDATION DRAIN TO SWALE DAY LIGHT.
NO WALK REQUIRED
38'-0"
17'-0"
EXISTING WALK
7'-0"
APPROX. 20'-0
NEW DRIVE WAY BLACK TOP
TO BE GRAVEL AREA.
12'-0"
12'-0"
15'-0"
42'-0"
NEW DRIVE WAY BLACK TOP
PARTIAL CATCH BASIN
ADJUST PAYMENT EDGE TO MISS MAN HOLE
MAN HOLE
SOD
LOAM
TO BE GRAVEL AREA
CRUSHED ROCK UNDER DRAIN TO REMOVE WATER
NEW TURN AREA
APPROX 15'-0"
TO BE GRAVEL AREA
16'-0"
TREE TO BE