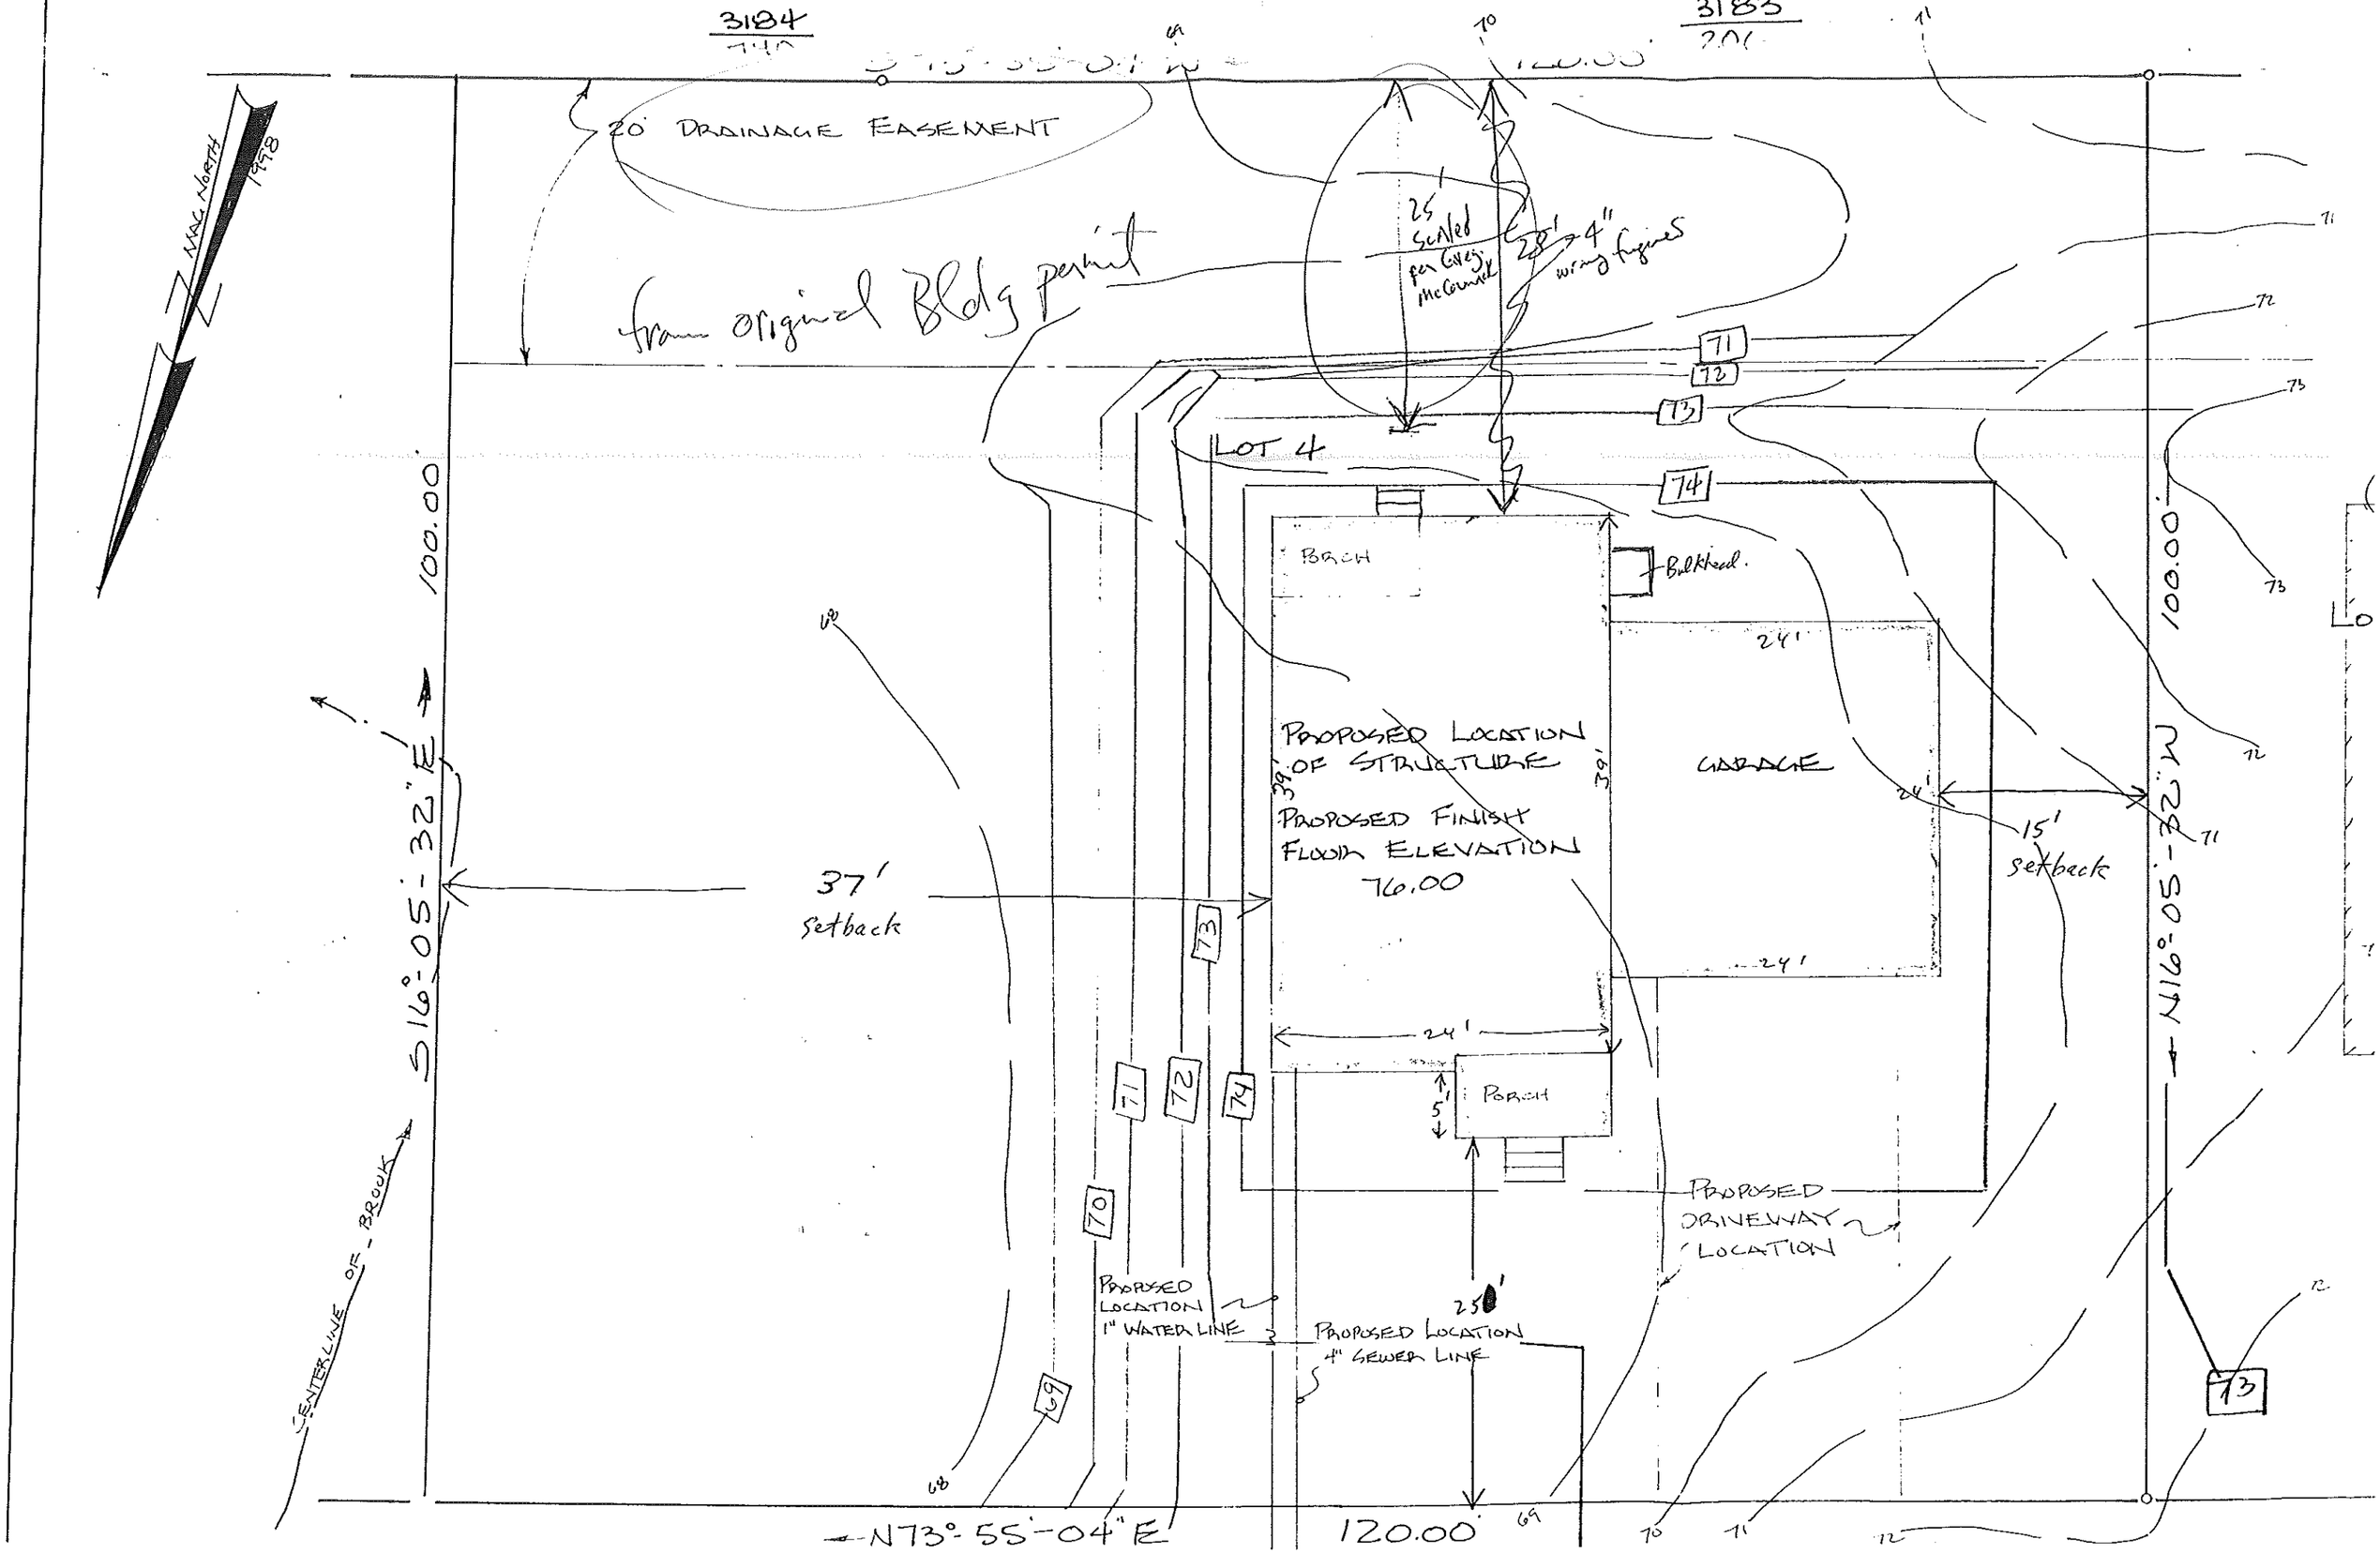
3184
3183
20' DRAINAGE EASEMENT
MAG NORTH 1998
from original Bldg permit
25' scaled per Greg McCormick
28' 4" wrong figures
LOT 4
BRCH
Bulkhead.
24'
PROPOSED LOCATION OF STRUCTURE
PROPOSED FINISH FLOOR ELEVATION 76.00
GARAGE
15' setback
37' setback
24'
24'
PORCH
5'
PROPOSED DRIVEWAY LOCATION
25'
PROPOSED LOCATION 1" WATER LINE
PROPOSED LOCATION 4" SEWER LINE
CENTERLINE OF BROOK
S16°-05'-32"E
N16°-05'-32"W
100.00
100.00
N73°-55'-04"E
120.00
71
72
73
74
70
69
68