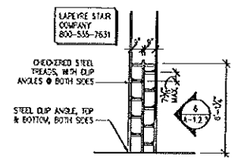

3 A1.2.3 ALTERNATING TREAD STAIR DETAIL
SCALE: 1/4" = 1'-0"

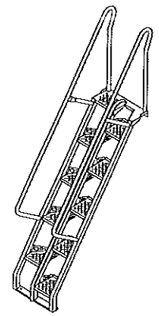

3A A1.2.3 ALTERNATING TREAD STAIR DETAIL (ISOMETRIC)
SCALE: N.T.S.

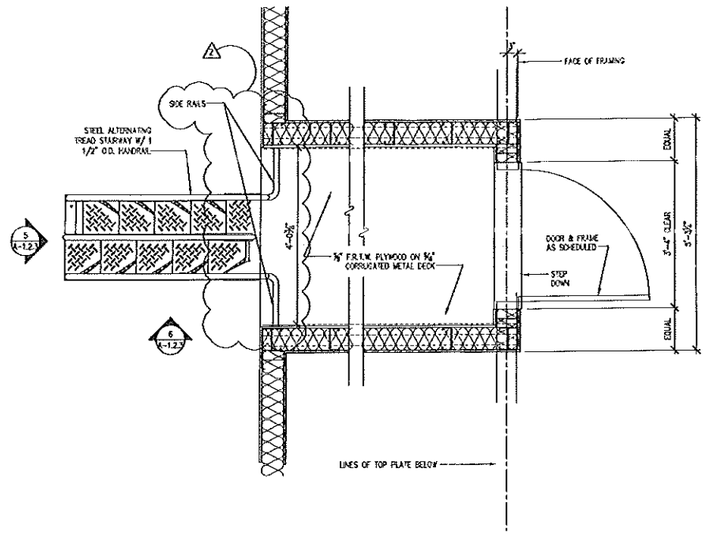

2 A1.2.3 ENLARGED PLAN DETIAL
SCALE: 3/4" = 1'-0"

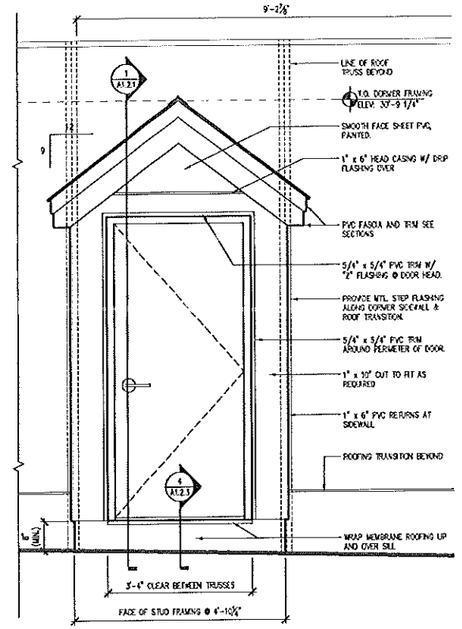

1 A-1.2.3 ROOF ACCESS DORMER ELEVATION
SCALE: 3/4" = 1'-0"

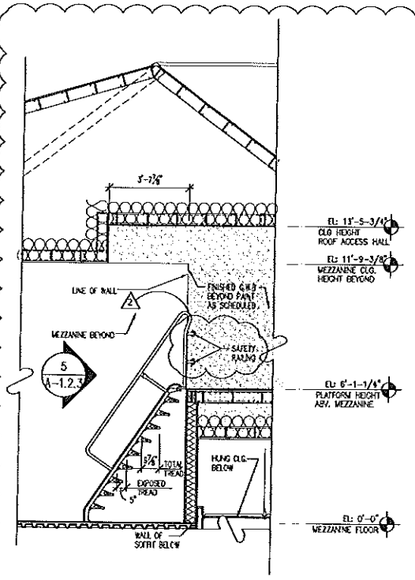

6 A1.2.3 ROOF ACCESS ELEVATION
SCALE: 3/8" = 1'-0"

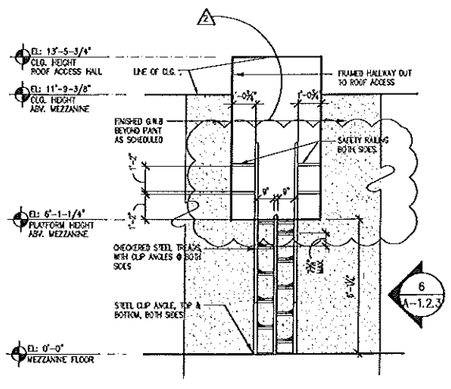

5 A1.2.3 ROOF ACCESS ELEVATION
SCALE: 3/8" = 1'-0"

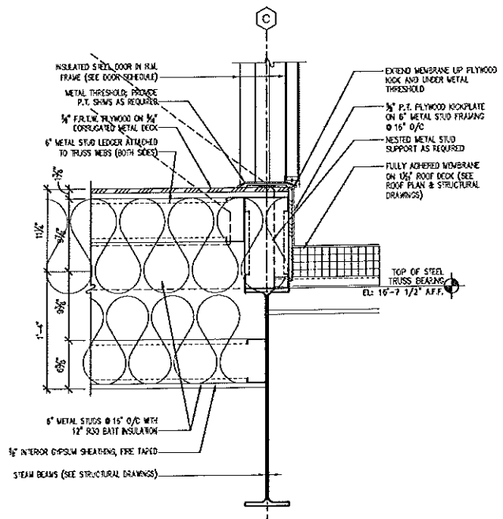

4 A1.2.3 ROOF ACCESS SILL DETAIL
SCALE: 1 1/2" = 1'-0"

RECEIVED
NOV 10 2009
Dept. of Building Inspections
City of Portland Maine

BKA Architects, Inc.
Architecture + Interiors
142 Crescent Street
Brockton, MA 02302
tel : 508.583.5603
fax : 508.584.2914
e-mail : bka@bkaarch.com

CONSULTANT:

SEAL:

CVS/pharmacy
NEW
STORE NUMBER: 329
NORTHGATE PLAZA
91 AUBURN STREET
PORTLAND, MAINE

DEVELOPER:
A & D REALTY, LLC
5 MILITIA DRIVE
LEXINGTON, MA 02421

REVISIONS:
1 DRIVE-THRU REVISIONS 9/18/09
2 BLDG DEPT COMMENTS 10/04/09

DRAWN BY: RTK
DATE: 8/31/09
JOB NUMBER: 209017

TITLE:
ROOF ACCESS DORMER DETAILS

SHEET NUMBER:
A1.2.3

COMMENTS:
ISSUED FOR CONSTRUCTION

P:\Retail_Proj\209017_CVS_#329_Acceptance_Lyons\Sheets\209017_A12.DWG Nov 04, 2009 - 9:45 am DGRUNERT