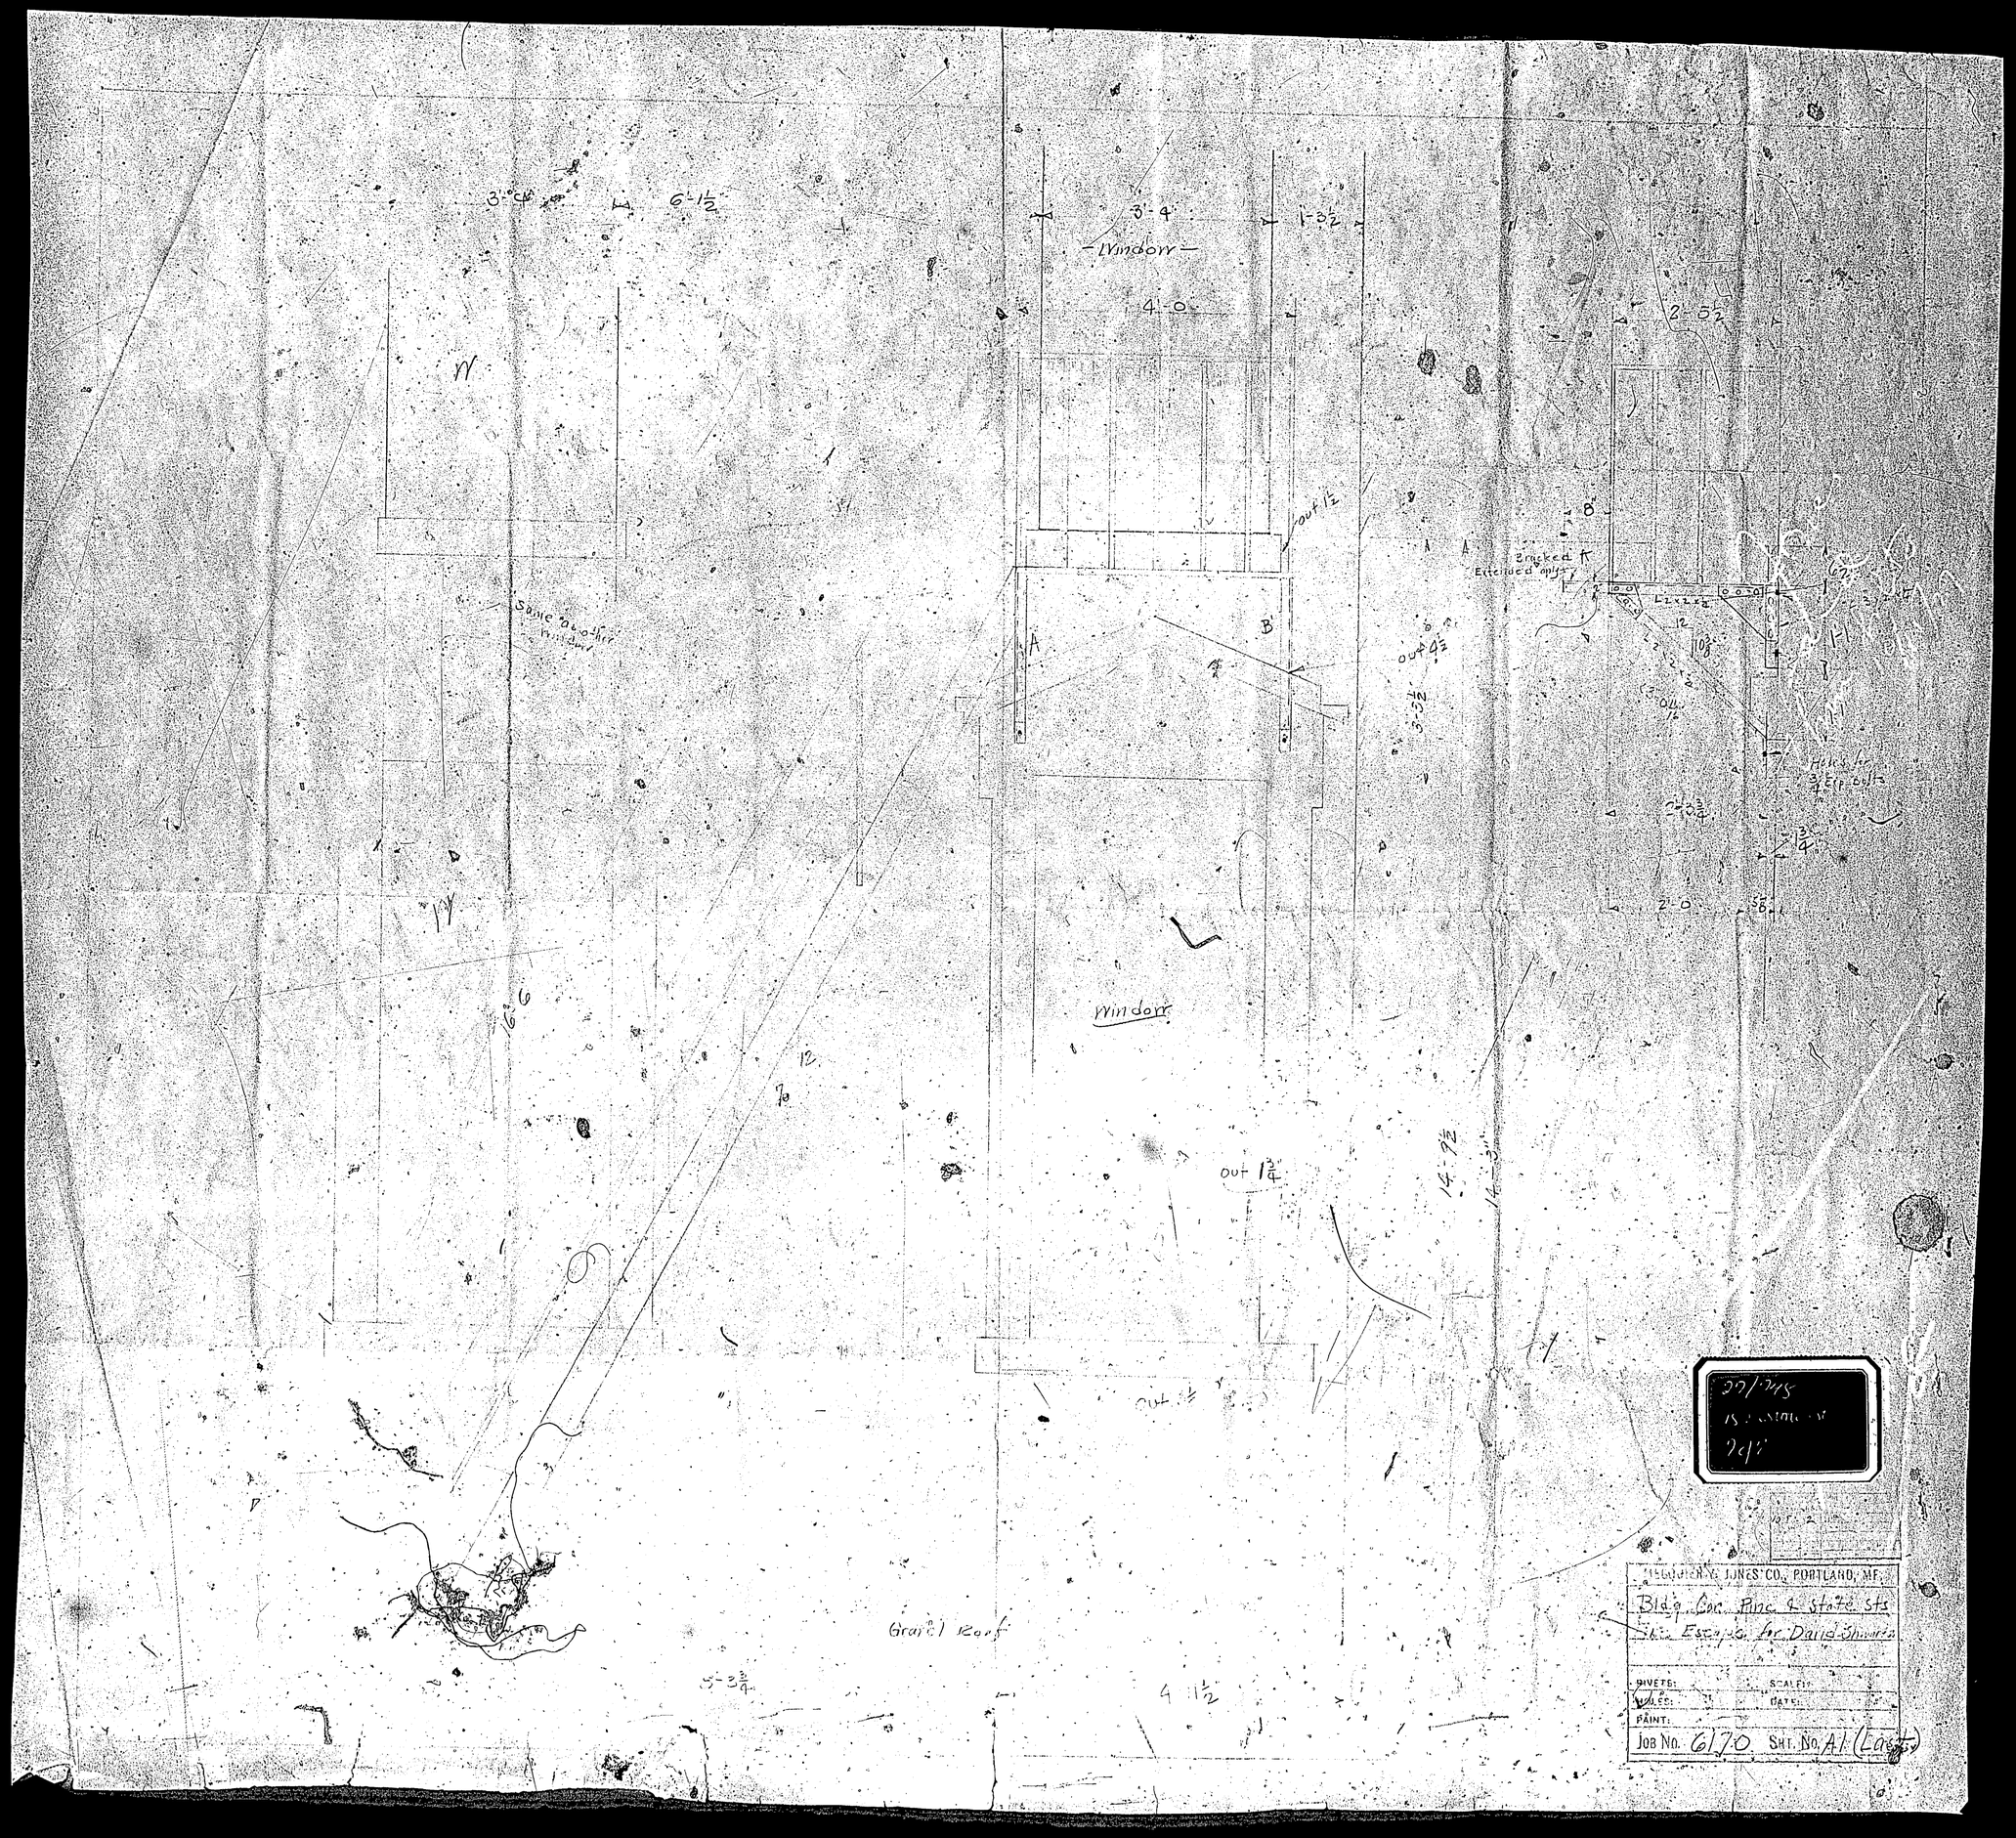

3'-4"
6'-1½
3'-4
1'-3½
Window
4'-0
2'-5½
W
out 1½
Bracked
Extended only
Same as other window
A
B
out 4½
Holes for ¾ Exp bolts
2'-3¾
1¾
2'-0
Window
out 1¾
14'-9½
14'-3"
Gravel Roof
5'-3¾
4'-1½
MEGQUIER & JONES CO., PORTLAND, ME.
Bldg Cor. Pine & State Sts
Sec. Escape for David Shwartz
DIVETS:
SCALE:
MILES:
DATE:
PAINT:
JOB No. 6170
SHT. No. A1 (Last)