PERMIT ISSUED
JUL 11 1985
CITY of PORTLAND

APPLICATION FOR PERMIT

B.O.C.... USE GROUP .....

B.O.C.A. TYPE OF CONSTRUCTION ..... 0735 .....

ZONING LOCATION ..... PORTLAND, MAINE ... July 8, 1985

To the CHIEF OF BUILDING & INSPECTION SERVICES, PORTLAND, MAINE

The undersigned hereby applies for a permit to erect, alter, repair, demolish, move or install the following building, structure, equipment or change use in accordance with the Laws of the State of Maine, the Portland B.O.C.A. Building Code and Zoning Ordinance of the City of Portland with plans and specifications, if any, submitted herewith and the following specifications:

LOCATION ..... 196-A-3 Field Street, Long Island ..... Fire District #1 ☐, #2 ☐

1. Owner's name and address . Jane Conley, same ..... Telephone . 766-2649
2. Lessee's name and address ..... Telephone .....
3. Contractor's name and address .. owner ..... Telephone .....

..... No. of sheets .....

Proposed use of building ..... No. families .....

Last use ..... No. families .....

Material ..... No stories ..... Heat ..... Style of roof ..... Roofing .....

Other buildings on same lot .....

Estimated contractural cost $ 8,000 ..... Appeal Fees $ .....

FIELD INSPECTOR—Mr. ..... Base Fee $ 60.00 .....

@ 775-5451 Late Fee .....

TOTAL $ 60.00 .....

to construct 16' x 16' addition to existing single family dwelling as shown

Stamp of Special Conditions

send to PO Box 284, Long Island 04050

NOTE TO APPLICANT: Separate permits are required by the installers and subcontractors of heating, plumbing, electrical and mechanicals.

DETAILS OF NEW WORK

Is any plumbing involved in this work? Yes ..... Is any electrical work involved in this work? Yes .....

Is connection to be made to public sewer? ..... If not, what is proposed for sewage? .....

Has septic tank notice been sent? ..... Form notice sent? .....

Height average grade to top of plate ..... Height average grade to highest point of roof .....

Size, front ..... depth ..... No. stories ..... solid or filled land? ..... earth or rock? .....

Material of foundation ..... Thickness, top ..... bottom ..... cellar .....

Kind of roof ..... Rise per foot ..... Roof covering .....

No. of chimneys ..... Material of chimneys ..... of lining ..... Kind of heat ..... fuel .....

Framing Lumber—Kind ..... Dressed or full size? ..... Corner posts ..... Sills .....

Size Girder ..... Columns under girders ..... Size ..... Max. on centers .....

Studs (outside walls and carrying partitions) 2x4-16" O. C. Bridging in every floor and flat roof span over 8 feet.

Joists and rafters: 1st floor ..... , 2nd ..... 3rd ..... , roof .....

On centers: 1st floor ..... , 2nd ..... , 3rd ..... , roof .....

Maximum span: 1st floor ..... , 2nd ..... , 3rd ..... , roof .....

If one story building with masonry walls, thickness of walls? ..... height? .....

IF A GARAGE

No. cars now accommodated on same lot ..... to be accommodated ..... number commercial cars to be accommodated .....

Will automobile repairing be done other than minor repairs to cars habitually stored in the proposed building? .....

APPROVALS BY:	*DATE*	MISCELLANEOUS
BUILDING INSPECTION—PLAN EXAMINER		Will work require disturbing of any tree on a public street? .....
ZONING		
BUILDING CODE:		Will there be in charge of the above work a person competent to see that the State and City requirements pertaining thereto are observed? .....
Fire Dept.:		
Health Dept.:		
Others:		

Signature of Applicant ..... Phone # .....

Type Name of above ..... Jane Conley ..... 1☐ 2☐ 3☐ 4☐

Other .....

and Address .....

FIELD INSPECTOR'S COPY APPLICANT'S COPY OFFICE FILE COPY

CITY OF PORTLAND, MAINE
Department of Building Inspection

Certificate of Occupancy

LOCATION 55-A-3-4 Field Street, Long Island

Issued to Jane Conley

Date of Issue August 21, 1987

This is to certify that the building, premises, or part thereof, at the above location, built—altered—changed as to use under Building Permit No. 83/894, has had final inspection, has been found to conform substantially to requirements of Zoning Ordinance and Building Code of the City, and is hereby approved for occupancy or use, limited or otherwise, as indicated below.

PORTION OF BUILDING OR PREMISES	APPROVED OCCUPANCY
Entire	Single family dwelling

Limiting Conditions:

This certificate supersedes
certificate issued

Approved:
8-21-87
(Date) Inspector

Inspector of Buildings

Ex
A.P.

Notice: This certificate identifies lawful use of building or premises, and ought to be transferred from owner to owner when property changes hands. Copy will be furnished to owner or lessee for one dollar.

APPLICATION FOR PERMIT

PERMIT ISSUED

CITY of PORTLAND

B.O.C.A. USE GROUP 00894

B.O.C.A. TYPE OF CONSTRUCTION .....

ZONING LOCATION A-3 ..... PORTLAND, MAINE August 29, 1983

To the CHIEF OF BUILDING & INSPECTION SERVICES, PORTLAND, MAINE

The undersigned hereby applies for a permit to erect, alter, repair, demolish, move or install the following building, structure, equipment or change use in accordance with the Laws of the State of Maine, the Portland B.O.C.A. Building Code, and Zoning Ordinance of the City of Portland with plans and specifications, if any, submitted herewith and the following specifications:

LOCATION 96-A-3-4 Field St. Long Island — Fire District

1. Owner's name and address Jane Conley - P. O. Box 284 Long Isl. — Telephone reached-766-5073
2. Lessee's name and address ..... Telephone .....
3. Contractor's name and address Owner. ..... Telephone .....

No. of sheets .....

Proposed use of building dwelling - year round ..... No. families 1

Last use ..... No. families .....

Material ..... No. stories ..... Heat ..... Style of roof ..... Roofing .....

Other buildings on same lot .....

Estimated contractural cost $. 3,000

FIELD INSPECTOR—Mr. ..... @ 775-5451

Appeal Fees	$ .....
Base Fee	25.00
Late Fee	.....
TOTAL	$ 25.00

To construct 12' x 16' dwelling, 1 story, as per plans. 13 sheets of plans.

Send permit to # 1 04050

Stamp of Special Conditions

NOTE TO APPLICANT: Separate permits are required by the installers and subcontractors of heating, plumbing, electrical and mechanicals

DETAILS OF NEW WORK

Is any plumbing involved in this work? ..... yes ..... Is any electrical work involved in this work? .....

Is connection to be made to public sewer? ..... no ..... If not, what is proposed for sewage? ..... septic system

Has septic tank notice been sent? ..... yes ..... Form notice sent? .....

Height average grade to top of plate ..... Height average grade to highest point of roof .....

Size front ..... depth ..... No. stories ..... solid or filled land? ..... earth or rock? .....

Material of foundation ..... Thickness, top ..... bottom ..... cellar .....

Kind of roof ..... Rise per foot ..... Roof covering .....

No. of chimneys ..... Material of chimneys ..... of lining ..... Kind of heat ..... fuel .....

Framing Lumber—Kind ..... Dressed or full size? ..... Corner posts ..... Sills .....

Size Girder ..... Columns under girders ..... Size ..... Max. on centers .....

Stud. (outside walls and carrying partitions) 2x4-16" O. C. Bridging in every floor and flat roof span over 8 feet.

Joists and rafters	1st floor	2nd	3rd	roof .....
On centers	1st floor	2nd	3rd	roof .....
Maximum span	1st floor	2nd	3rd	roof .....

If one story building with masonry walls, thickness of walls? ..... height? .....

IF A GARAGE

No. cars now accommodated on same lot ....., to be accommodated ..... number commercial cars to be accommodated .....

Will automobile repairing be done other than minor repairs to cars habitually stored in the proposed building? .....

APPROVALS BY. *DATE*

BUILDING INSPECTOR—PLAN EXAMINER .....

ZONING: O.K. Mac 8/30/83

BUILDING CODE: .....

Fire Dept.: .....

Health Dept.: .....

Others: O.K. .....

MISCELLANEOUS

Will work require disturbing of any tree on a public street? .. no

Will there be in charge of the above work a person competent to see that the State and City requirements pertaining thereto are observed? yes

Signature of Applicant Jane E. Conley Phone # same

Type Name of above Jane Conley 1 ☒ 2 ☐ 3 ☐ 4 ☐

Other .....

and Address .....

FIELD INSPECTOR'S COPY APPLICANT'S COPY OFFICE FILE COPY

[7] MR. Addato

Permit No. # 08894

Location 96-A-3-4

Owner Gene Conley

Date of permit 9-1-83

Approved

Dwelling — Single

Garage

Alteration

NOTES

10-26-83 - Footings OK.
Frame. roof OK. all closed
in. Finish in progress. aa
8-21-84 - W/P/OK. aa
10-11-84 - W/P/OK aa
as per Amend.
8-1-86 - W/P/OK. aa
6-17-87 - W/P/OK aa
8-21-87 - OK. aa
Issue C of O.

BUILDING PACKAGES

Gable sheds are extremely practical and easy to build. With sidewall heights of nearly 7 feet, these sheds provide plenty of room for you to maneuver. Available in sizes from 8'x8' to 12'x20' and with either lap or vertical siding these sheds provide for all of your yard storage requirements.

But more than just storage sheds, these buildings are suitable for several other purposes -- from a bath house or pool cabana to a pump house or work shop, these buildings provide excellent, economical space for a wide variety of uses.

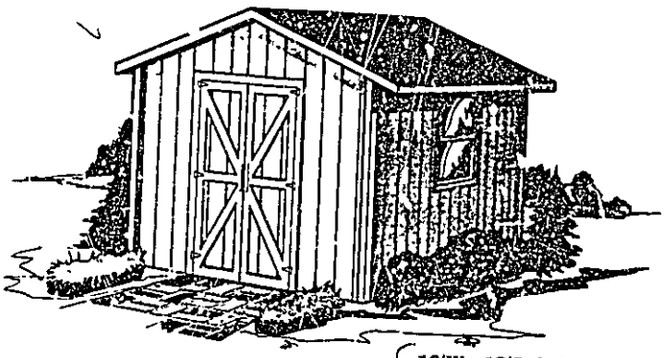

Note: Shown with custom optional overhang

10'W x 12'D Gable Entry with Eave Window

Also: 8'W x 8'D, 8'W x 12'D, 10'W x 10'D, 10'W x 12'D, 12'W x 12'D, 12'W x 16'D

RECEIVED
APR 1 6 '99
DEPT OF BUILDING INSPECTION
CITY OF PORTLAND

GABLE SHED

Construction Features

Shown below are the typical features found in our stick frame gable sheds. Note the 6'10½" side walls and 2x6 roof framing which provides extra support where it's needed. And we allow you to locate the door and window just about any where you want them. In some areas, prefabricated wall panels and/or roof trusses are available for some models to help simplify and speed construction.

Typical Shed Assembly

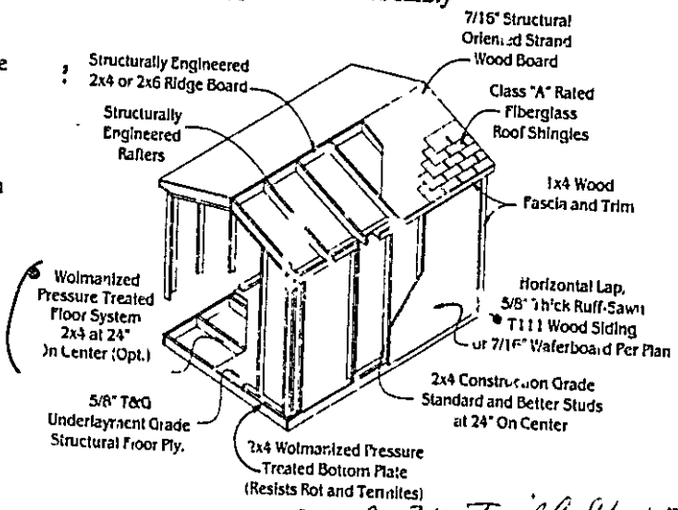

95-A-3,4 Field St, L.I.

BUILDING PACKAGES

Over 35 models to choose from

Wickes Lumber offers Wood Storage Shed packages in a variety of styles and sizes to meet any need. Each of these packages contains all of the quality materials plus complete plans and step-by-step instructions to erect the building. Most of these models may also be increased in size in 2 foot increments and ordered with the siding and finish of your choice.

All models are available in a "stick" building package where we furnish all of the materials, plans and how-to information. In many areas, some models are also available fully erected. In other areas, prefabricated truss-ribs, wall panels and/or roof trusses are available. Check with your local Wickes Lumber to determine available options in your area.

Typical Shed Assembly

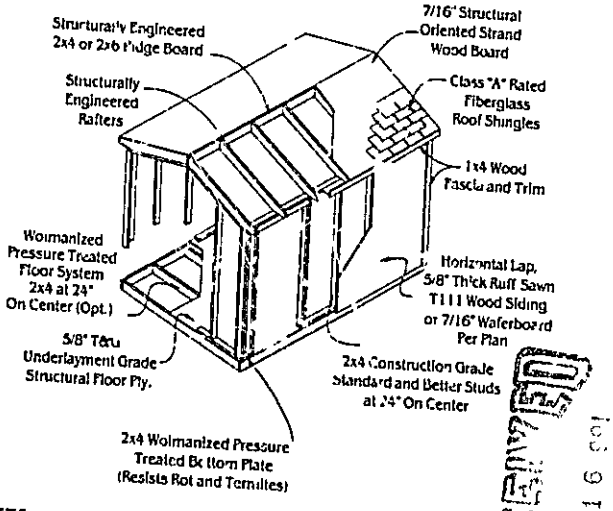

Wickes Lumber offers a variety of other services for your convenience. Need to customize a shed? A Wickes Lumber Sales professional can help you get the shed you want. Can't take it with you? All of our centers offer delivery service. Whether you order a materials package or an erected shed, we can schedule a delivery to meet your needs. And with your good credit, we can finance your purchase on a Wickes Lumber Charge, and we even offer a 90 day deferred payment plan* to help make your purchase easier.

*Minimum Purchase $100. Interest will accrue during the deferral period

Package Specifications

Deluxe Shed

Studs — 2x4 at 24" on center
Top Plate — 2x4 per plan
Bottom Plate — Treated 2x4
Roof Framing — 2x4 or 2x6 (per plan) (at 24" on center)
Roof Sheathing — 7/16x4x8 waferboard
Door Materials — Per plan
Siding — Standard option for either 7/16" hardboard lap or 5/8" T111
Trim — Exterior trim per plan
Roofing — Self seal roof shingles
Nails and hardware per plan
Complete plans and instructions
(Paint or stain, optional)

Basic Value Shed

Studs — 2x4 studs at 24" on center
Top Plate — 2x4 per plan
Bottom Plate — Treated 2x4
Roof Framing — 2x4 or 2x6 (per plan) at 24" on center
Roof Sheathing — 7/16x4x8 waferboard
Door Materials — Per plan
Siding — 7/16 waferboard
Trim — Exterior trim per plan
Roofing — Self seal roof shingles (No shingles supplied for "Econo-Barn")
Nails and hardware per plan
Complete plans and instructions
(Paint or stain optional)

Optional Floor System

2x4 treated rim joist
2x4 treated floor joist at 24" on center
4'28x8'T & G underlayment grade
Framing and flooring nails

772-2884

76-A-3,4 Fuell 81
Long. Dep

912492

Permit # _____ City of Portland BUILDING PERMIT APPLICATION Fee $25.00 Zone _____ Map # _____ Lot# _____

Please fill out any part which applies to job. Proper plans must accompany form.

PERMIT ISSUED
APR 19 1991
CITY OF PORTLAND

Owner: Jane Conley Phone # 766-2649

Address: P.O. Box 284, Long Island, ME 04050

LOCATION OF CONSTRUCTION 96-A-3,4 Field St., Long Island

Contractor: owner Sub:

Address: Phone #

Est. Construction Cost: $989.00 Proposed Use: sin. fam.

Past Use: sin. fam.

# of Existing Res. Units _____ # of New Res Units _____

Building Dimensions L _____ W _____ Total Sq Ft. _____

Stories: _____ # Bedrooms _____ Lot Size: _____

Is Proposed Use: Seasonal _____ Condominium _____ Conversion _____

Explain Conversion To erect 12'x16' storage shed, as per plans.

For Official Use Only

Date April 16, 1991 Subdivision

Inside Fire Limits

Bldg Code Ownership

Time Limit

Estimated Cost $989.00

Zoning: IR-1

Street Frontage Provided:

Provided Setbacks: Front _____ Back _____ Side _____ Side _____

Review Required:

Zoning Board Approval: Yes ____ No ____ Date:

Planning Board Approval: Yes ____ No ____ Date:

Conditional Use: _____ Variance _____ Site Plan _____ Subdivision _____

Shoreland Zoning Yes ____ No ____ Floodplain Yes ____ No ____

Special Exception

Other (Explain) OK WSA 4-17-91

HISTORIC PRESERVATION

Not in District or Landmark.

Does not require review.

Requires Review.

Action: Approved

Approved with Conditions.

Denied

Date

Signature

Foundation:

1. Type of Soil:
2. Set Backs - Front _____ Rear _____ Side(s) _____
3. Footings Size:
4. Foundation Size.
5. Other

Floor:

1. Sills Size: _____ Sills must be anchored.
2. Girder Size:
3. Lally Column Spacing: _____ Size:
4. Joists Size: _____ Spacing 16" O.C.
5. Bridging Type: _____ Size:
6. Floor Sheathing Type: _____ Size:
7. Other Material:

Exterior Walls:

1. Studding Size _____ Spacing
2. No. windows
3. No. Doors
4. Header Sizes _____ Span(s)
5. Bracing: Yes _____ No.
6. Corner Posts Size
7. Insulation Type _____ Size
8. Sheathing Type _____ Size
9. Siding Type _____ Weather Exposure
10. Masonry Materials
11. Metal Materials

Interior Walls:

1. Studding Size _____ Spacing
2. Header Sizes _____ Span(s)
3. Wall Covering Type
4. Fire Wall if required
5. Other Materials

Ceiling:

1. Ceiling Joists Size: _____ Spacing
2. Ceiling Strapping Size
3. Type Ceilings.
4. Insulation Type _____ Size
5. Ceiling Height

Roof:

1. Truss or Rafter Size _____ Span
2. Sheathing Type _____ Size
3. Roof Covering Type

Chimneys:

Type. _____ Number of Fire Places

Heating:

Type of Heat:

Electrical:

Service Entrance Size: _____ Smoke Detector Required Yes ____ No ____

Plumbing:

1. Approval of soil test if required Yes _____ No _____
2. No. of Tubs or Showers
3. No. of Flushes
4. No. of Lavatories
5. No. of Other Fixtures

Swimming Pools:

1. Type:
2. Pool Size: _____ x _____ Square Footage
3. Must conform to National Electrical Code and State Law.

Permit Received By Joyce M. Rinaldi

Signature of Applicant Jane E Conley Date 4/16/91

Signature of CEO _____ Date

Inspection Dates

White-Tax Assesor Yellow-GPCOG White Tag -CEO

7 MR. ADDA

© Copyright GPCOG 1988

APPLICATION FOR PERMIT

PERMIT ISSUED
JUL 11 1985
CITY of PORTLAND

B.O.C.A. USE GROUP .....

B.O.C.A. TYPE OF CONSTRUCTION 0 735

ZONING LOCATION ....R-3..... PORTLAND, MAINE ...July 8, 1985

To the CHIEF OF BUILDING & INSPECTION SERVICES, PORTLAND, MAINE

The undersigned hereby applies for a permit to erect, alter, repair, demolish, move or install the following building, structure, equipment or change use in accordance with the Laws of the State of Maine, the Portland B.O.C.A. Building Code and Zoning Ordinance of the City of Portland with plans and specifications, if any, submitted herewith and the following specifications:

LOCATION .....#96-A-2xx3&4 Field Street...Long Island..... Fire District #1 ☐, #2 ☐

1. Owner's name and address .Jane Conley..same..... Telephone 766-2649
2. Lessee's name and address ..... Telephone .....
3. Contractor's name and address ..owner..... Telephone .....

..... No. of sheets .....

Proposed use of building ..... No. families .....

Last use ..... No. families .....

Material ..... No. stories ..... Heat ..... Style of roof ..... Roofing .....

Other buildings on same lot .....

Estimated contractural cost $ 8,000.....

FIELD INSPECTOR—Mr. .....
@ 775-5451

Appeal Fees $ .....

Base Fee ...60.00.....

Late Fee .....

TOTAL $ ..60.00.....

to construct 16' x 16' addition to existing single family dwelling as shown

Stamp of Special Conditions

send to PO Box 284, Long Island 04050

NOTE TO APPLICANT: *Separate permits are required by the installers and subcontractors of heating, plumbing, electrical and mechanicals.*

DETAILS OF NEW WORK

Is any plumbing involved in this work? ..yes..... Is any electrical work involved in this work? ..yes.....

Is connection to be made to public sewer? ..... If not, what is proposed for sewage? .....

Has septic tank notice been sent? ..... Form notice sent? .....

Height average grade to top of plate ..... Height average grade to highest point of roof .....

Size, front ..... depth ..... No. stories ..... solid or filled land? ..... earth or rock? .....

Material of foundation ..... Thickness, top ..... bottom ..... cellar .....

Kind of roof ..... Rise per foot ..... Roof covering .....

No. of chimneys ..... Material of chimneys ..... of lining ..... Kind of heat ..... fuel .....

Framing Lumber—Kind ..... Dressed or full size? ..... Corner posts ..... Sills .....

Size Girder ..... Columns under girders ..... Size ..... Max. on centers .....

Studs (outside walls and carrying partitions) 2x4-16" O. C. Bridging in every floor and flat roof span over 8 feet.

Joists and rafters: 1st floor ..... 2nd ..... 3rd ..... roof .....

On centers: 1st floor ..... 2nd ..... 3rd ..... roof .....

Maximum span: 1st floor ..... 2nd ..... 3rd ..... roof .....

If one story building with masonry walls, thickness of walls? ..... height? .....

IF A GARAGE

No. cars now accommodated on same lot ..... to be accommodated on this lot .....

Will automobile repairing be done other than minor repairs to cars habitually stored in the proposed building? .....

MISCELLANEOUS

Will work require disturbing of any tree on a public street? .....

Will there be in charge of the above work a person competent to see that the State and City requirements pertaining thereto are observed? .....

APPROVALS BY:	DATE
BUILDING INSPECTION—PLAN EXAMINER	
ZONING:	7/8/85
BUILDING CODE:	
Fire Dept.:	
Health Dept.:	
Others:	

Signature of Applicant Jane E Conley ..... Phone # 766-2649

Type Name of above ..... Jane Conley..... 1 ☐ 2 ☐ 3 ☐ 4 ☐

Other .....

and Address .....

FIELD INSPECTOR'S COPY APPLICANT'S COPY OFFICE FILE COPY

Permit No. 85 0335

Location 9 A B-4 Fluff St. Lot 9

Owner Bob Lambert

Date of Permit 7-8-85

Approved 7-11-85

Dwelling - Addition

Garage

Alteration

NOTES

7-23-85 - W, P/O K - CA
12-9-85 - " / " - CA
8-1-86 - Leach field
put O.K. w. P/O's. CA
6-17-87 - W, P/O's CA
7-30-87 - O.K. CA
6-24-88 - O.K. CA
9-29-89 - O.K. - CB CA

CITY OF PORTLAND, MAINE
Department of Building Inspection

Certificate of Occupancy

LOCATION 96-A-3-4 Field St. Long Island

Date of Issue October 2, 1989

Issued to Jane Conley

This is to certify that the building, premises, or part thereof, at the above location, built — altered — changed as to use under Building Permit No. 6 , has had final inspection, has been found to conform substantially to requirements of Zoning Ordinance and Building Code of the City, and is hereby approved for occupancy or use, limited or otherwise, as indicated below.

PORTION OF BUILDING OR PREMISES	APPROVED OCCUPANCY
Entire Single Family	

Limiting Conditions:

This certificate supersedes certificate issued

Approved:

(Date) Inspector

Inspector of Buildings

Notice: This certificate identifies lawful use of building or premises, and ought to be transferred from owner to owner when property changes hands. Copy will be furnished to owner or lessee for one dollar

APPLICATION FOR PERMIT

DEPARTMENT OF BUILDING INSPECTIONS SERVICES

ELECTRICAL INSTALLATIONS

Date 6/4/91, 19__
Receipt and Permit number 02082

To the CHIEF ELECTRICAL INSPECTOR, *Portland, Maine*

The undersigned hereby applies for a permit to make electrical installations in accordance with the laws of Maine, the Portland Electrical Ordinance, the National Electrical Code and the following specifications:

LOCATION OF WORK: Field St - Long Island U-A-3,4

OWNER'S NAME: Jane ~~Conley~~ Conley ADDRESS:

	FEES
OUTLETS:	
Receptacles 10 Switches 6 Plugmold ____ ft. TOTAL 16	3.20
FIXTURES: (number of)	
Incandescent 3 Flourescent 3 (not strip) TOTAL 6	1.20
Strip Flourescent ____ ft.	
SERVICES:	
Overhead ____ Underground ____ Temporary ____ TOTAL amperes ____	
METERS: (number of)	
MOTORS: (number of)	
Fractional	
1 HP or over	
RESIDENTIAL HEATING:	
Oil or Gas (number of units)	
Electric (number of rooms)	
COMMERCIAL OR INDUSTRIAL HEATING:	
Oil or Gas (by a main boiler)	
Oil or Gas (by separate units)	
Electric Under 20 kws ____ Over 20 kws	
APPLIANCES: (number of)	
Ranges ____ Water Heaters ____	
Cook Tops ____ Disposals ____	
Wall Ovens ____ Dishwashers ____	
Dryers ____ Compactors ____	
Fans ____ Others (denote) ____	
TOTAL	
MISCELLANEOUS: (number of)	
Branch Panels 1	4.00
Transformers	
Air Conditioners Central Unit	
Separate Units (windows)	
Signs 20 sq. ft. and under	
Over 20 sq. ft.	
Swimming Pools Above Ground	
In Ground	
Fire/Burglar Alarms Residential	
Commercial	
Heavy Duty Outlets, 220 Volt (such as welders) 30 amps and under	
over 30 amps	
Circus, Fairs, etc.	
Alterations to wires	
Repairs after fire	
Emergency Lights, battery	
Emergency Generators	
INSTALLATION FEE DUE:	
FOR ADDITIONAL WORK NOT ON ORIGINAL PERMIT .... DOUBLE FEE DUE:	
FOR REMOVAL OF A "STOP ORDER" ('04-16')	
TOTAL AMOUNT DUE:	15.00

minimum fee

INSPECTION:
Will be ready on ____, 19__; or Will Call X

CONTRACTOR'S NAME: John Mahany - owner/residen of a 1-fam dwlg
ADDRESS:
TEL.: 765-2649
MASTER LICENSE NO.:
LIMITED LICENSE NO.:
SIGNATURE OF CONTRACTOR: John Mahany

INSPECTOR'S COPY — WHITE
OFFICE COPY — CANARY
CONTRACTOR'S COPY — GREEN

ELECTRICAL INSTALLATIONS—

Permit Number 020082

Location 96 Field Ct

Owner Shane Conley

Date of Permit 6-9-92

Final Inspection 10/10/BTD 5-25-92

By Inspector

Permit Application Register No. 128

INSPECTIONS. Service _____ by _____

Service called in _____

Closing-in _____ by _____

PROGRESS INSPECTIONS: ____/____/____

____/____/____

____/____/____

____/____/____

____/____/____

____/____/____

DATE:	REMARKS:

000927

Permit # _____ City of Portland BUILDING PERMIT APPLICATION Fee $25.00 Zone _____ Map # _____ Lot# _____

Please fill out any part which applies to job. Proper plans must accompany form.

Owner: Jane Conley Phone # 766-2643

Address: P.O. Box 284 Long Island, Maine 04050

LOCATION OF CONSTRUCTION 96-A-3 Field Street Long Isl

Contractor: Self Sub: Long Isl

Address: _____ Phone # _____

Est. Construction Cost $1,000.00 Proposed Use: single family

Past Use: single family

# of Existing Res. Units _____ # of New Res. Units _____

Building Dimensions L _____ W _____ Total Sq. Ft _____

Stories _____ # Bedrooms _____ Lot Size _____

Is Proposed Use Seasonal _____ Condominium _____ Conversion _____

Explain Conversion to construct dormer as per 3 sheets of plans

For Official Use Only

PERMIT ISSUED

JUL 27 1990

City Of Portland

Date July 25, 1990

Inside Fire Limits _____

Bldg Code _____

Time Limit _____

Estimated Cost $1,000.00

Subdivision _____

Name _____

Lot _____

Ownership: Public _____ Private _____

Zoning: LR-7

Street Frontage Provided _____

Provided Setbacks: Front _____ Back _____ Side _____ Side _____

Review Required:

Zoning Board Approval: Yes ____ No ____ Date _____

Planning Board Approval Yes ____ No ____ Date _____

Conditional Use _____ Variance _____ Site Plan _____ Subdivision _____

Shoreland Zoning Yes ____ No ____ Floodplain Yes ____ No ____

Special Exception _____

Other _____ (Explain) _____ 7-25-90

Foundation:

1. Type of Soil: _____
2. Set Backs Front _____ Rear _____ Side(s) _____
3. Footings Size: _____
4. Foundation Size: _____
5. Other _____

Floor:

1. Sills Size: _____ Sills must be anchored.
2. Girder Size: _____
3. Lally Column Spacing _____ Size _____
4. Joists Size: _____ Spacing 16" O.C.
5. Bridging Type: _____ Size: _____
6. Floor Sheathing Type _____ Size: _____
7. Other Material _____

Exterior Walls:

1. Studding Size _____ Spacing _____
2. No. windows _____
3. No. Doors _____
4. Header Size _____ Span(s) _____
5. Bracing: Yes _____ No. _____
6. Corner Posts Size _____
7. Insulation Type _____ Size _____
8. Sheathing Type _____ Size _____
9. Siding Type _____ Weather Exposure _____
10. Masonry Materials _____
11. Metal Materials _____

Interior Walls:

1. Studding Size _____ Spacing _____
2. Header Sizes _____ Span(s) _____
3. Wall Covering Type _____
4. Fire Wall if required _____
5. Other Materials _____

Ceiling:

1. Ceiling Joists Size _____
2. Ceiling Strapping Size _____ Spacing _____
3. Type Ceilings _____
4. Insulation Type _____ Size _____
5. Ceiling Height _____

Roof:

1. Truss or Rafter Size _____ Span _____
2. Sheathing Type _____ Size _____
3. Roof Covering Type _____

Chimneys:

Type: _____ Number of Fire Places _____

Heating:

Type of Heat _____

Electrical:

Service Entrance Size: _____ Smoke Detector Required Yes ____ No ____

Plumbing:

1. Approval of soil test if required Yes ____ No ____
2. No. of Tubs or Showers _____
3. No. of Flushes _____
4. No. of Lavatories _____
5. No. of Other Fixtures _____

Swimming Pools:

1. Type: _____
2. Pool Size: _____ x _____ Square Footage _____
3. Must conform to National Electrical Code and State Law.

Permit Received By Latini

Signature of Applicant Jane Conley Date 7/25/90

Signature of CEO _____ Date _____

Inspect _____

White-Tax Assesor Yellow-GPCOG White-Tag-CEO

© Copyright GPCOG 1988

77 Hillcrest Rd.

PLOT PLAN

N

FEES (Breakdown From Front)

Base Fee $ 25.00
Subdivision Fee $
Site Plan Review Fee $
Other Fees $
(Explain)
Late Fee $

Inspection Record

Type	Date
	/ /
	/ /
	/ /
	/ /
	/ /
	/ /

COMMENTS to construct dormer as per 3 sheets of plans

1-29-91 - Complete OK. RA

Signature of Applicant Jane Elsberg Date July 25, 1990

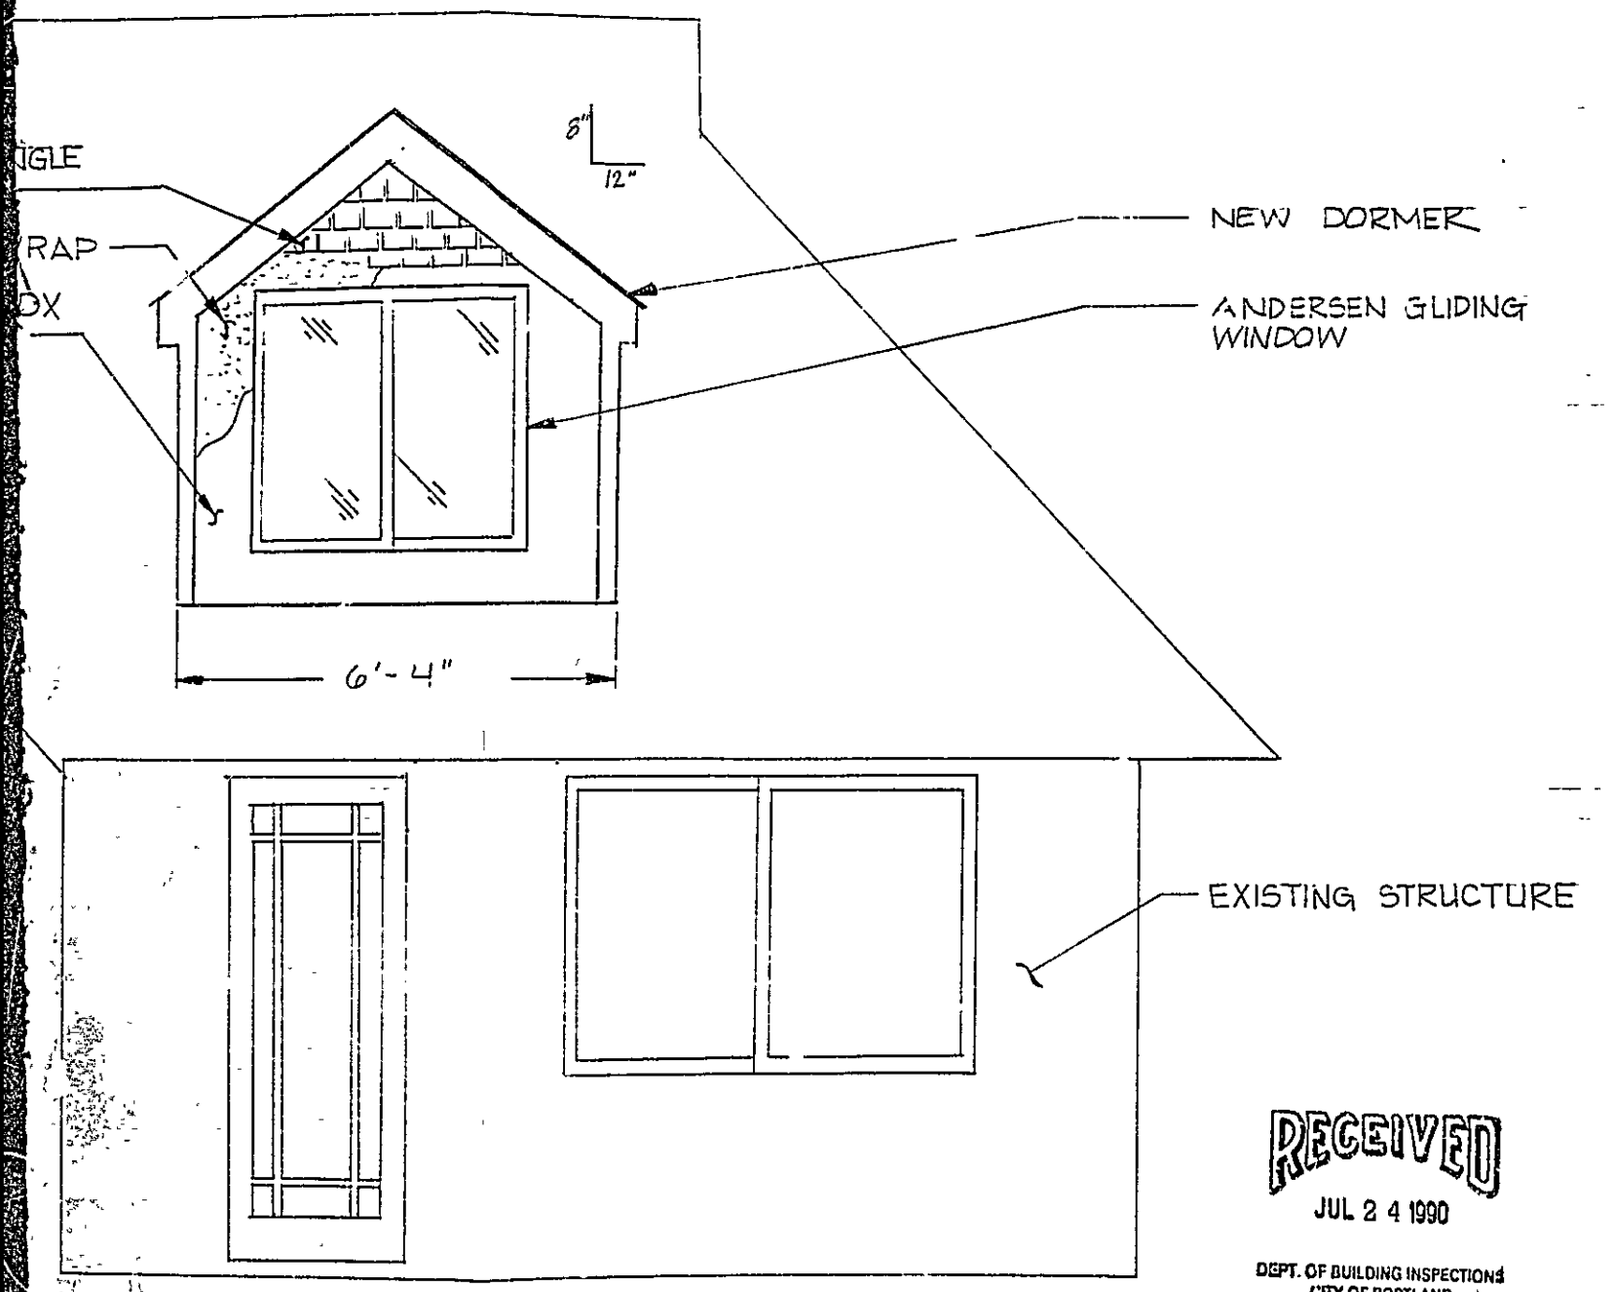

RECEIVED
JUL 2 4 1990
DEPT. OF BUILDING INSPECTIONS
CITY OF PORTLAND

= NEW DORMER =

SOUTH ELEVATION

JANE CONLEY
LONG ISLAND, MAINE

SCALE: ½" = 1'-0"
SHT. 1 OF 3

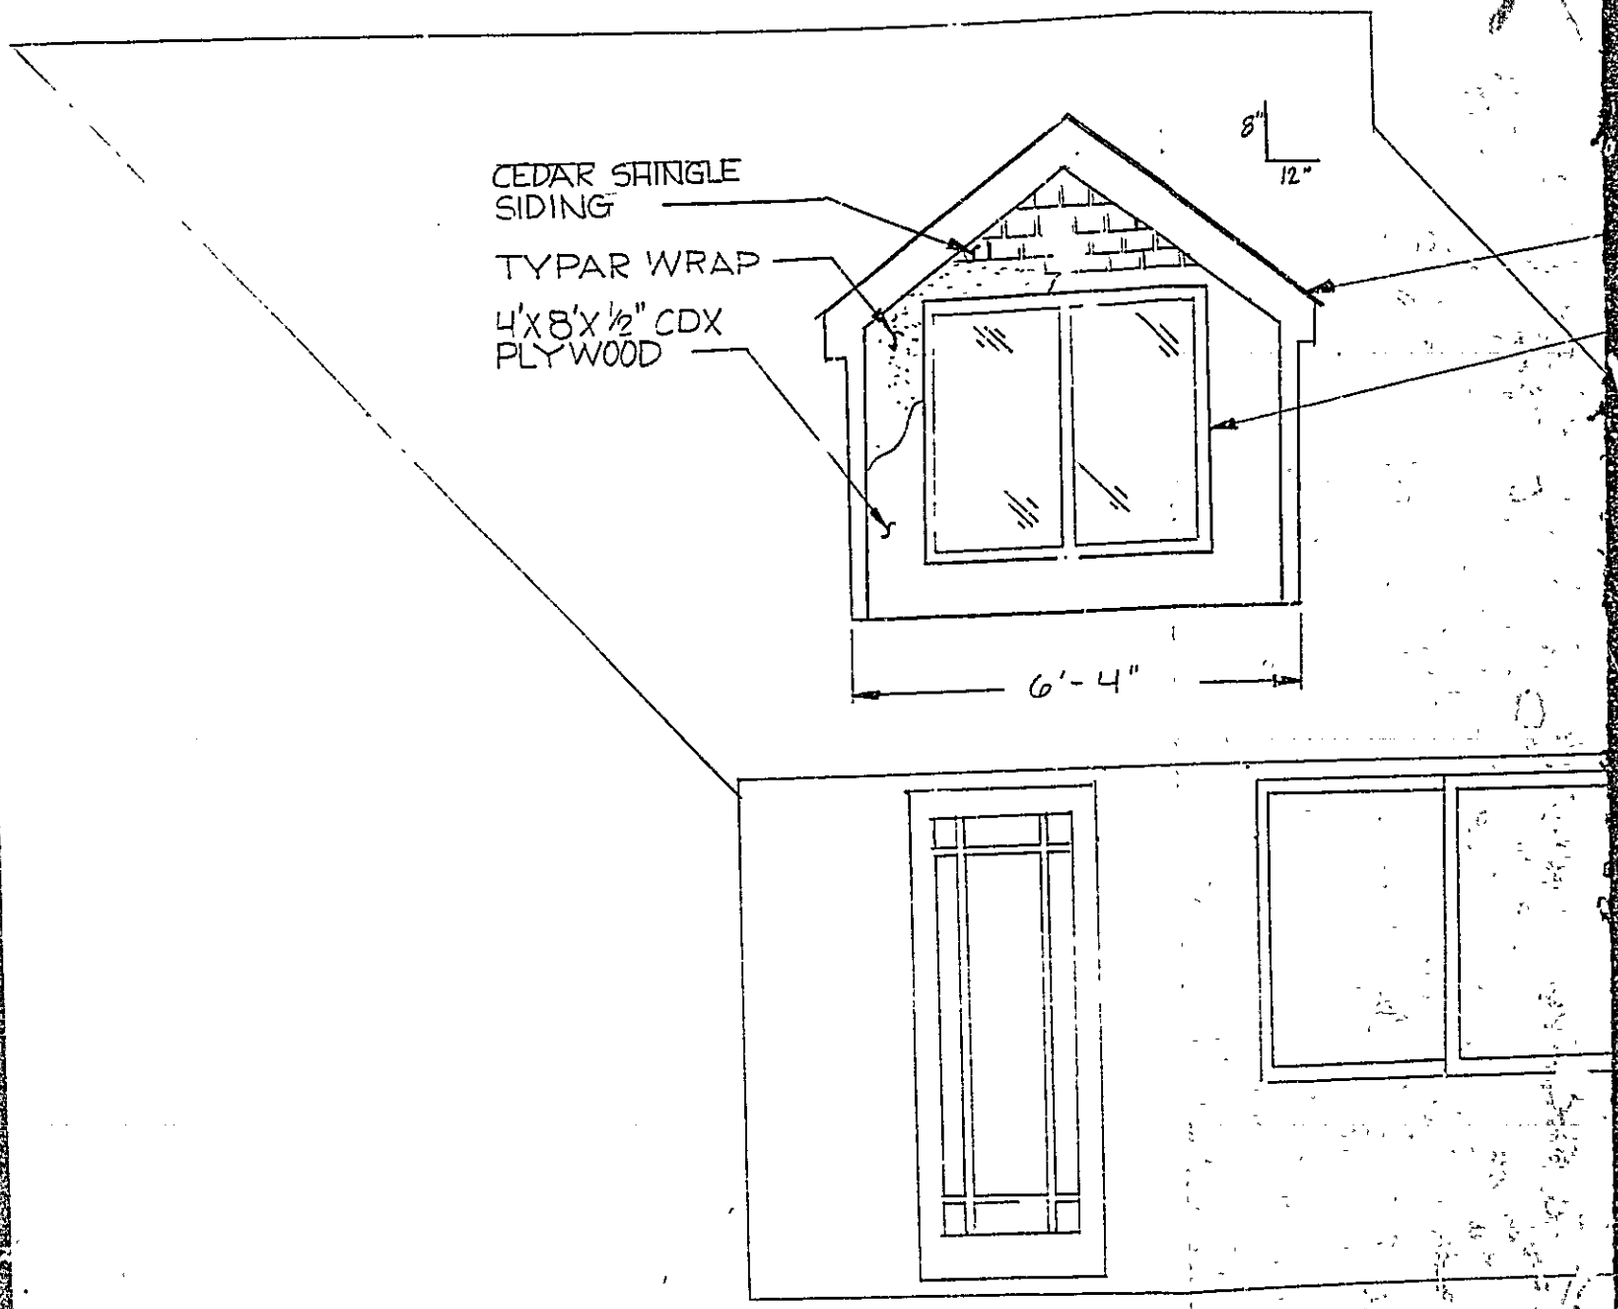

SOUTH ELEVATION

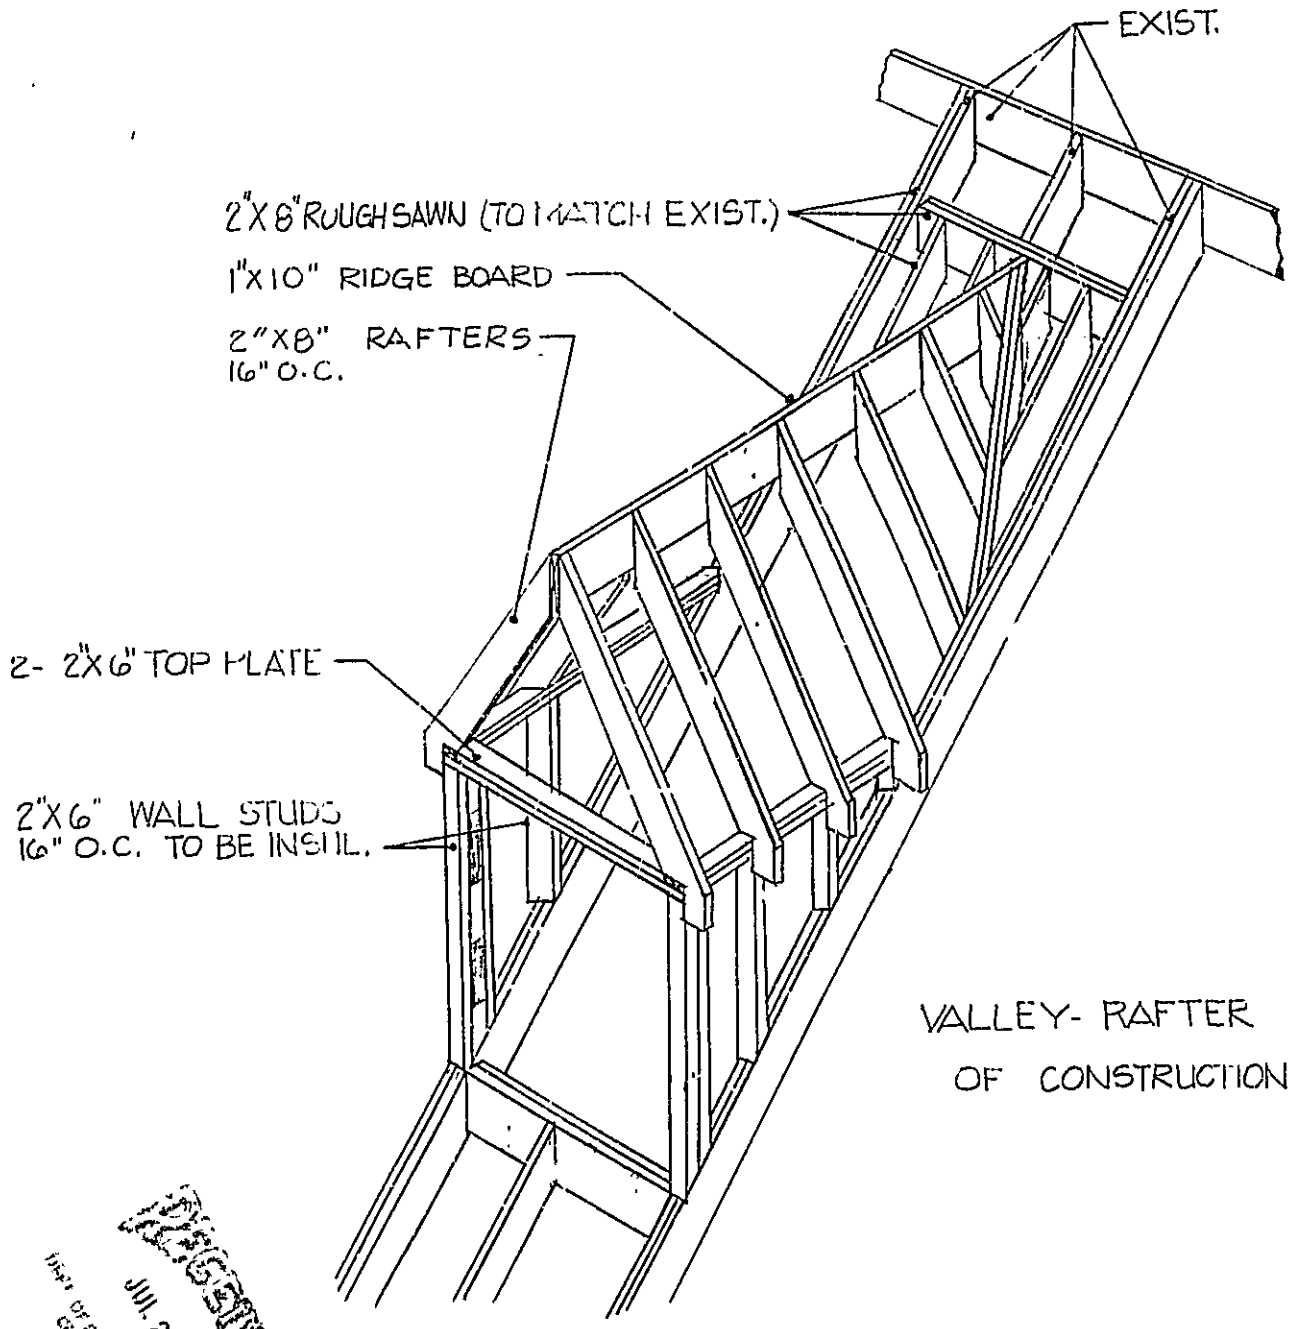

VALLEY- RAFTER METHOD
OF CONSTRUCTION

RECEIVED
JUL 24 1990
DEPT OF BUILDING INSPECTIONS
CITY OF PORTLAND

CONSTRUCTION VIEW
NEW DORMER

JANE CONLEY
LONG ISLAND, ME

NO SCALE

SHT 3 OF 3

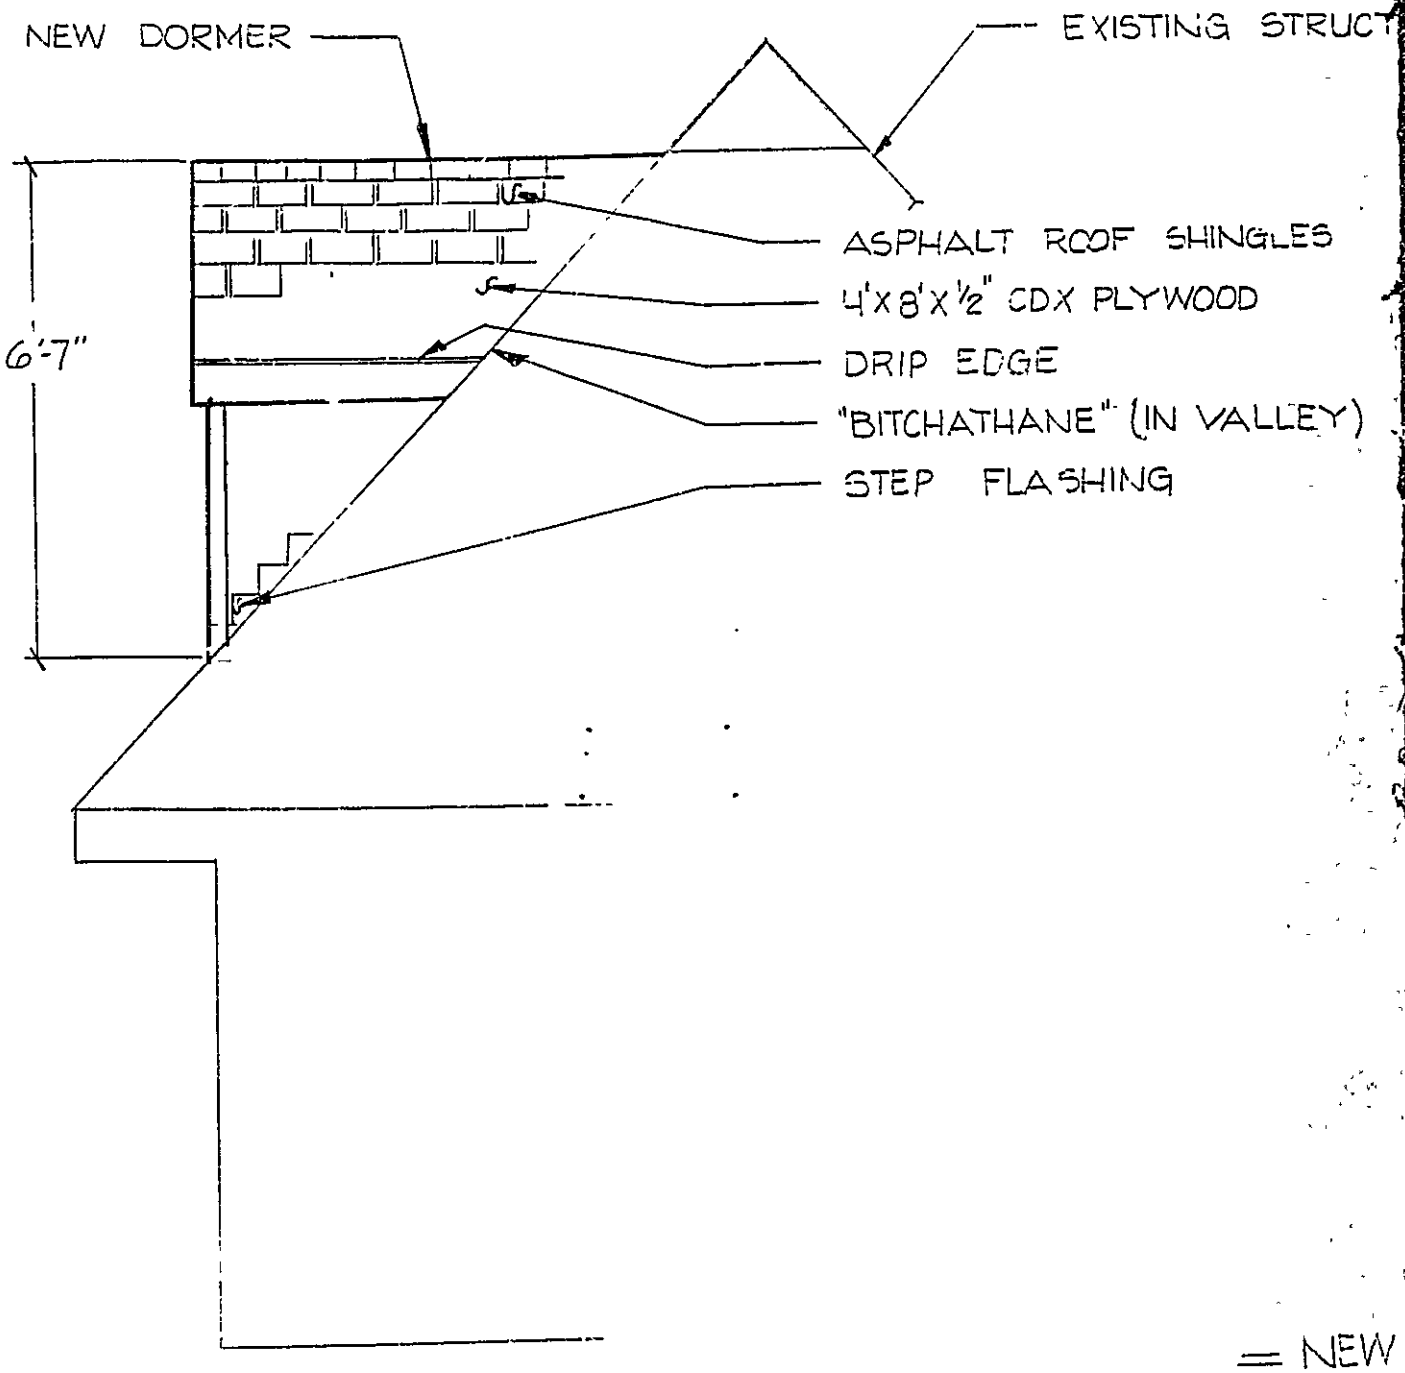

EAST ELEVATION

= NEW

JANE
LONG
SCAL

SHT

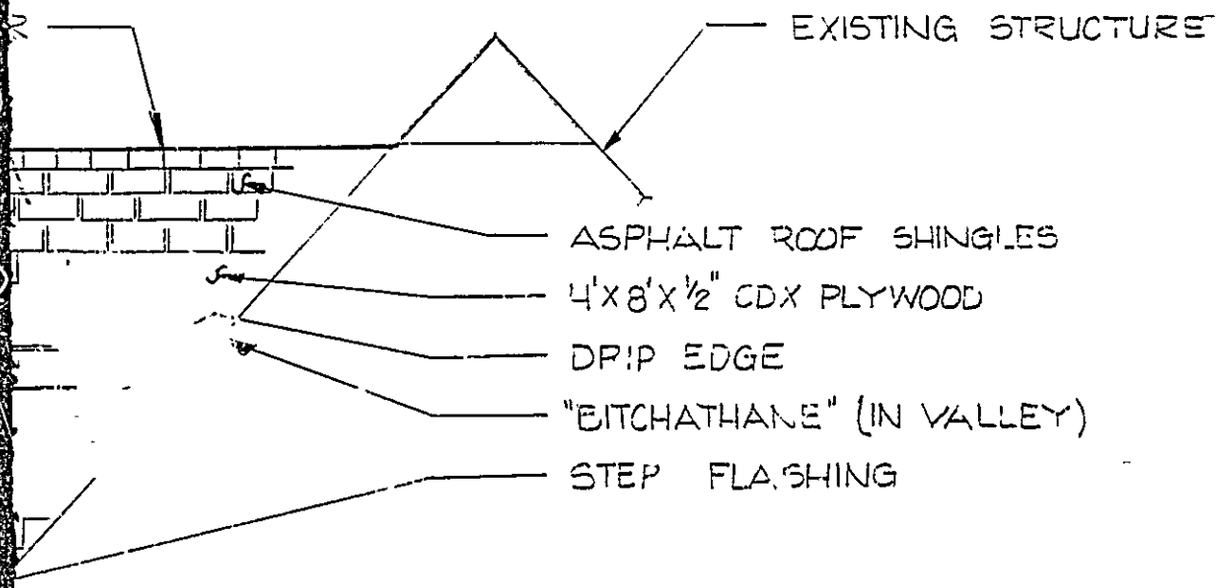

RECEIVED
JUL 2 4 1990
DEPT OF BUILDING INSPECTIONS
CITY OF PORTLAND

EAST ELEVATION

= NEW DORMER =

JANE CONLEY
LONG ISLAND, MAINE
SCALE: ½" = 1'-0"

SHT 2 OF 3

PERMIT ISSUED
AUG 1 1984
CITY of PORTLAND

APPLICATION FOR AMENDMENT TO PERMIT

Amendment No. # 1

Portland, Maine, July 31, 1984

To the INSPECTOR OF BUILDINGS, PORTLAND, MAINE

The undersigned hereby applies for amendment to Permit No. 83-894 pertaining to the building or structure comprised in the original application in accordance with the Laws of the State of Maine, the Building Code and Zoning Ordinance of the City of Portland, plans and specifications, if any, submitted herewith, and the following specifications:

Location 96-A-3-4 Field St. Long Island Within Fire Limits? Dist. No.

Owner's name and address Jane Conley - same Telephone 766-2649

Lessee's name and address Telephone

Contractor's name and address Owner Telephone

Architect Plans filed No. of sheets

Proposed use of building single family dwelling No. families

Last use same No. families

Increased cost of work 2,000 Additional fee 15.00

Description of Proposed Work

To amend permit # 894-83 to construct 12' x 8' deck and addition 14'8" x 16' as per plans. 9 sheets of plans.

04050

Details of New Work

Is any plumbing involved in this work? no Is any electrical work involved in this work? no

Height average grade to top of plate Height average grade to highest point of roof

Size, front depth No. stories solid or filled land? earth or rock?

Material of foundation Thickness, top bottom cellar

Material of underpinning Height Thickness

Kind of roof Rise per foot Roof covering

No. of chimneys Material of chimneys of lining

Framing lumber—Kind Dressed or full size?

Corner posts Sills Girt or ledger board? Size

Girders Size Columns under girders Size Max. on centers

Studs (outside walls and carrying partitions) 2x4-16" O. C. Bridging in every floor and flat roof span over 8 feet.

Joists and rafters: 1st floor, 2nd, 3rd, roof

On centers: 1st floor, 2nd, 3rd, roof

Maximum span: 1st floor, 2nd, 3rd, roof

Approved:

APPROVED 7/31/84

Signature of Owner Jane E Conley

Approved: Inspector of Buildings

INSPECTION COPY

000927

Permit # _____ City of Portland BUILDING PERMIT APPLICATION Fee $25.00 Zone _____ Map # _____ Lot# _____

Please fill out any part which applies to job. Proper plans must accompany form.

Owner: Jane Conley Phone # 766-2049

Address: P.O. Box 234 Lo - Island, Maine 04050

LOCATION OF CONSTRUCTION 55-A-3 Field Street - Long Island

Contractor: Self Sub:

Address: _____ Phone # _____

Est. Construction Cost: $1,000.00 Proposed Use: single family

Past Use: single family

# of Existing Res. Units _____ # of New Res Units _____

Building Dimensions L _____ W _____ Total Sq. Ft. _____

Stories _____ # Bedrooms _____ Lot Size: _____

Is Proposed Use: Seasonal _____ Condominium _____ Conversion _____

Explain Conversion to construct dormer as per 3 sheets of plans

For Official Use Only

Date July 25, 1990

Fire Limits _____

Bldg Code _____

Time Limit _____

Estimated Cost $1,000.00

Subdivision: _____ Name _____

Lot _____

Ownership: _____ Public _____ Private

PERMIT ISSUED

JUL 27 1990

City Of Portland

Zoning: IR-1

Street Frontage Provided: _____

Provided Setbacks: Front _____ Back _____ Side _____ Side _____

Review Required:

Zoning Board Approval: Yes ____ No ____ Date: _____

Planning Board Approval. Yes ____ No ____ Date: _____

Conditional Use _____ Variance _____ Site Plan _____ Subdivision _____

Shoreland Zoning Yes ____ No ____ Floodplain Yes ____ No ____

Special Exception _____

Other _____ (Explain) OK WCD 7-26-90

Foundation:

1. Type of Soil: _____
2. Set Backs _____ Rear _____ Side(s) _____
3. Footings Size _____
4. Foundation Size: _____
5. Other _____

Floor:

1. Sills Size: _____ Sills must be anchored.
2. Girder Size. _____
3. Lally Column Spacing: _____ Size: _____
4. Joists Size. _____ Spacing 16" O.C.
5. Bridging Type: _____ Size: _____
6. Floor Sheathing Type: _____ Size: _____
7. Other Material: _____

Exterior Walls:

1. Studding Size _____ Spacing _____
2. No. windows _____
3. No. Doors _____
4. Header Sizes _____ Span(s) _____
5. Bracing: Yes _____ No. _____
6. Corner Posts Size _____
7. Insulation Type _____ Size _____
8. Sheathing Type _____ Size _____
9. Siding Type _____ Weather Exposure _____
10. Masonry Materials _____
11. Metal Materials _____

Interior Walls:

1. Studding Size _____ Spacing _____
2. Header Sizes _____ Span(s) _____
3. Wall Covering Type _____
4. Fire Wall if required _____
5. Other Materials _____

Ceiling:

1. Ceiling Joists Size: _____
2. Ceiling Strapping Size _____ Spacing _____
3. Type Ceilings: _____
4. Insulation Type _____ Size _____
5. Ceiling Height: _____

Roof:

1. Truss or Rafter Size _____ Span _____
2. Sheathing Type _____ Size _____
3. Roof Covering Type _____

Chimneys:

Type: _____ Number of Fire Places _____

Heating:

Type of Heat: _____

Electrical:

Service Entrance Size: _____ Smoke Detector Required Yes ____ No ____

Plumbing:

1. Approval of soil test if required Yes _____ No _____
2. No. of Tubs or Showers _____
3. No. of Flushes _____
4. No. of Lavatories _____
5. No. of Other Fixtures _____

Swimming Pools:

1. Type: _____
2. Pool Size: _____ x _____ Square Footage _____
3. Must conform to National Electrical Code and State Law.

Permit Received By Latini

Signature of Applicant Jane E Conley Date 7/25/90

Jane Conley

Signature of CEO _____ Date _____

Inspection Dates _____

White-Tax Assesor Yellow-GPCOG White Tag -CEO

© Copyright GPCOG 1988

177 Madison

912492

Permit # _____ City of Portland BUILDING PERMIT APPLICATION Fee $25.00 Zone _____ Map # _____ Lot# _____

Please fill out any part which applies to job. Proper plans must accompany form.

PERMIT ISSUED
APR 19 1991
CITY OF PORTLAND

Owner: Jane Conley Phone # 766-2649

Address: P.O. Box 284, Long Island, ME 04050

LOCATION OF CONSTRUCTION: 3-4 Field St., Long Island

Contractor: owner Sub.: _____

Address: _____ Phone # _____

Est. Construction Cost: $989.00 Proposed Use: sin. fam.

Past Use: sin. fam.

# of Existing Res. Units _____ # of New Res. Units _____

Building Dimensions L _____ W _____ Total Sq. Ft. _____

Stories: _____ # Bedrooms _____ Lot Size: _____

Is Proposed Use: Seasonal _____ Condominium _____ Conversion _____

Explain Conversion To erect 12'x16' storage shed, as per plans.

For Official Use Only

Date April 16, 1991 Subdivision _____

Inside Fire Limits _____ Name _____

Bldg Code _____ Lot _____

Time Limit _____ Ownership _____

Estimated Cost $989.00

Zoning: IR-1

Street Frontage Provided _____

Provided Setbacks: Front _____ Back _____ Side _____ Side _____

Review Required:

Zoning Board Approval: Yes ____ No ____ Date: _____

Planning Board Approval: Yes ____ No ____ Date: _____

Conditional Use: _____ Variance _____ Site Plan _____ Subdivision _____

Shoreland Zoning Yes ____ No ____ Floodplain Yes ____ No ____

Special Exception _____

Other _____ (Explain) _____

OK to issue — 4-17-91

HISTORIC PRESERVATION
Not in District nor Landmark.
Does not require review.
Requires Review.
Approved
Approved with Conditions
Denied
Date: 4/17/91
Signature: [signature]

Foundation:

1. Type of Soil: _____
2. Set Backs - Front _____ Rear _____ Side(s) _____
3. Footings Size: _____
4. Foundation Size. _____
5. Other _____

Floor:

1. Sills Size: _____ Sills must be anchored.
2. Girder Size: _____
3. Lally Column Spacing: _____ Size: _____
4. Joists Size: _____ Spacing 16" O.C.
5. Bridging Type: _____ Size: _____
6. Floor Sheathing Type: _____ Size: _____
7. Other Material. _____

Exterior Walls:

1. Studding _____ Spacing _____
2. No. windows _____
3. No. Doors _____
4. Header Sizes _____ Span(s) _____
5. Bracing: Yes _____ No. _____
6. Corner Posts Size _____
7. Insulation Type _____ Size _____
8. Sheathing Type _____ Size _____
9. Siding Type _____ Weather Exposure _____
10. Masonry Materials _____
11. Metal Materials _____

Interior Walls:

1. Studding Size _____ Spacing _____
2. Header Sizes _____ Span(s) _____
3. Wall Covering Type _____
4. Fire Wall if required _____
5. Other Materials _____

Ceiling:

1. Ceiling Joists Size: _____
2. Ceiling Strapping Size _____ Spacing _____
3. Type Ceilings: _____
4. Insulation Type _____ Size _____
5. Ceiling Height: _____

Roof:

1. Truss or Rafter Size _____ Span _____
2. Sheathing Type _____ Size _____
3. Roof Covering Type _____

Chimneys:

Type: _____ Number of Fire Places _____

Heating:

Type of Heat: _____

Electrical:

Service Entrance Size: _____ Smoke Detector Required Yes ____ No ____

Plumbing:

1. Approval of soil test if required Yes _____ No _____
2. No. of Tubs or Showers _____
3. No. of Flushes _____
4. No. of Lavatories _____
5. No. of Other Fixtures _____

Swimming Pools:

1. Type: _____
2. Pool Size: _____ x _____ Square Footage _____
3. Must conform to National Electrical Code and State Law.

Permit Received By Joyce M. Rinaldi

Signature of Applicant _____ Date _____

Signature of CEO _____ Date _____

Inspection Dates _____

White-Tax Assesor Yellow-GPCOG White Tag -CEO

© Copyright GPCOG 1988

N

FEES (Breakdown From Front)	Inspection Record Type	Date
Base Fee $ 25.00		/ /
Subdivision Fee $		/ /
Site Plan Review Fee $		/ /
Other Fees $		/ /
(Explain)		/ /
Late Fee $		/ /

COMMENTS 5-1-91 Complete OK CQ

Signature of Applicant Jane E Conley Date April 16, 1991

STORAGE SHED KIT

12' WIDE X 16' DEEP GABLE SHED
SET ON CONCRETE BLOCKS
PRICE $ 989 (TAX INCLUDED)

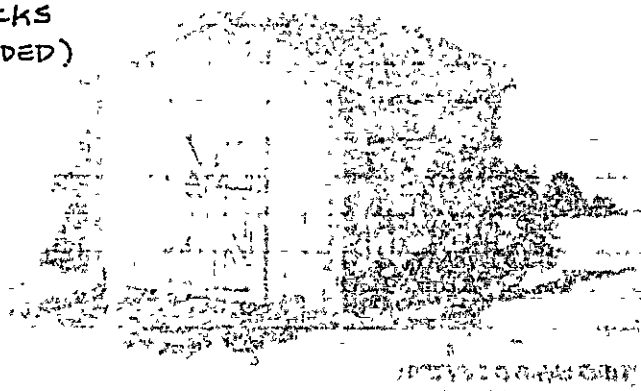

GARAGE SHED

RECEIVED
APR 16 1991
DEPT. OF BUILDING INSPECTIONS
CITY OF PORTLAND

JANE CONLEY
FERN AVE.
LOT 96 A 3+4
LONG ISLAND
ME. 04050
766-2649

440-90

SUBSURFACE WASTEWATER DISPOSAL SYSTEM APPLICATION

Department of Human Services
Division of Health Engineering
(207) 289-3826

PROPERTY ADDRESS

Town Or Plantation	PORTLAND – LONG ISLAND
Street Subdivision Lot #	TAX MAP 96 BLOCK A LOTS 3,4

PROPERTY OWNERS NAME

CONLEY (Last)	JANE (First)
Applicant Name:	JANE CONLEY
Mailing Address of Owner/Applicant (If Different)	BOX 284 LONG ISLAND, ME. 04050

0137 PORTLAND *** 05170 ***

Date Permit Issued 9/1/83

Local Plumbing Inspector Signature

$ 40 FEE

L.P.I. # 123

☐ If Double Charged

Owner/Applicant Statement

I certify that the information submitted is correct to the best of my knowledge and understand that any falsification is reason for the Local Plumbing Inspector to deny a Permit.

Jane E Conley — Signature of Owner/Applicant — Date 9-1-83

Caution: Inspection Required

I have inspected the installation authorized above and found it to be in compliance with the Subsurface Wastewater Disposal Rules.

Local Plumbing Inspector Signature — Date Approved MAR 12 1985

PERMIT INFORMATION

THIS APPLICATION IS FOR:

1. ☒ NEW SYSTEM
2. ☐ REPLACEMENT SYSTEM
3. ☐ EXPANDED SYSTEM
4. ☐ SEASONAL CONVERSION
5. ☐ EXPERIMENTAL SYSTEM

THIS APPLICATION REQUIRES:

1. ☒ NO RULE VARIANCE REQUIRED
2. ☐ NEW SYSTEM VARIANCE Attach New System Variance Form
   ☐ REPLACEMENT SYSTEM VARIANCE Attach Replacement System Variance Form
3. ☐ Requires only Local Plumbing Inspector Approval
4. ☐ Requires both State and Local Plumbing Inspector Approval

INSTALLATION IS

COMPLETE SYSTEM

1. ☒ NON-ENGINEERED SYSTEM
2. ☐ PRIMITIVE SYSTEM (Includes Alternative Toilet)
3. ☐ ENGINEERED (+2000 gpd)

INDIVIDUALLY INSTALLED COMPONENTS:

4. ☐ TREATMENT TANK (ONLY)
5. ☐ HOLDING TANK
6. ☐ ALTERNATIVE TOILET (ONLY)
7. ☐ NON-ENGINEERED DISPOSAL AREA (ONLY)
8. ☐ ENGINEERED DISPOSAL AREA (ONLY)
9. ☐ SEPARATED LAUNDRY SYSTEM

IF REPLACEMENT SYSTEM:

YEAR FAILING SYSTEM INSTALLED _____

THE FAILING SYSTEM IS:

1. ☐ BED 3. ☐ TRENCH
2. ☐ CHAMBER 4. ☐ OTHER _____

DISPOSAL SYSTEM TO SERVE:

1. ☒ SINGLE FAMILY DWELLING
2. ☐ MODULAR OR MOBILE HOME
3. ☐ MULTIPLE FAMILY DWELLING
4. ☐ OTHER _____ SPECIFY

SIZE OF PROPERTY: 21,266 S.F.

ZONING: R-3

TYPE OF WATER SUPPLY: Dug Well

DESIGN DETAILS (SYSTEM LAYOUT SHOWN ON PAGE 3)

TREATMENT TANK

1. ☒ SEPTIC: ☒ Regular ☐ Low Profile
2. ☐ AEROBIC

SIZE: 750 GALS

WATER CONSERVATION

1. ☒ NONE
2. ☐ LOW VOLUME TOILET
3. ☐ SEPARATED LAUNDRY SYSTEM
4. ☐ ALTERNATIVE TOILET

SPECIFY _____

PUMPING

1. ☒ NOT REQUIRED
2. ☐ MAY BE REQUIRED (DEPENDING ON TREATMENT TANK LOCATION AND ELEVATION)
3. ☐ REQUIRED

DOSE. _____ GALS

CRITERIA USED FOR DESIGN FLOW (BEDROOMS, SEATING, EMPLOYEES, WATER RECORDS, ETC.)

2 BEDROOM CONSERVATIVE

DESIGN FLOW 300 (GALLONS/DAY)

SOIL CONDITIONS USED FOR DESIGN PURPOSES

PROFILE	CONDITION
6	C

DEPTH TO LIMITING FACTOR 41

SIZE RATINGS USED FOR DESIGN PURPOSES

1. ☒ SMALL
2. ☐ MEDIUM
3. ☐ MEDIUM-LARGE
4. ☐ LARGE
5. ☐ EXTRA LARGE

DISPOSAL AREA TYPE/SIZE

1. ☒ BED 400 Sq Ft
2. ☐ CHAMBER _____ Sq Ft
   ☐ REGULAR ☐ H 20
3. ☐ TRENCH _____ Linear Ft
4. ☐ OTHER. _____

SITE EVALUATOR STATEMENT

☐ SITE EVALUATION WAIVED BY LOCAL OPTION

On July 21, 1983 (date) I conducted a site evaluation for this project and certify that the data reported is accurate. The system I propose is in accordance with the Subsurface Wastewater Disposal Rules.

William R Chalmers — Site Evaluator or Professional Engineer's Signature

0003/4814 — SE PE#

7/25/83 — Date

* Local Plumbing Inspector's Signature if a Local Site Evaluation Waiver under a Local Option

SURFACE WASTEWATER DISPOSAL SYSTEM APPLICATION

Department of Human Services
Division of Health Engineering

City, Plantation	Street, Road, Subdivision	Owners Name
PORTLAND – LONG ISLAND	TAX MAP 96 BLOCK A LOTS 3,4	JANE CONLEY

SITE PLAN — Scale 1" = 40 FL

SITE LOCATION PLAN (Attach)

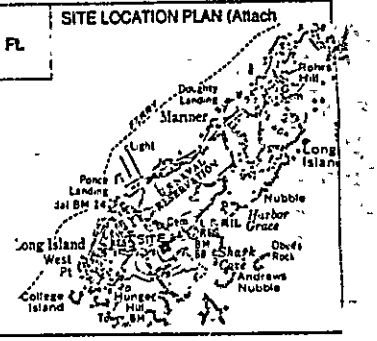

0137 PORTLAND *** 05170 ***

Date Permit Issued

Local Plumbing Inspector Signature

S FEE
L.P.I. # Double Charged

N (mag)

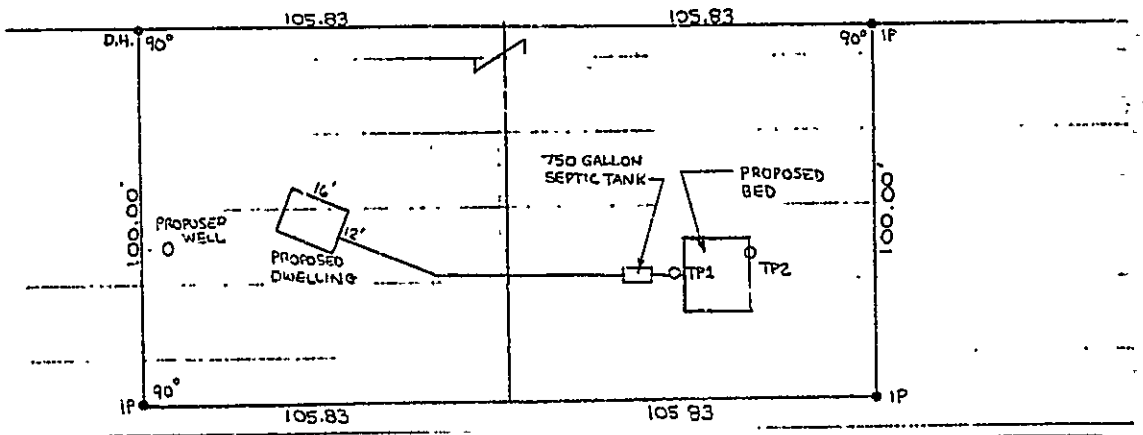

SOIL DESCRIPTION AND CLASSIFICATION (Location of Observation Holes Shown Above)

Observation Hole 1 ☒ Test Pit ☐ Boring

3½ FOREST PEAT " Depth of Organic Horizon Above Mineral Soil

Depth below mineral soil surface (inches)	Texture	Consistency	Color	Mottling
0–6	GRAVELLY LOAM	LOOSE	BROWN	
6–15	GRAVEL		RED BROWN	
15–20	VERY STONY GRAVEL			
20–30		FRIABLE		NONE
30–40	SAND		TAN	
40–50		SLIGHTLY CEMENTED	RED BROWN	MANY

Soil	Classification	Slope	Limiting Factor	Groundwater / Impervious Layer / Bedrock
6 (Profile)	C (Crystal)	0 %	41	

TOTAL DEPTH 69"

Observation Hole 2 ☒ Test Pit ☐ Boring

3 FOREST PEAT " Depth of Organic Horizon Above Mineral Soil

Depth below mineral soil surface (inches)	Texture	Consistency	Color	Mottling
0–6	GRAVELLY LOAM	LOOSE	BROWN	-- --
6–15	GRAVEL			
15–20			RED BROWN	
20–30	VERY STONY GRAVEL	FRIABLE		NONE
30–40	SAND		TAN	
40–50				MANY

Soil	Classification	Slope	Limiting Factor	Groundwater / Impervious Layer / Bedrock
6 (Profile)	C (Crystal)	0 %	48	

TOTAL DEPTH 69"

William B Goodwin — Licensed Soil Scientist — 7/25/83 — Page 2 of 3

Professional Engineer's Signature — Date

SUBSURFACE WASTEWATER DISPOSAL SYSTEM APPLICATION

Department of Human Services
Division of Health Engineering

Town, City, Plantation	Street, Road, Subdivision	Owners Name
PORTLAND LONG ISLAND	TAX MAP 92 BLOCK A LOTS 3,4	JANE CONLEY

SUBSURFACE WASTEWATER DISPOSAL PLAN

Scale 1" = 20 Ft.

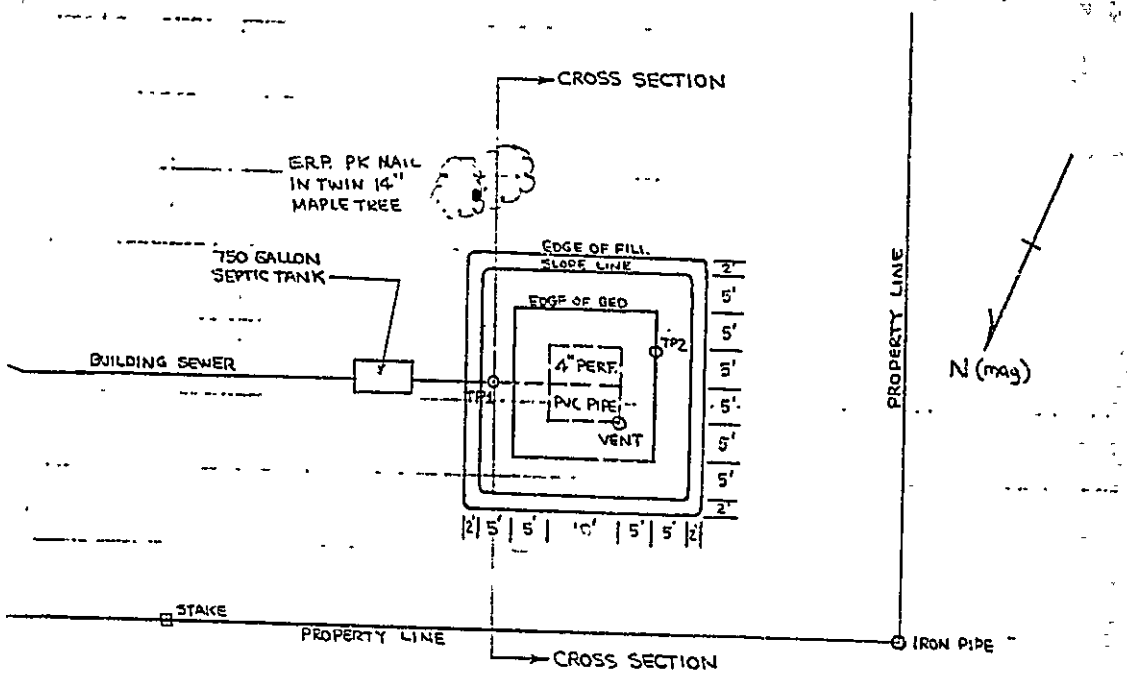

FILL REQUIREMENTS		CONSTRUCTION ELEVATIONS		ELEVATION REFERENCE POINT LOCATION & DESCRIPTION
Depth of Fill (Upslope)	6"	Reference Elevation is	80.0	PK NAIL IN TWIN 14"
Depth of Fill (Downslope)	6"	Bottom of Disposal Area	76.3	MAPLE TREE - ASSUMED 80.0'
		Top of Distribution Lines or Chambers	77.4	

DISPOSAL AREA CROSS SECTION

Scale:
Vertical: 1 Inch = 4 Ft.
Horizontal: 1 Inch = 20 Ft.

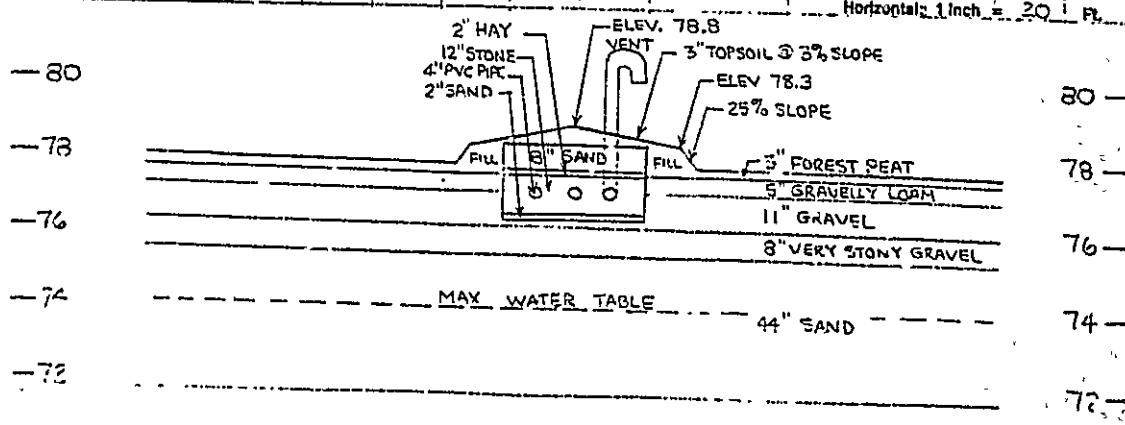

William B. Goodwin 0003/4814 7/26/83

7E3H3