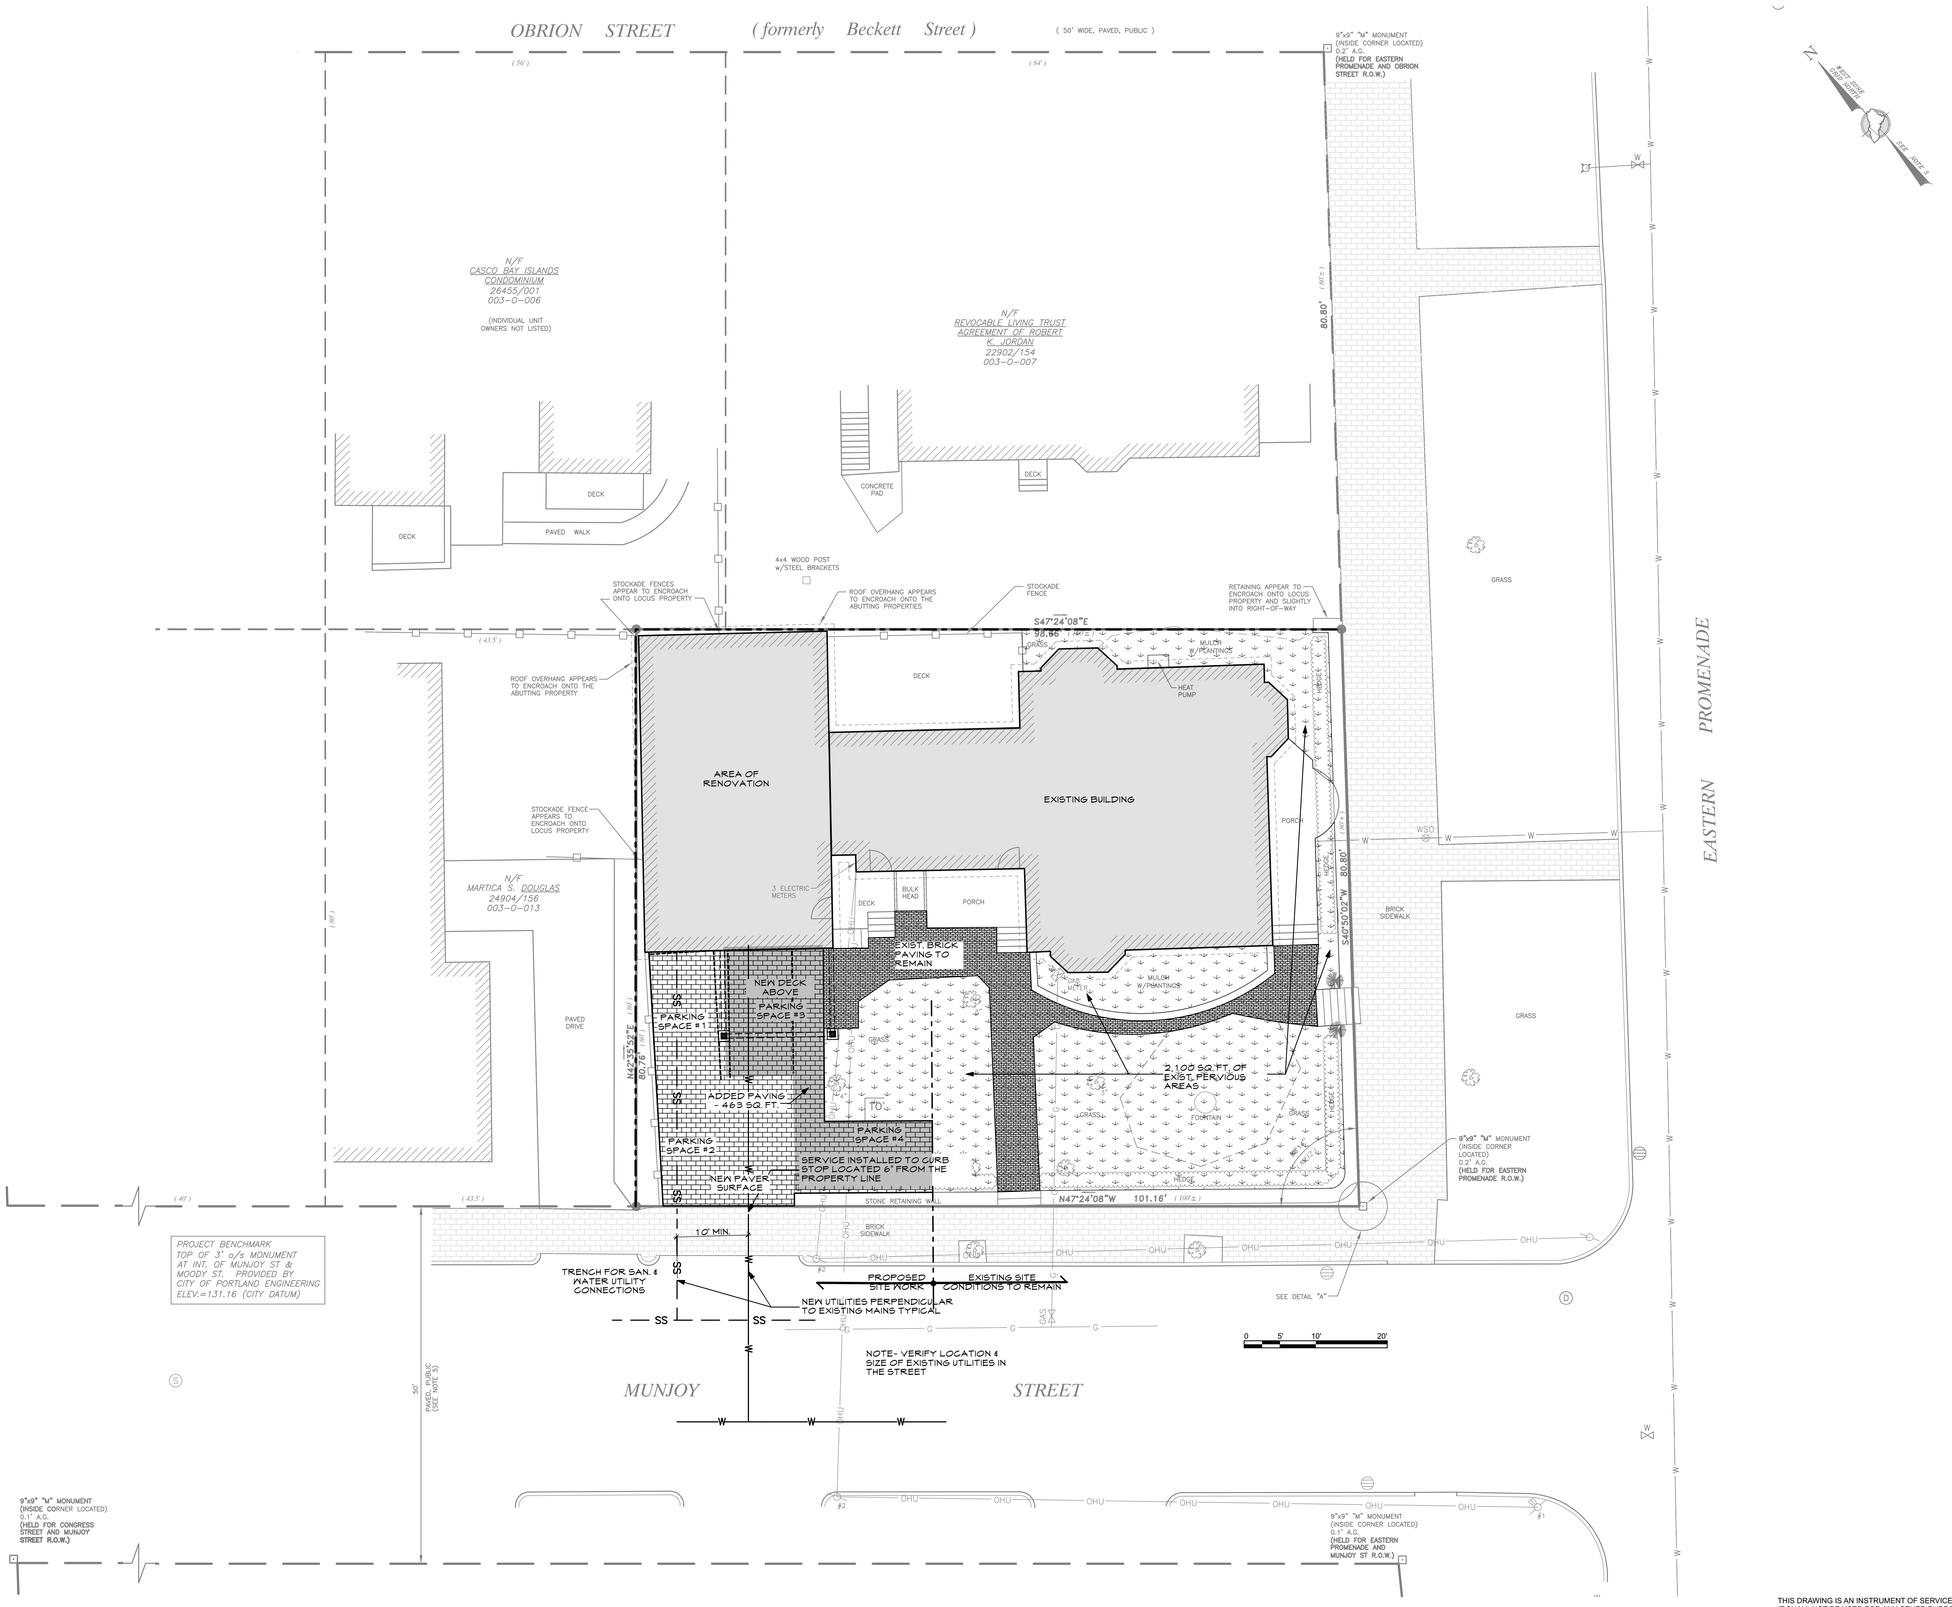


# 22 EASTERN PROM

22 EASTERN PROMENADE PORTLAND, ME


WHIPPLE CALLENDER ARCHITECTS

136 PLEASANT AVE.
PORTLAND, ME 04103
P 207.775.2696
F 207.775.3631
www.whipplecallender.com


| MARK | DATE | DESCRIPTION |
|---|---|---|

DATE: 10/3/17

CHECKED BY: JAD

DRAWN BY: CLBC

JOB: EAP 2017

SHEET TITLE: PROPOSED SITE PLAN

**A0.2**


THIS DRAWING IS AN INSTRUMENT OF SERVICE AND SHALL REMAIN THE PROPERTY OF WHIPPLE CALLENDER ARCHITECTS. IT SHALL NOT BE USED FOR ANY OTHER PURPOSE THAT FOR WHICH IT IS SPECIFICALLY FURNISHED