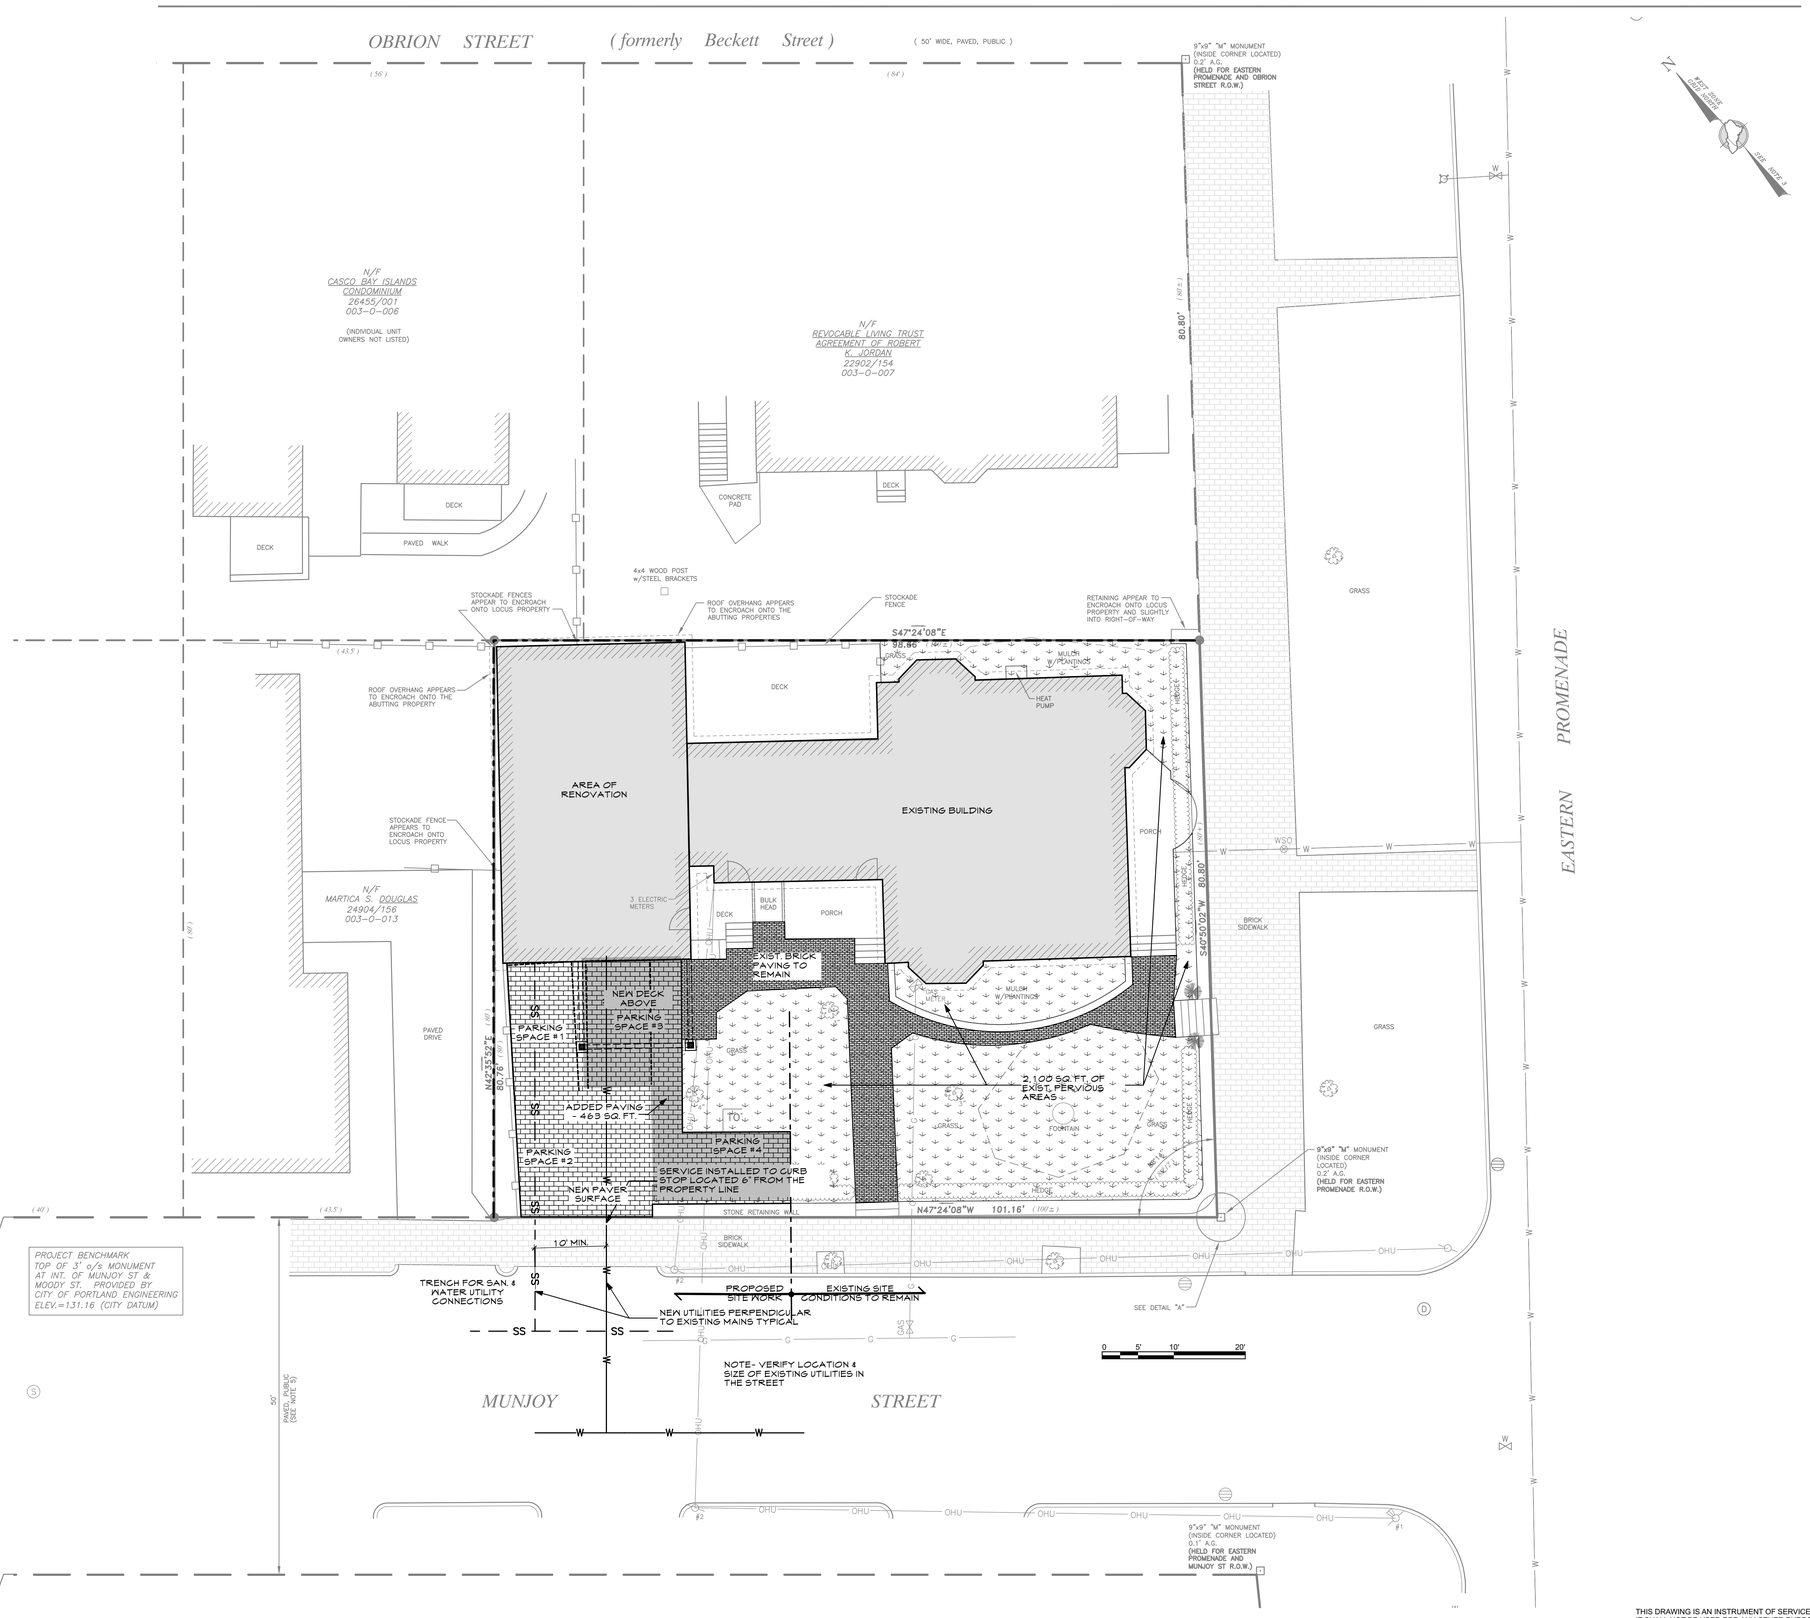

22 EASTERN PROM

PORTLAND, ME

22 EASTERN PROMENADE

WHIPPLE CALLENDER ARCHITECTS

136 PLEASANT AVE.
PORTLAND, ME 04103
P 207.775.2696
F 207.775.3631
www.whipplecallender.com

MARK	DESCRIPTION	DATE

DATE: 10/3/17

CHECKED BY: JAD

DRAWN BY: CLBC

JOB: EAP 2017

SHEET TITLE: PROPOSED SITE PLAN

A0.2

THIS DRAWING IS AN INSTRUMENT OF SERVICE AND SHALL REMAIN THE PROPERTY OF WHIPPLE CALLENDER ARCHITECTS. IT SHALL NOT BE USED FOR ANY OTHER PURPOSE THAT FOR WHICH IT IS SPECIFICALLY FURNISHED