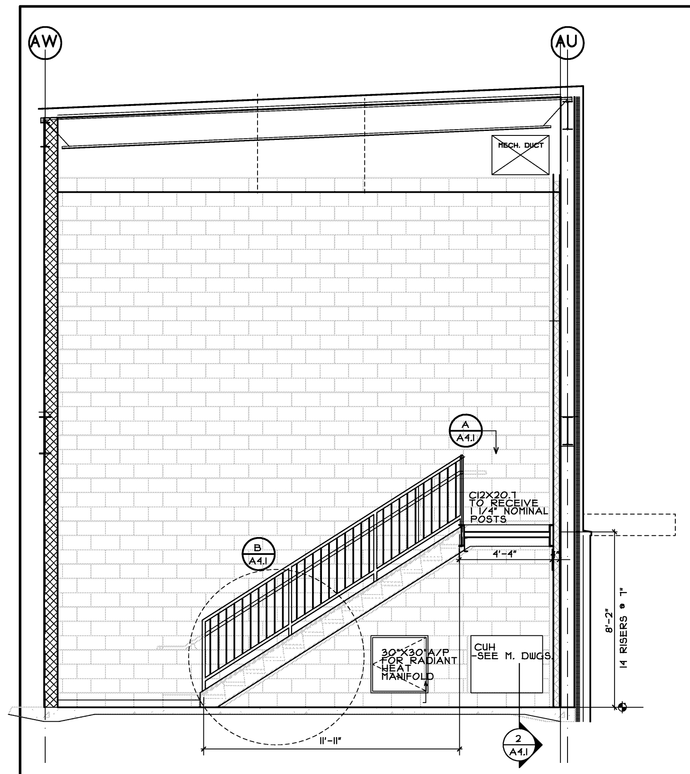

1 SECTION THRU STAIR
A4.1 SCALE: 1/4" = 1'-0"

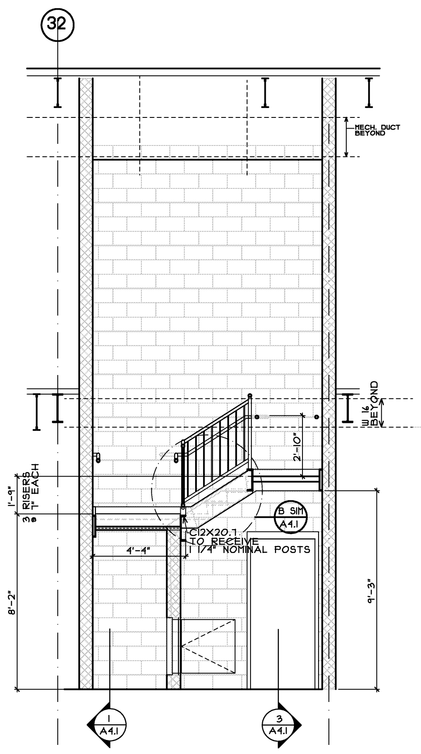

2 SECTION THRU STAIR
A4.1 SCALE: 1/4" = 1'-0"

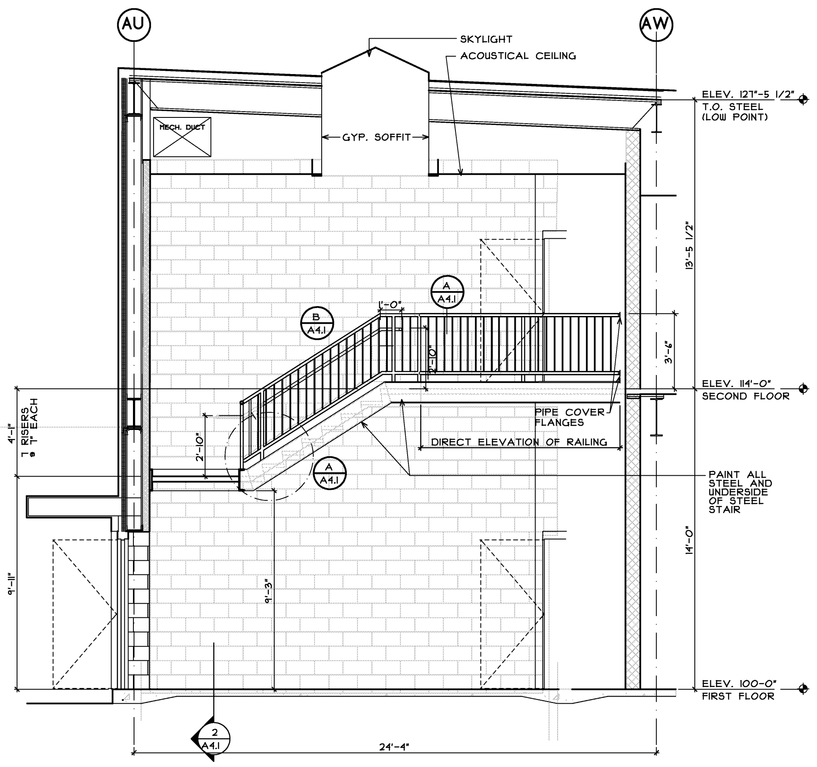

3 SECTION THRU STAIR
A4.1 SCALE: 1/4" = 1'-0"

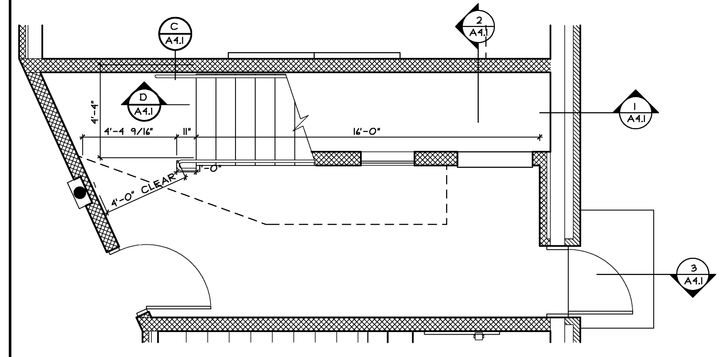

1B PLAN AT FIRST FLOOR
A4.1 SCALE: 1/4" = 1'-0"

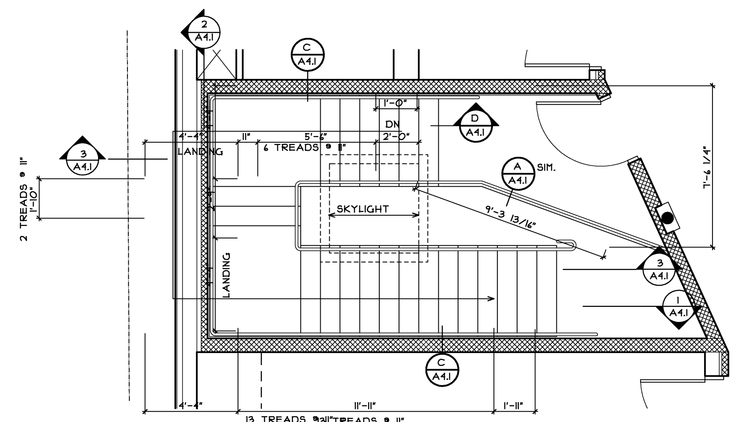

3B PLAN AT SECOND FLOOR
A4.1 SCALE: 1/4" = 1'-0"

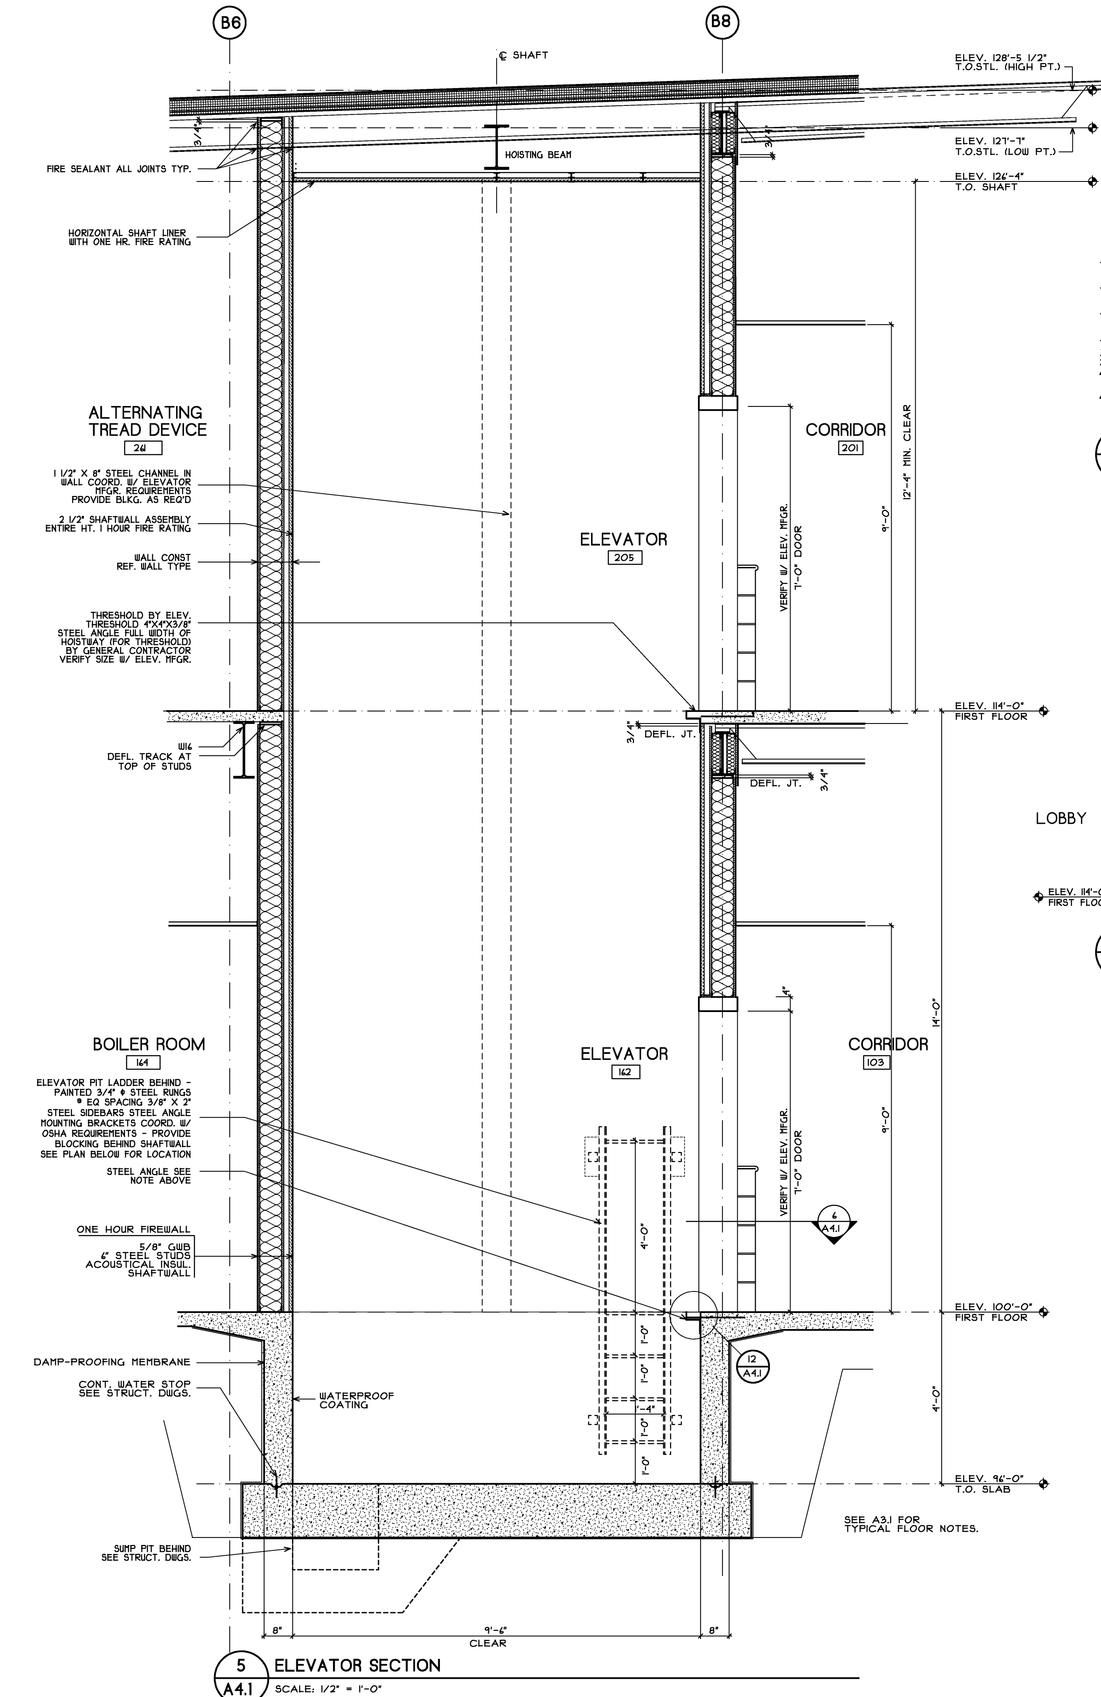

5 ELEVATOR SECTION
A4.1 SCALE: 1/2" = 1'-0"

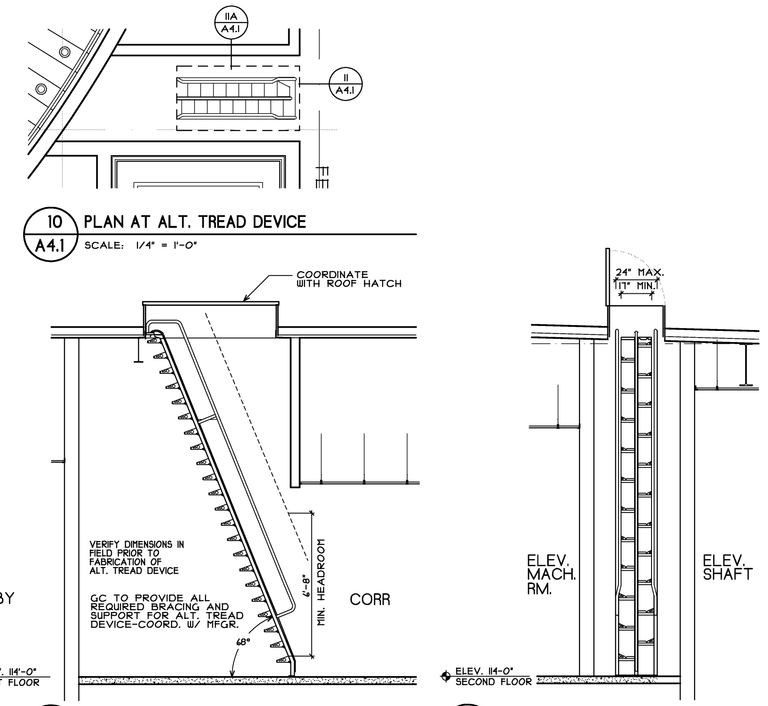

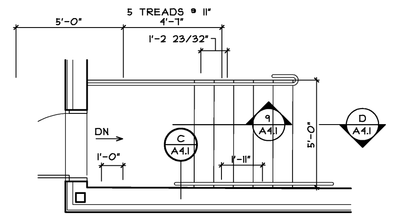

8 STORAGE STAIR PLAN
A4.1 SCALE: 1/4" = 1'-0"

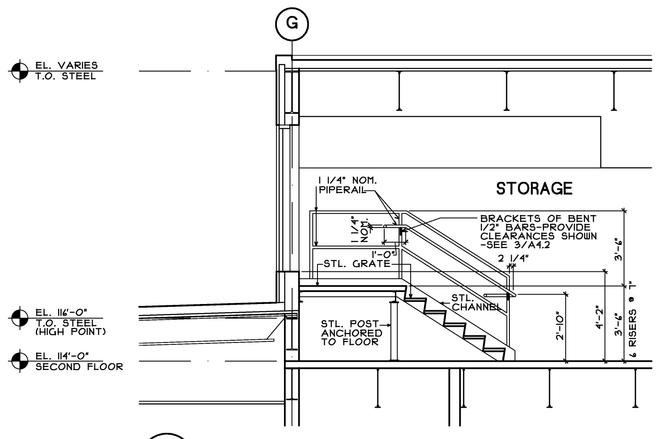

9 STORAGE STAIR SECTION
A4.1 SCALE: 1/4" = 1'-0"

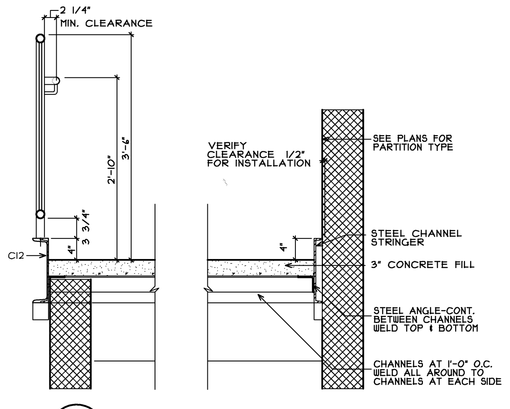

A DETAIL @ STAIR LANDING
A4.1 SCALE: 3/4" = 1'-0"

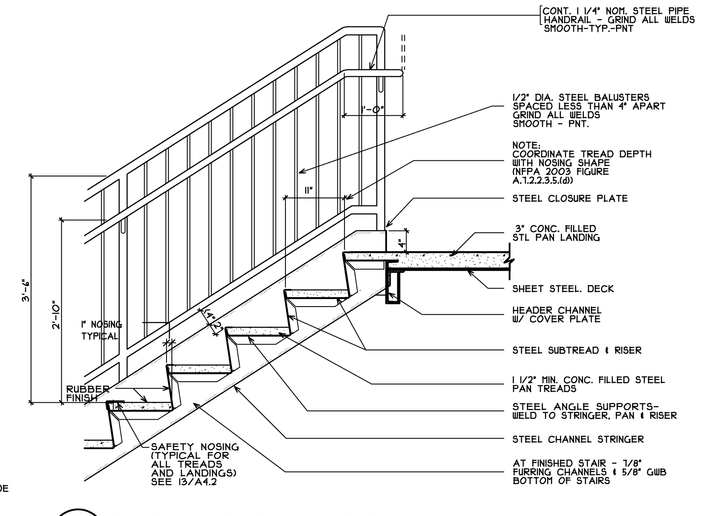

B STAIR & INTERMEDIATE LANDING
A4.1 SCALE: 3/4" = 1'-0"

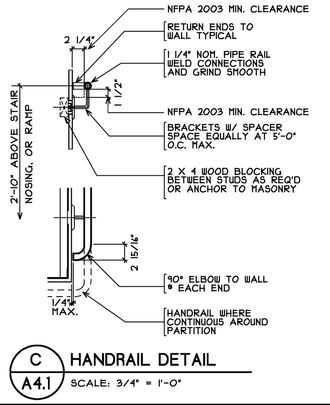

C HANDRAIL DETAIL
A4.1 SCALE: 3/4" = 1'-0"

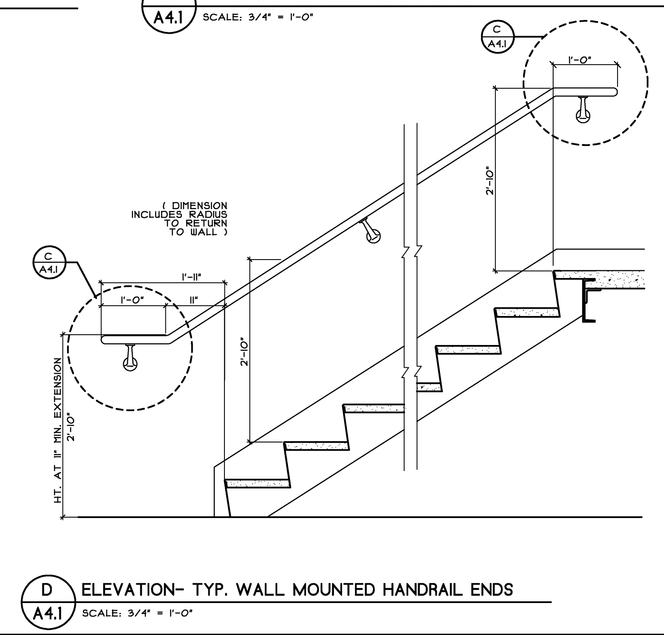

D ELEVATION- TYP. WALL MOUNTED HANDRAIL ENDS
A4.1 SCALE: 3/4" = 1'-0"

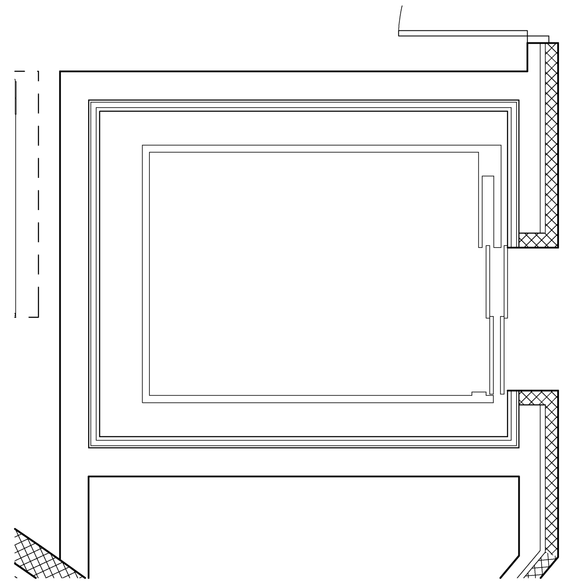

7 ELEVATOR SECOND FLOOR PLAN
A4.1 SCALE: 1/2" = 1'-0"

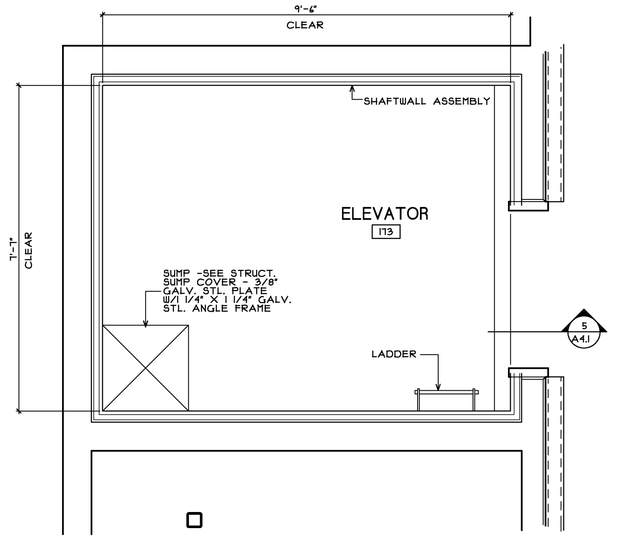

6 ELEVATOR FIRST FLOOR PLAN
A4.1 SCALE: 1/2" = 1'-0"

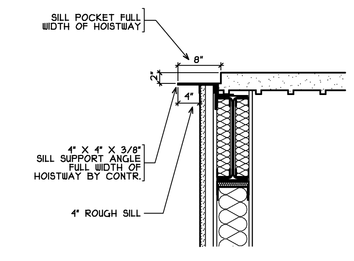

F TYPICAL ELEVATOR SILL DETAIL
A4.1 SCALE: 3/4" = 1'-0"

ELEVATOR NOTES

1. PROVIDE LIGHT IN ELEV. PIT. SEE ELECTRICAL DWGS.
2. PROVIDE SUMP PUMP OUTLET AND DRAIN - OUTLET IN ELEV. PIT.
3. VERIFY SIZE AND LOCATION OF ALL PENETRATIONS TO ELEV. MACH. ROOM FOR HYDRAULIC LINE.
4. VERIFY ELEVATOR SHAFT DIMENSIONS & REQUIREMENTS WITH ELEVATOR MFGR.
5. ELEVATOR MACHINE ROOM IS LOCATED REMOTE ON 2ND FLOOR.

Revisions:

East End Elementary School
Portland Public Schools
Portland, Maine

Stephen Blatt Architects
10 Danforth Street
Post Office Box 583 DTS
Portland, Maine 04112-0583
Voice: 207.761.5911
Fax: 207.761.2105
Email: sba@sblatt@sbcts.com

Consultants

Civil Engineer
DeLuca-Hoffman Associates

Landscape Architect
Carroll Associates

Structural Engineer
Pinkham & Greer

Mechanical Engineer
Bennett Engineering

Electrical Engineer
Bartlett Design

Kitchen Design
TJM Consulting

Green Consultant
Fore Solutions

Job No.: 0309
Date: July 15, 2004
Scale: as indicated
Drawn by: pch
Checked by: jph

Drawing Title:
Stair Sections
Stair Details
Elevator Plan, Section

A4.1