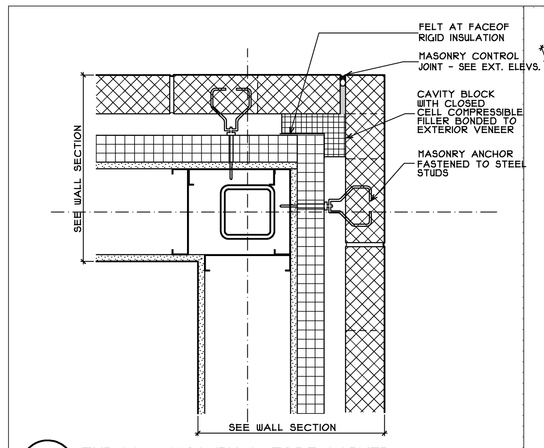

1 TYPICAL MASONRY OUTSIDE CORNER
SCALE: 1 1/2" = 1'-0"

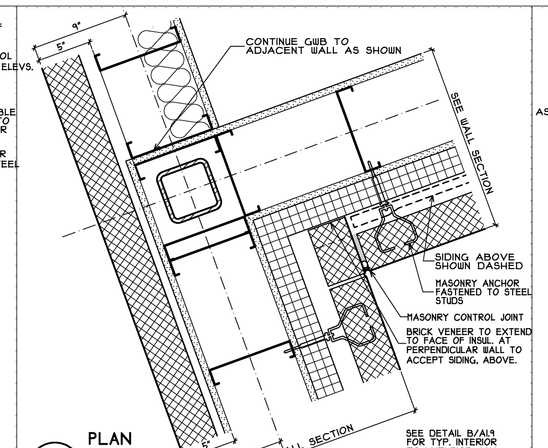

6 PLAN DETAIL
SCALE: 1 1/2" = 1'-0"

TYPICAL MASONRY INSIDE CORNER

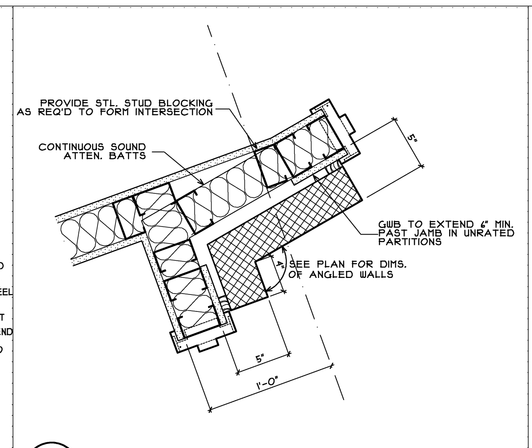

11 PLAN DETAIL
SCALE: 1 1/2" = 1'-0"

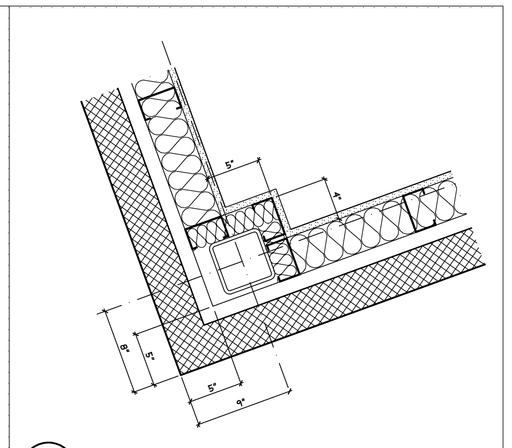

16 PLAN DETAIL
SCALE: 1 1/2" = 1'-0"

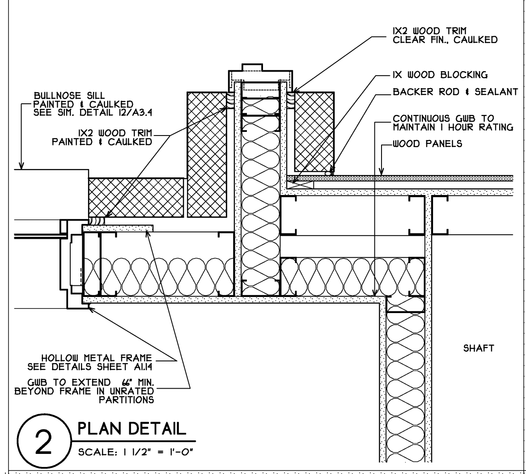

2 PLAN DETAIL
SCALE: 1 1/2" = 1'-0"

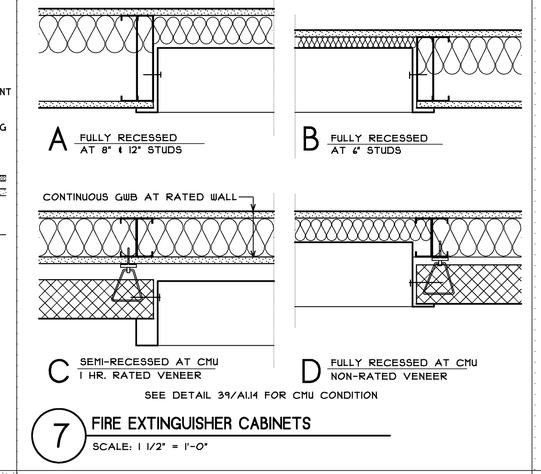

SEE DETAIL 3/A14/A14 FOR CMU CONDITION

7 FIRE EXTINGUISHER CABINETS
SCALE: 1 1/2" = 1'-0"

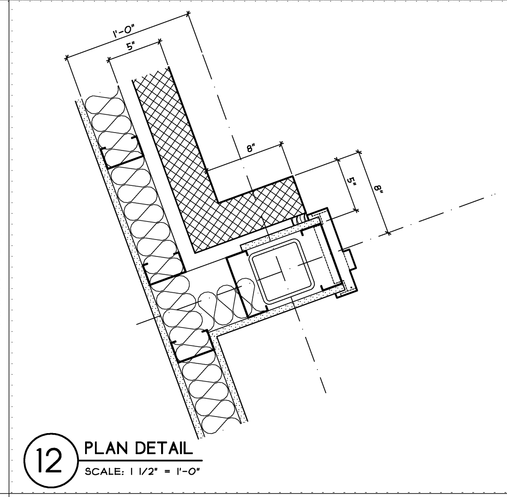

12 PLAN DETAIL
SCALE: 1 1/2" = 1'-0"

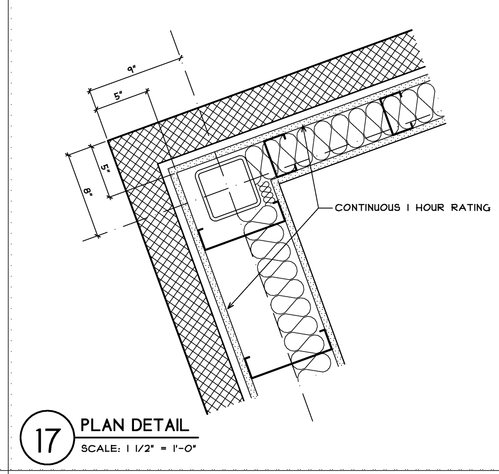

17 PLAN DETAIL
SCALE: 1 1/2" = 1'-0"

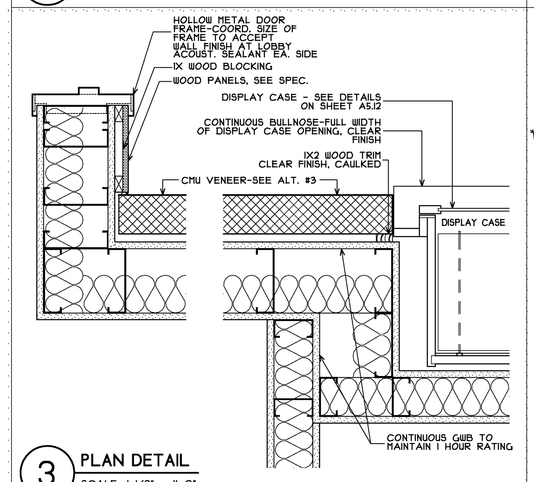

3 PLAN DETAIL
SCALE: 1 1/2" = 1'-0"

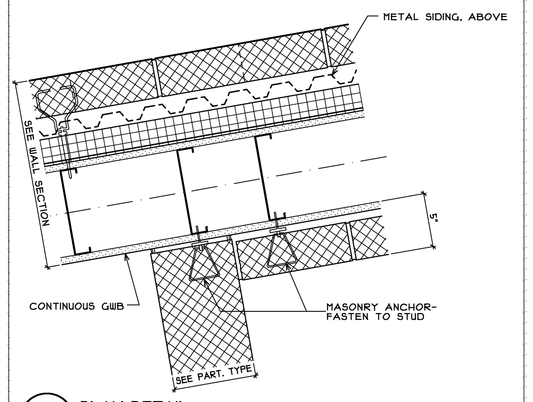

8 PLAN DETAIL
SCALE: 1 1/2" = 1'-0"

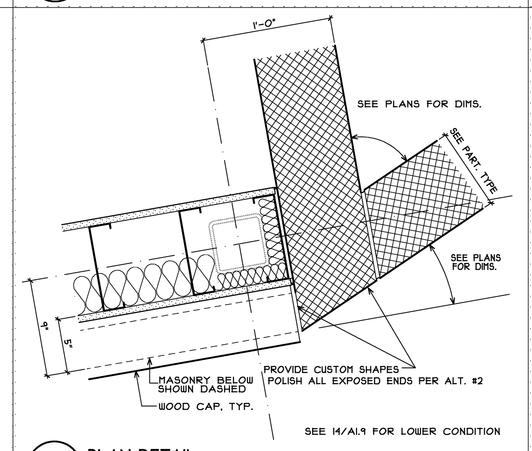

SEE 14/A14 FOR LOWER CONDITION

13 PLAN DETAIL
SCALE: 1 1/2" = 1'-0"

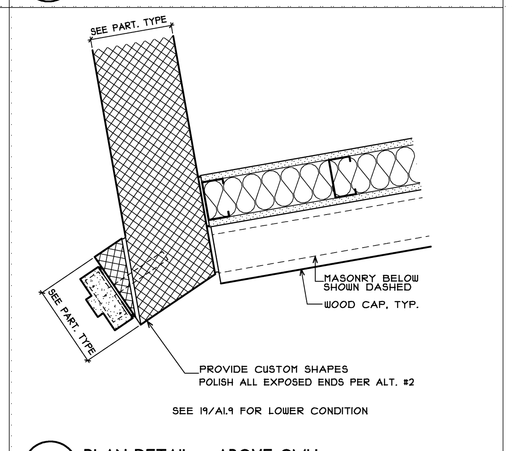

SEE 19/A14 FOR LOWER CONDITION

18 PLAN DETAIL - ABOVE CMU
SCALE: 1 1/2" = 1'-0"

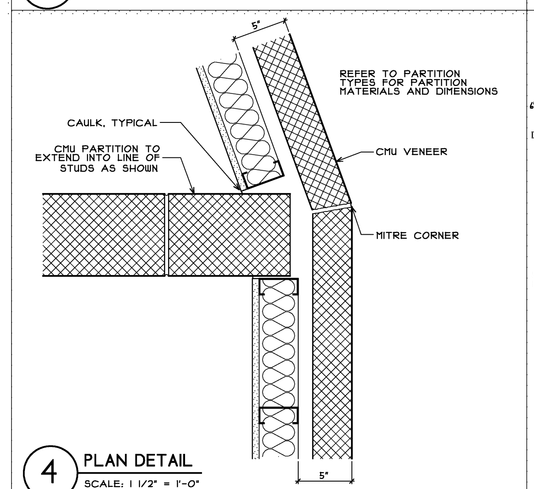

4 PLAN DETAIL
SCALE: 1 1/2" = 1'-0"

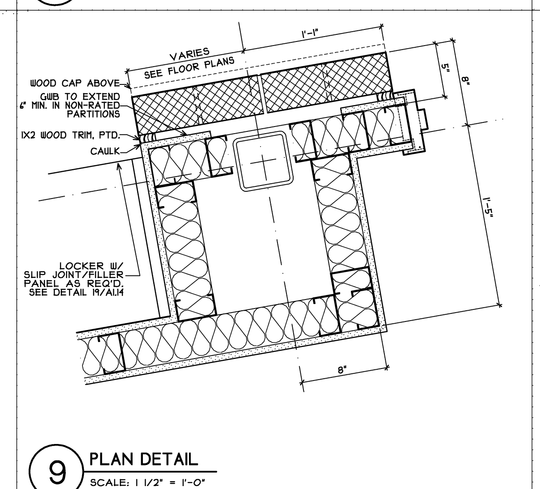

9 PLAN DETAIL
SCALE: 1 1/2" = 1'-0"

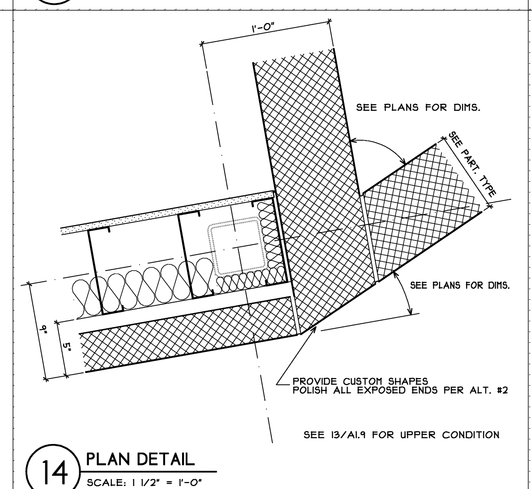

SEE 13/A14 FOR UPPER CONDITION

14 PLAN DETAIL
SCALE: 1 1/2" = 1'-0"

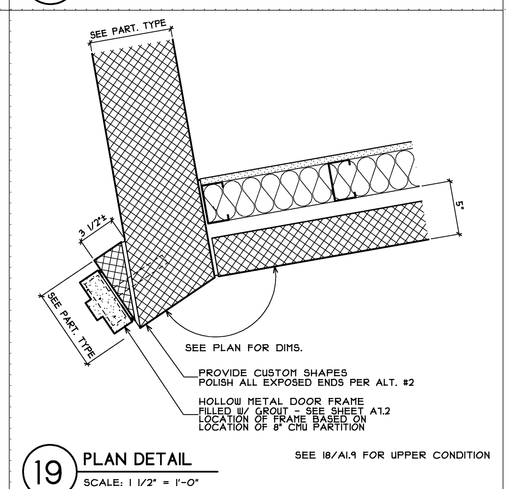

SEE 18/A14 FOR UPPER CONDITION

19 PLAN DETAIL
SCALE: 1 1/2" = 1'-0"

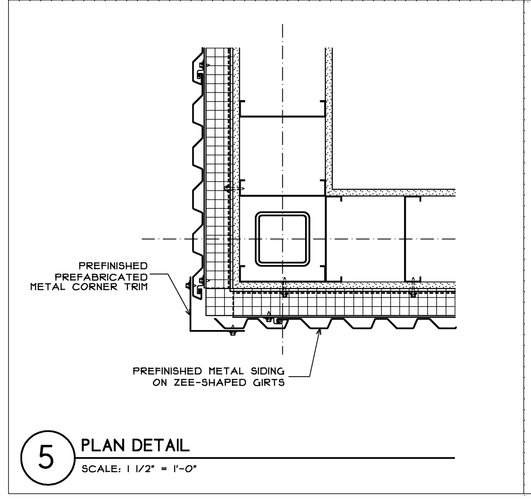

5 PLAN DETAIL
SCALE: 1 1/2" = 1'-0"

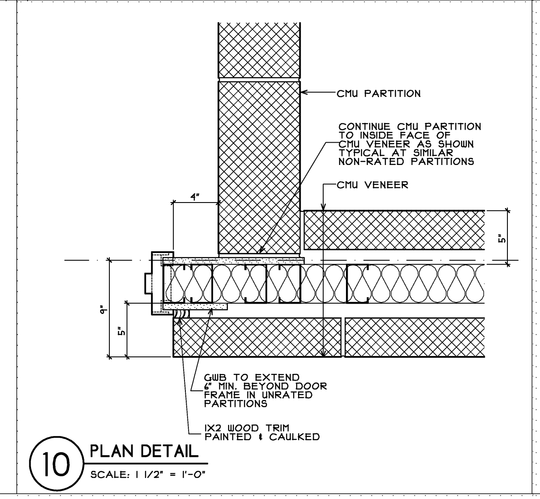

10 PLAN DETAIL
SCALE: 1 1/2" = 1'-0"

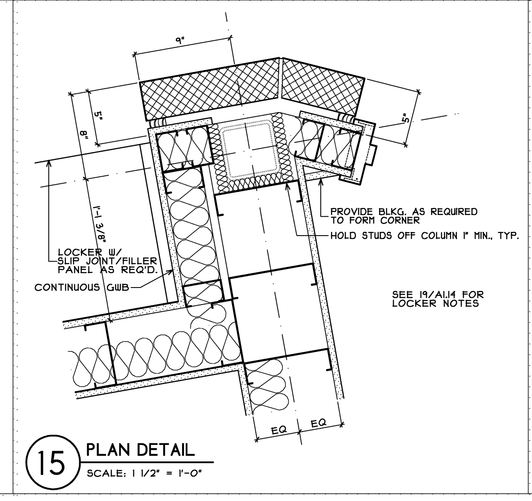

SEE 19/A14 FOR LOCKER NOTES

15 PLAN DETAIL
SCALE: 1 1/2" = 1'-0"

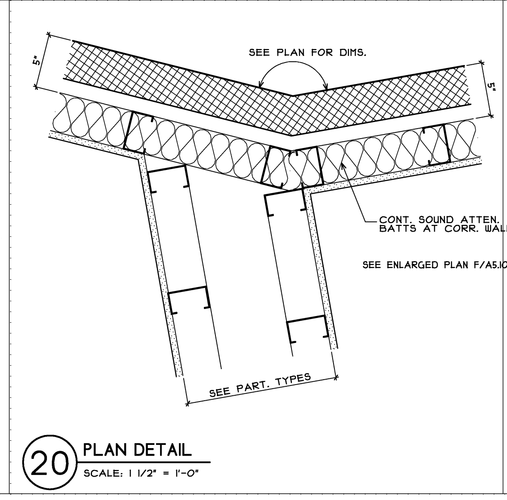

SEE ENLARGED PLAN F/A5.0

20 PLAN DETAIL
SCALE: 1 1/2" = 1'-0"

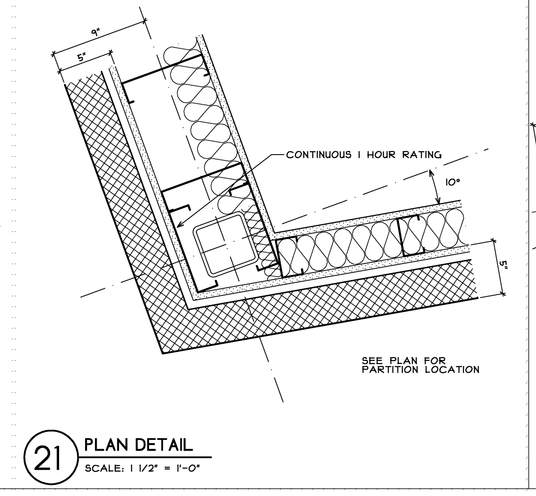

SEE PLAN FOR PARTITION LOCATION

21 PLAN DETAIL
SCALE: 1 1/2" = 1'-0"

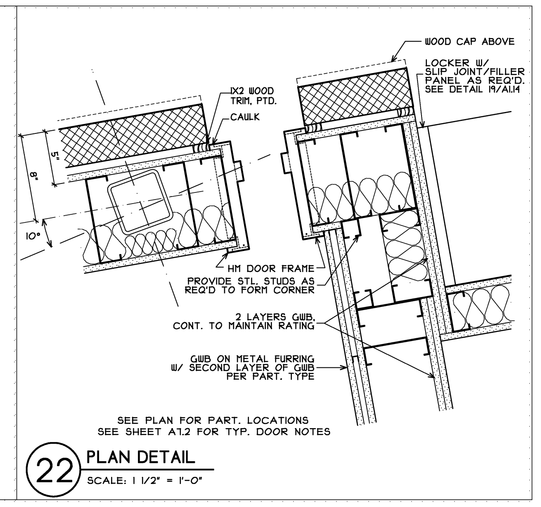

SEE PLAN FOR PART. LOCATIONS SEE SHEET A12 FOR TYP. DOOR NOTES

22 PLAN DETAIL
SCALE: 1 1/2" = 1'-0"

PLAN DETAIL NOTES

1. DIMENSIONS GIVEN ARE TO FACE OF STUD AND/OR FACE OF VENEER, UNLESS NOTED OTHERWISE.
2. REFER TO PLANS FOR DOOR OPENING LOCATIONS, UNLESS DIMENSIONED IN PLAN DETAILS.
3. SEE FLOOR PLANS FOR PARTITION TYPES AND LOCATIONS
4. SEE WALL SECTIONS FOR EXT. WALL COMPONENTS AND TYPICAL NOTES.
5. SEE A12 & A13 FOR DOOR DETAILS
6. SEE A14 FOR BORROWED LIGHT AND OPERABLE PARTITION DETAILS
7. WOOD CAP, BULLNOSE, AND 1X2 WOOD TRIM SHALL EXCEPT PAINT, STAINED IN MAIN LOBBY AND GREAT LOBBY. SHEET IT SMALL RECEIVE A CLEAR FINISH. SEE INTERIOR ELEVATIONS FOR FINISHES IN GYM.
8. SEE ALTERNATES #2 AND #3 FOR POLISHED CMU LOCATIONS. INTENT IS MASONRY JAMBS TO NOT REQUIRE POLISHING. ONLY EXPOSED EDGES REQUIRED TO BE POLISHED AT CMU PARTITION INTERSECTIONS AS SHOWN TO PROVIDE A CONTINUOUS FINISHED CMU APPEARANCE. REFER TO PLANS, PLAN DETAILS, AND ALTERNATES.
9. SEE B4/A15 FOR EXTENT OF GWB AT INTERIOR 1 EXTERIOR WALL INTERSECTIONS

CONCRETE MASONRY UNIT - REFER TO INTERIOR AND EXTERIOR ELEVATIONS FOR TYPES AND LOCATIONS

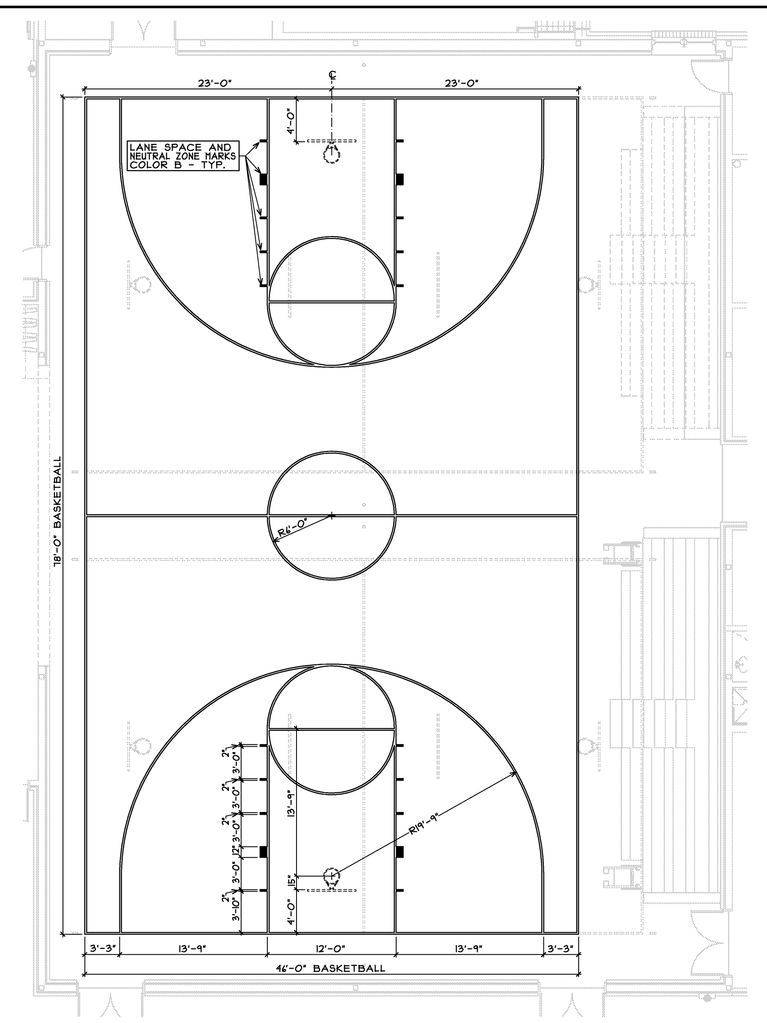

23 BASKETBALL MAIN COURT
SCALE: 1/8" = 1'-0"

2" COLOR "A" AT BASKETBALL GAMELINES
2" COLOR "B" AT LANE SPACE & NEUTRAL ZONE MARKS
MAIN COURT LINES CONTINUOUS "ON TOP OF" SIDE COURT AND VOLLEYBALL LINES

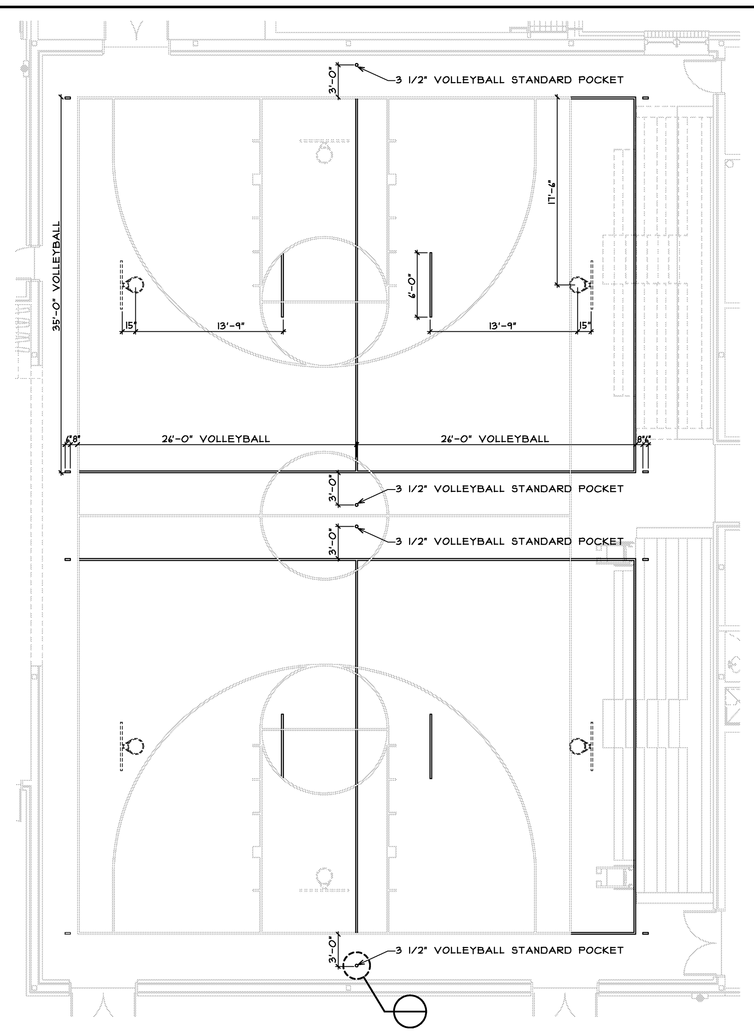

24 SIDE COURTS AND VOLLEYBALL
SCALE: 1/8" = 1'-0"

2" COLOR "C" AT SIDE & VOLLEYBALL COURT LINES
SIDE & VOLLEYBALL COURT LINES BREAK "BELOW" MAIN BASKETBALL COURT LINES

GAMELINES

COLOR LEGEND		
A	BASKETBALL MAIN COURT ALL LINES EXCEPT THOSE NOTED IN COLOR "B" COLOR "A" COVERS ALL OTHER COLORS	2"
B	BASKETBALL MAIN COURT LANE SPACE & NEUTRAL ZONE MARKS COLOR "B" COVERS COLOR "C"	2"
C	BASKETBALL SIDE COURT LINES AND VOLLEYBALL COURT LINES	2"

NOTES:
1. GAMELINE DIMENSIONS SHOWN ARE PER NATIONAL FEDERATION OF STATE HIGH SCHOOL ASSOCIATIONS.
2. CONTRACTOR TO VERIFY GAMELINE LAYOUT, BASKETBALL BACKBOARD LOCATIONS, DIMENSIONS, AND COLORS WITH OWNER.
3. VERIFY VOLLEYBALL STANDARD INSERT POCKET SIZE WITH OWNER.
4. ALL GAMELINE DIMENSIONS SHOWN RELATIVE TO BASKETBALL BACKBOARDS. SEE SHEET A11 FOR LOCATION OF BASKETBALL BACKBOARDS.

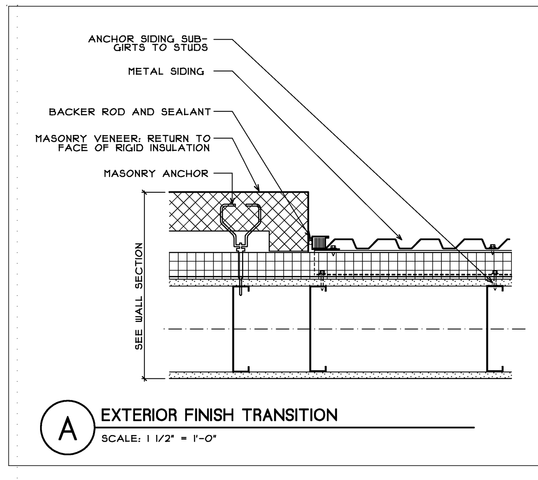

A EXTERIOR FINISH TRANSITION
SCALE: 1 1/2" = 1'-0"

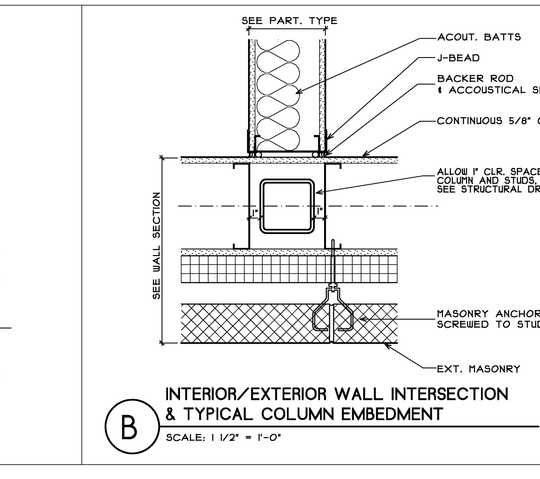

B INTERIOR/EXTERIOR WALL INTERSECTION & TYPICAL COLUMN EMBEDMENT
SCALE: 1 1/2" = 1'-0"

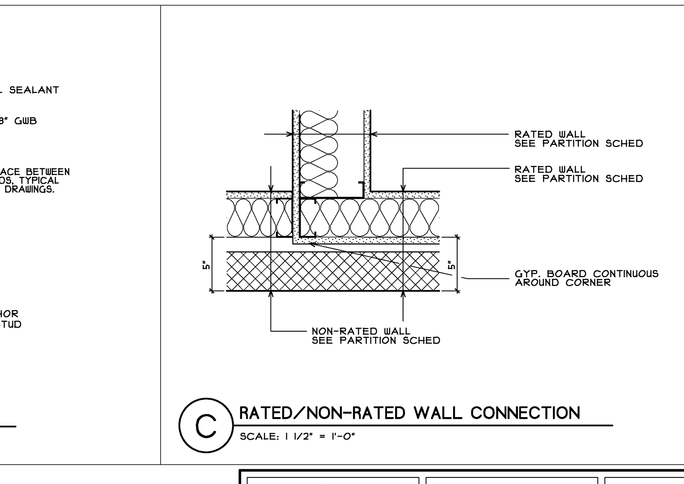

C RATED/NON-RATED WALL CONNECTION
SCALE: 1 1/2" = 1'-0"

Stephen Blatt Architects
10 Danforth Street
Post Office Box 583.075
Portland, Maine 04112-0583
Voice: 207.761.5911
Fax: 207.761.2105
Email: sba@sbarchitects.com

Revisions:

East End
Elementary School
Portland Public Schools
Portland, Maine

Consultants

Civil Engineer
DeLuca-Hoffman Associates

Landscape Architect
Carroll Associates

Structural Engineer
Pinkham & Greer

Mechanical Engineer
Bennett Engineering

Electrical Engineer
Bartlett Design

Kitchen Design
TJM Consulting

Green Consultant
Fore Solutions

Job No.: 0309
Date: July 15, 2004
Scale: AS NOTED
Drawn by: pch/cam
Checked by: jph

Drawing Title:
Game Lines
Plan Details

A1.9