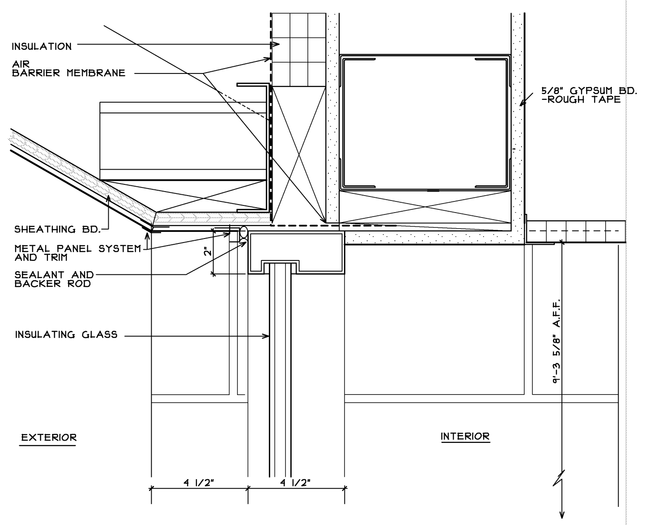

1A STOREFRONT (EXTERIOR) DOOR HEAD DETAIL
SCALE: 3" = 1'-0"

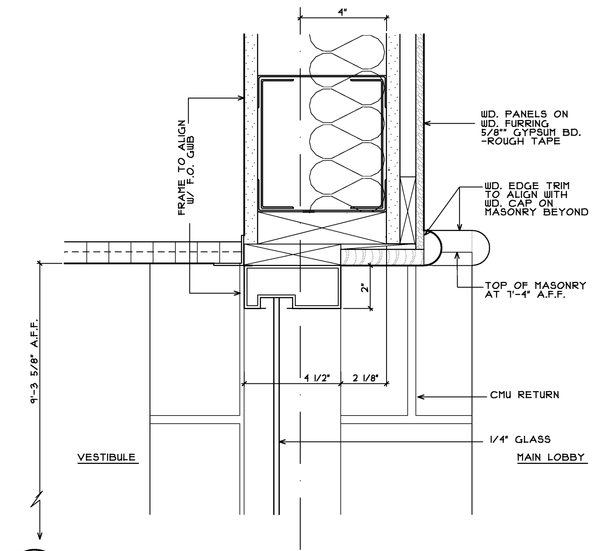

2A STOREFRONT (INTERIOR) DOOR HEAD DETAIL
SCALE: 3" = 1'-0"

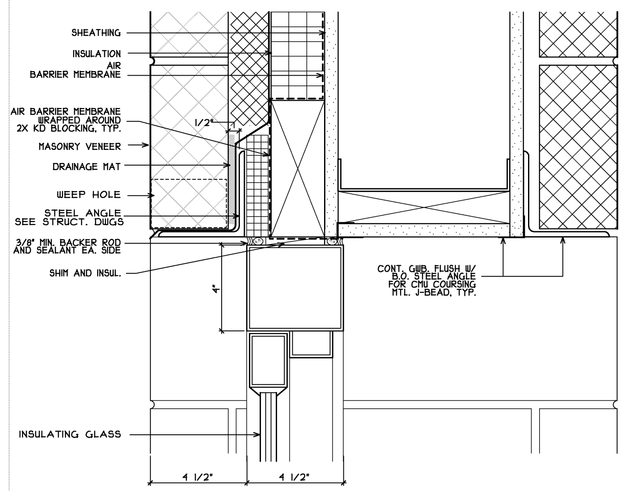

3A STOREFRONT (EXTERIOR) DOOR HEAD DETAIL
SCALE: 3" = 1'-0"

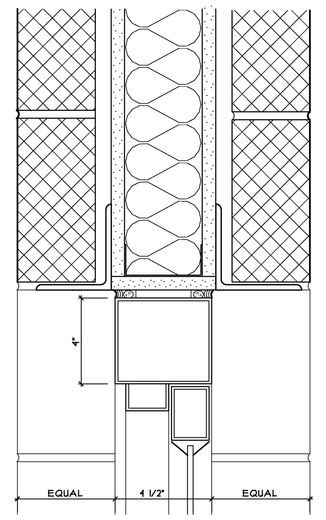

4A STOREFRONT (INTERIOR) DOOR HEAD DETAIL
SCALE: 3" = 1'-0"

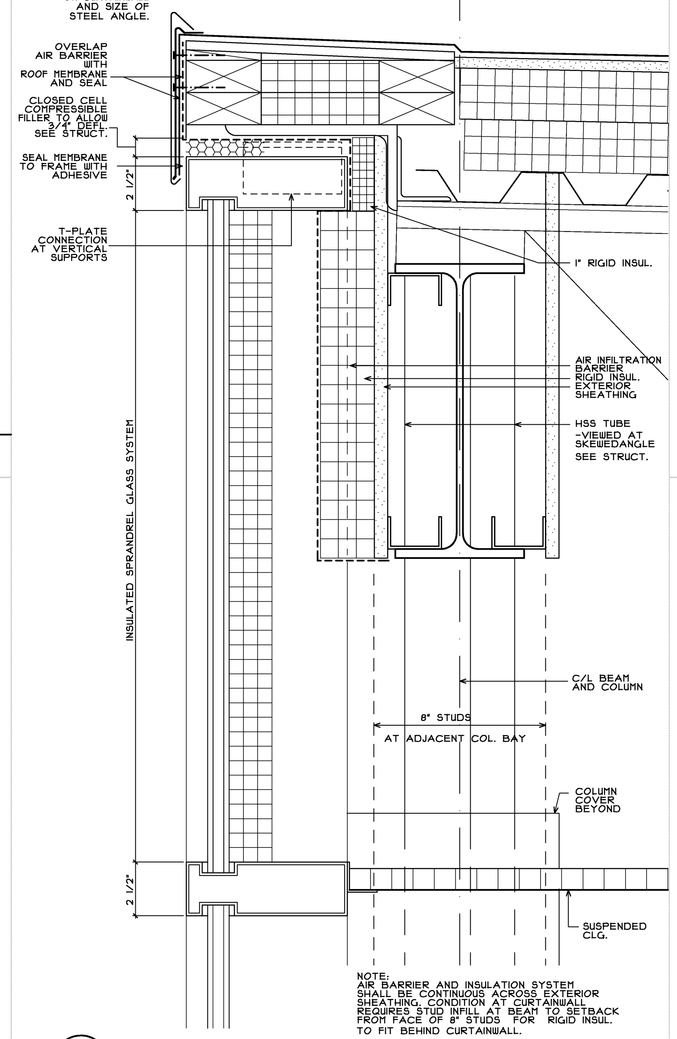

11A CURTAIN WALL HEAD DETAIL
SCALE: 3" = 1'-0"

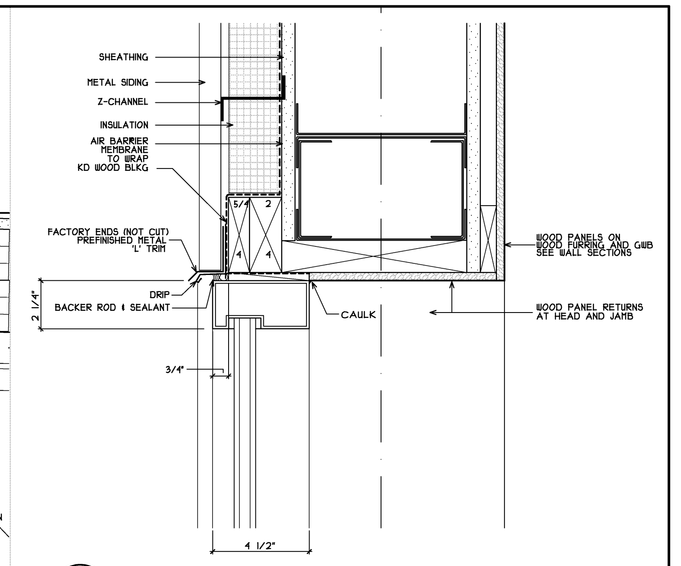

6A STOREFRONT HEAD DETAIL
SCALE: 3" = 1'-0"

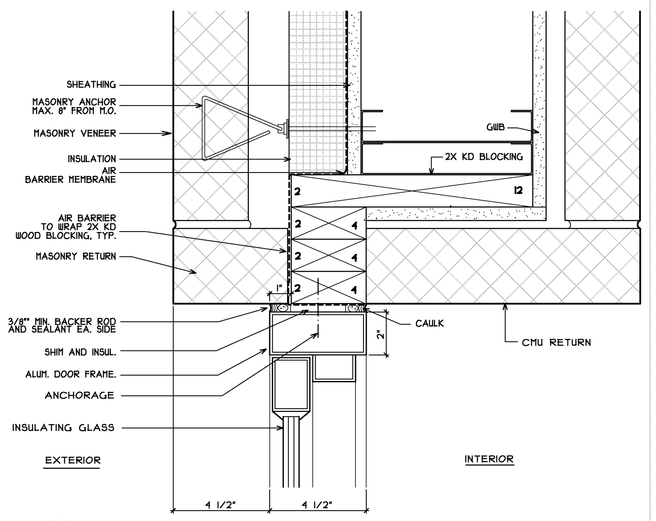

7A STOREFRONT (EXTERIOR) DOOR JAMB DETAIL
SCALE: 3" = 1'-0"

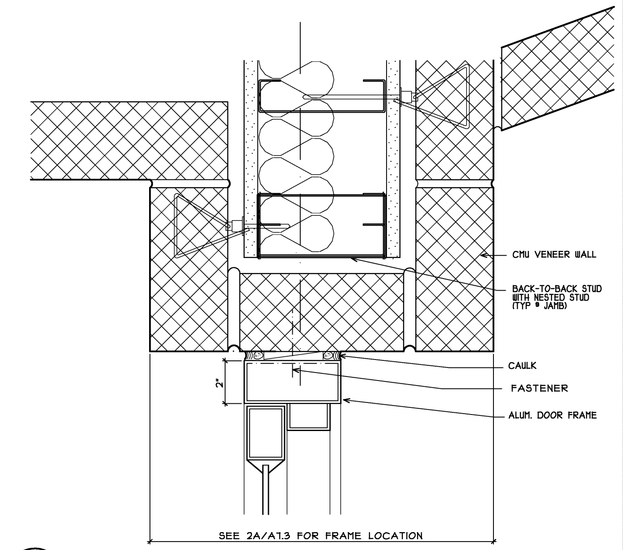

8A STOREFRONT (INTERIOR) DOOR JAMB DETAIL
SCALE: 3" = 1'-0"

9A DETAIL – NOT USED
SCALE: 3" = 1'-0"

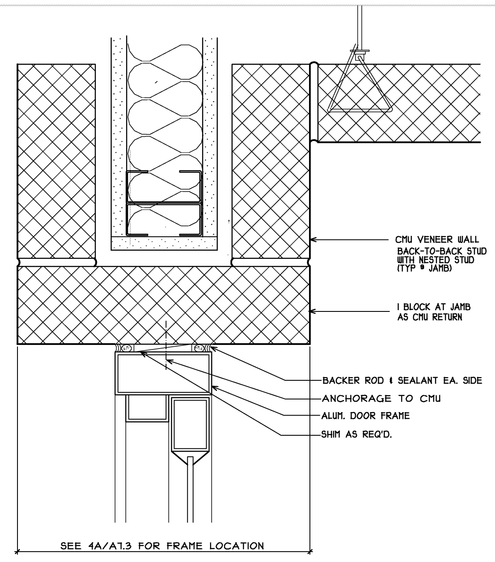

10A STOREFRONT (INTERIOR) DOOR JAMB DETAIL
SCALE: 3" = 1'-0"

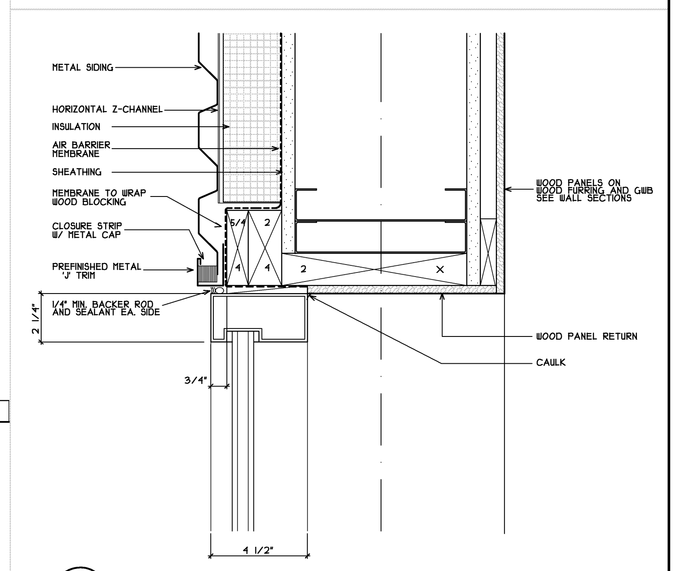

12A STOREFRONT WINDOW JAMB DETAIL
SCALE: 3" = 1'-0"

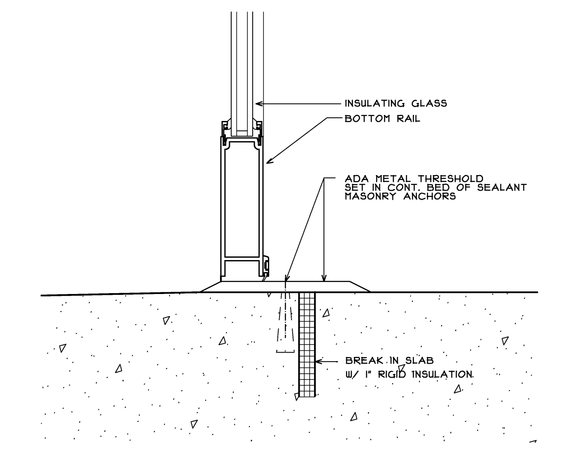

13A STOREFRONT (EXTERIOR) DOOR SILL DETAIL
SCALE: 3" = 1'-0"

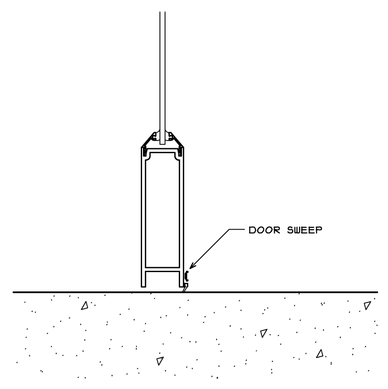

14A STOREFRONT (INTERIOR) DOOR SILL DETAIL
SCALE: 3" = 1'-0"

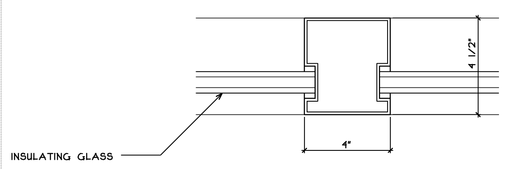

15A STOREFRONT WINDOW VERTICAL MULLION DETAIL
SCALE: 3" = 1'-0"

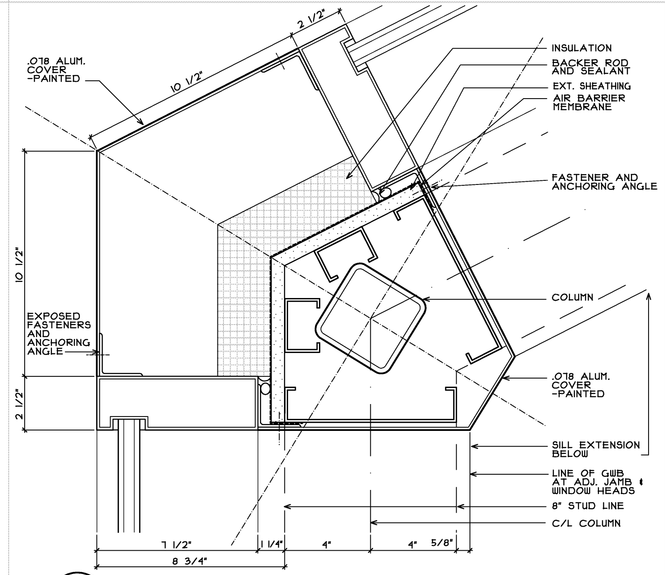

16A CURTAIN WALL JAMB AT COLUMN COVER DETAIL
SCALE: 3" = 1'-0"

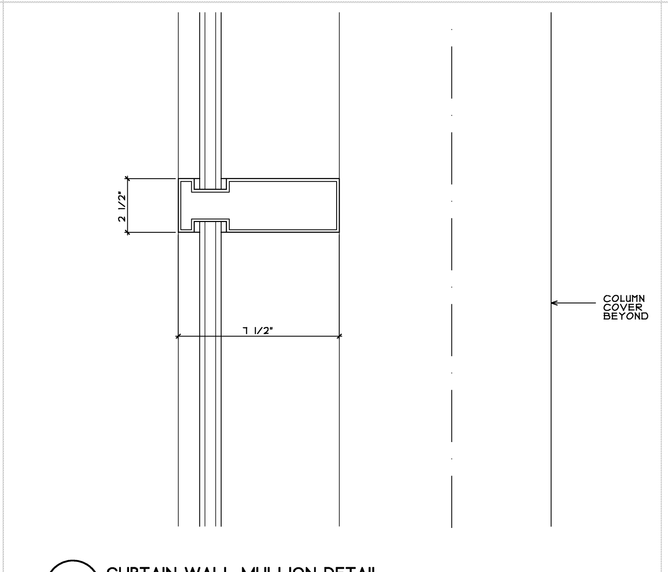

17A CURTAIN WALL MULLION DETAIL
SCALE: 3" = 1'-0"

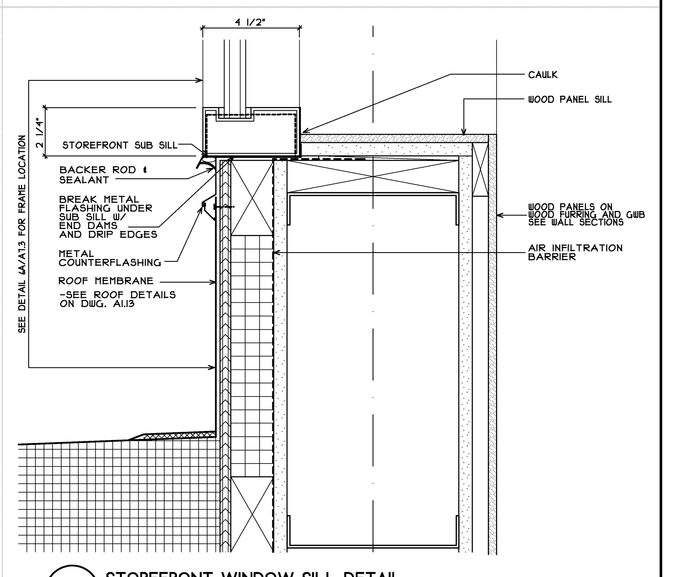

18A STOREFRONT WINDOW SILL DETAIL
SCALE: 3" = 1'-0"

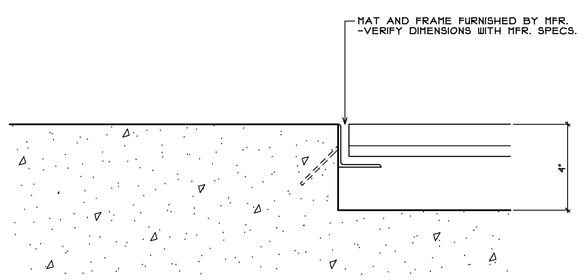

19A RECESSED MAT EDGE DETAIL
SCALE: 3" = 1'-0"

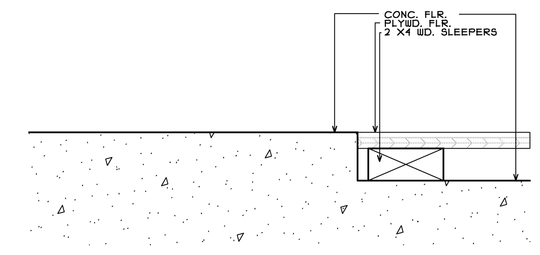

20A PLYWOOD FLOOR DETAIL
SCALE: 3" = 1'-0"

21A DETAIL – NOT USED
SCALE: 3" = 1'-0"

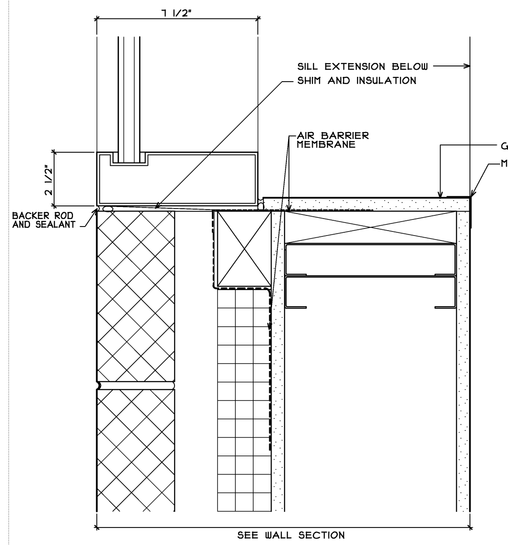

22A CURTAIN WALL JAMB AT WALL DETAIL
SCALE: 3" = 1'-0"

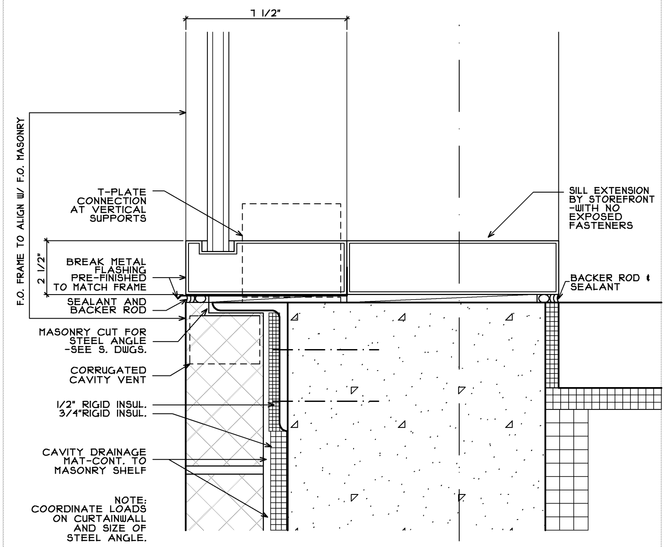

23A CURTAIN WALL SILL DETAIL
SCALE: 3" = 1'-0"

Stephen Blatt Architects
10 Danforth Street
Post Office Box 583 075
Portland, Maine 04112-0583
Voice: 207.761.5911
Fax: 207.761.2105
Email: sba@sbarchitects.com

Revisions:

East End Elementary School

Portland Public Schools
Portland, Maine

Consultants

Civil Engineer
DeLuca-Hoffman Associates

Landscape Architect
Carroll Associates

Structural Engineer
Pinkham & Greer

Mechanical Engineer
Bennett Engineering

Electrical Engineer
Bartlett Design

Kitchen Design
TJM Consulting

Green Consultant
Fore Solutions

Job No.: 0309
Date: JULY 15, 2004
Scale: AS NOTED
Drawn by: rg
Checked by: jsh

Drawing Title:
Curtainwall & Storefront plans, elevations, details

A7.3