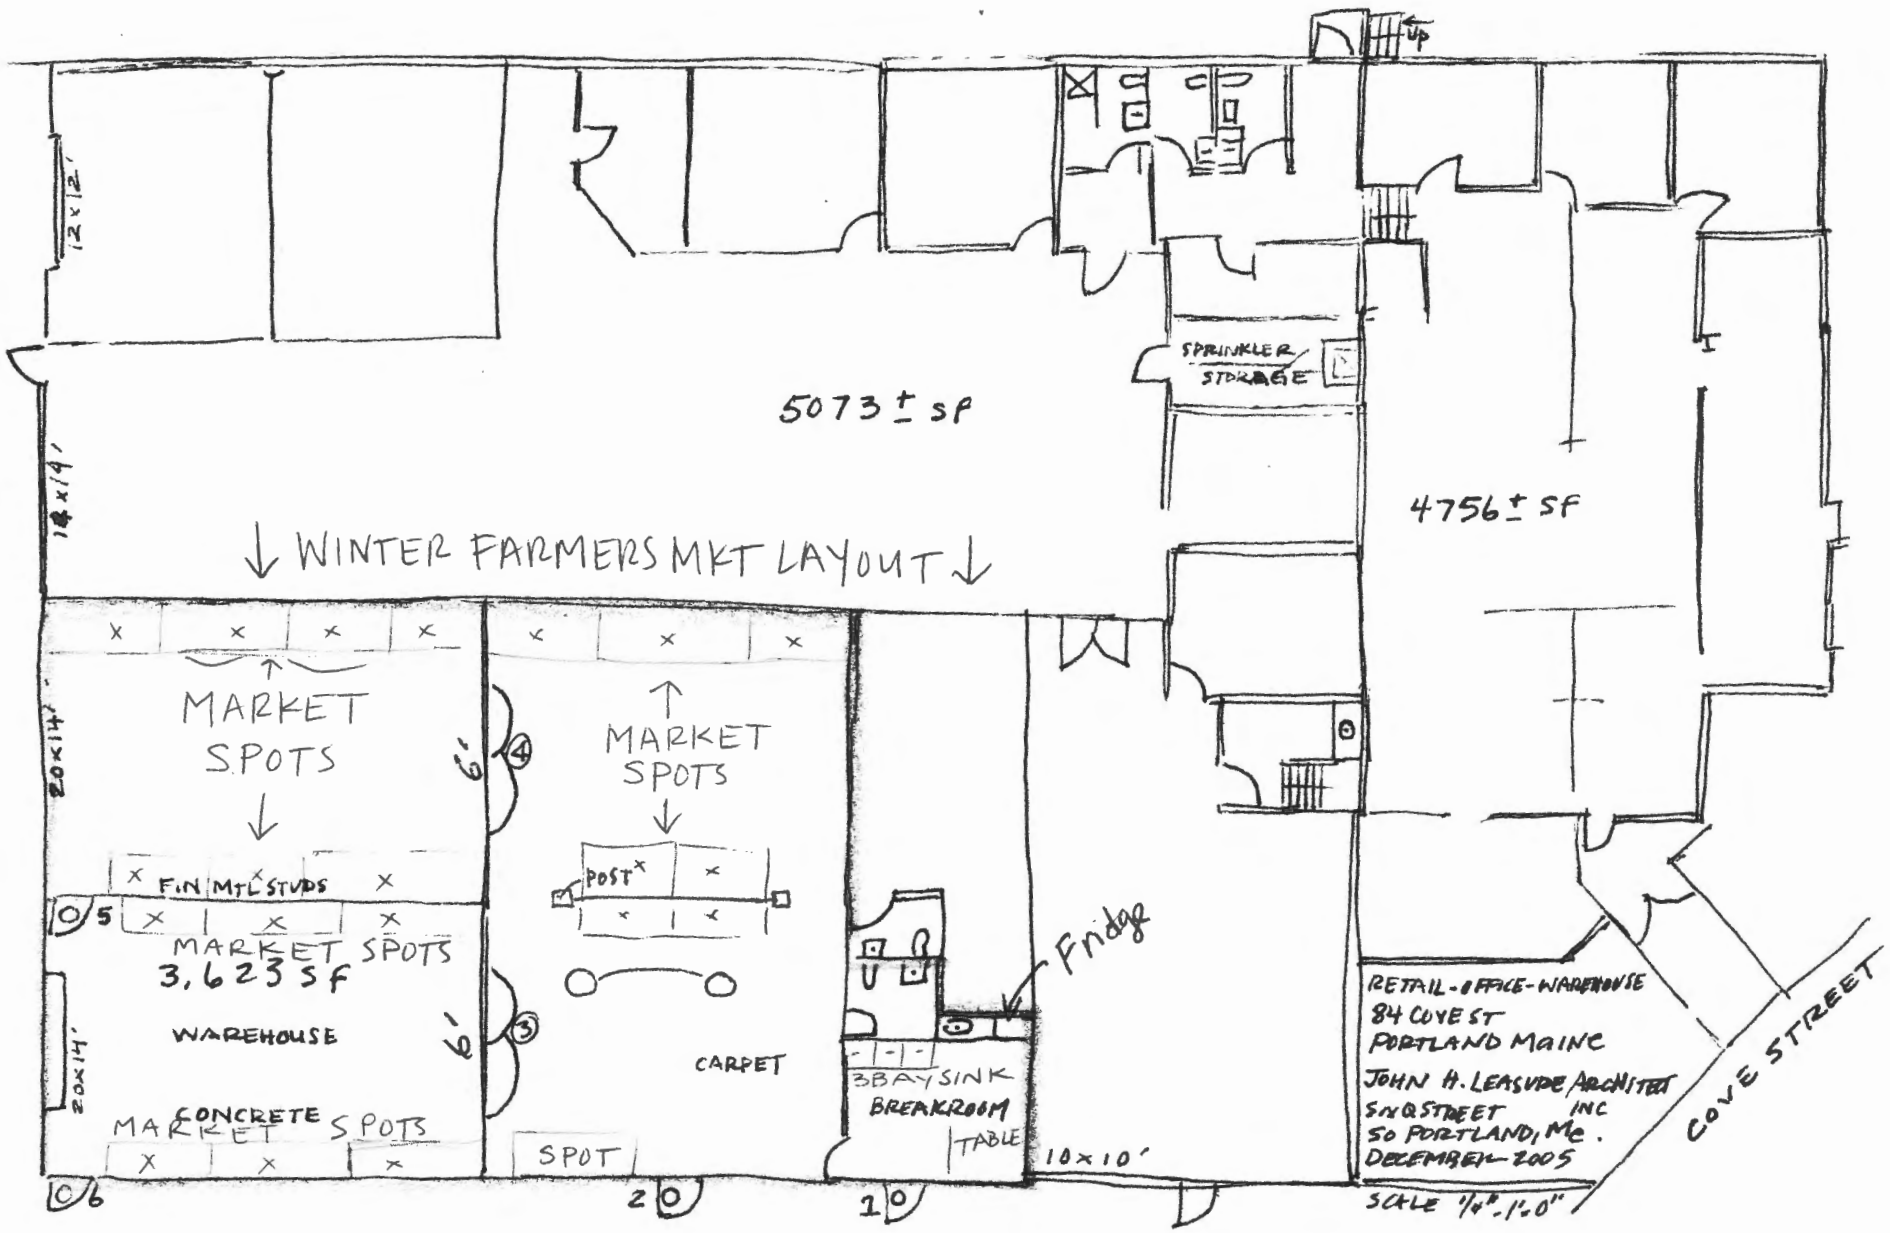

TOTAL FLOOR AREA:
13,452 sf