PRELIMINARY

Exhibit Sketch For Proposed Easement #4

Redfern Munjoy, LLC to Portland Trails
Sheridan Street, East Cove Street & Walnut Street, Portland, Maine
1" = 50' December 12, 2013 Job #2131381

Hatched area to be extent of Easement #4 for Portland Trails

Boundary lines based on a plan entitled "Plan Depicting The Results Of A Boundary Survey & Existing Conditions Survey Made For Redfern Munjoy LLC, Sheridan Street, East Cove Street, And Walnut Street, Portland, Maine". dated November 11, 2013, revised November 25, 2013 by Nadeau Land Surveys, Portland, Maine.

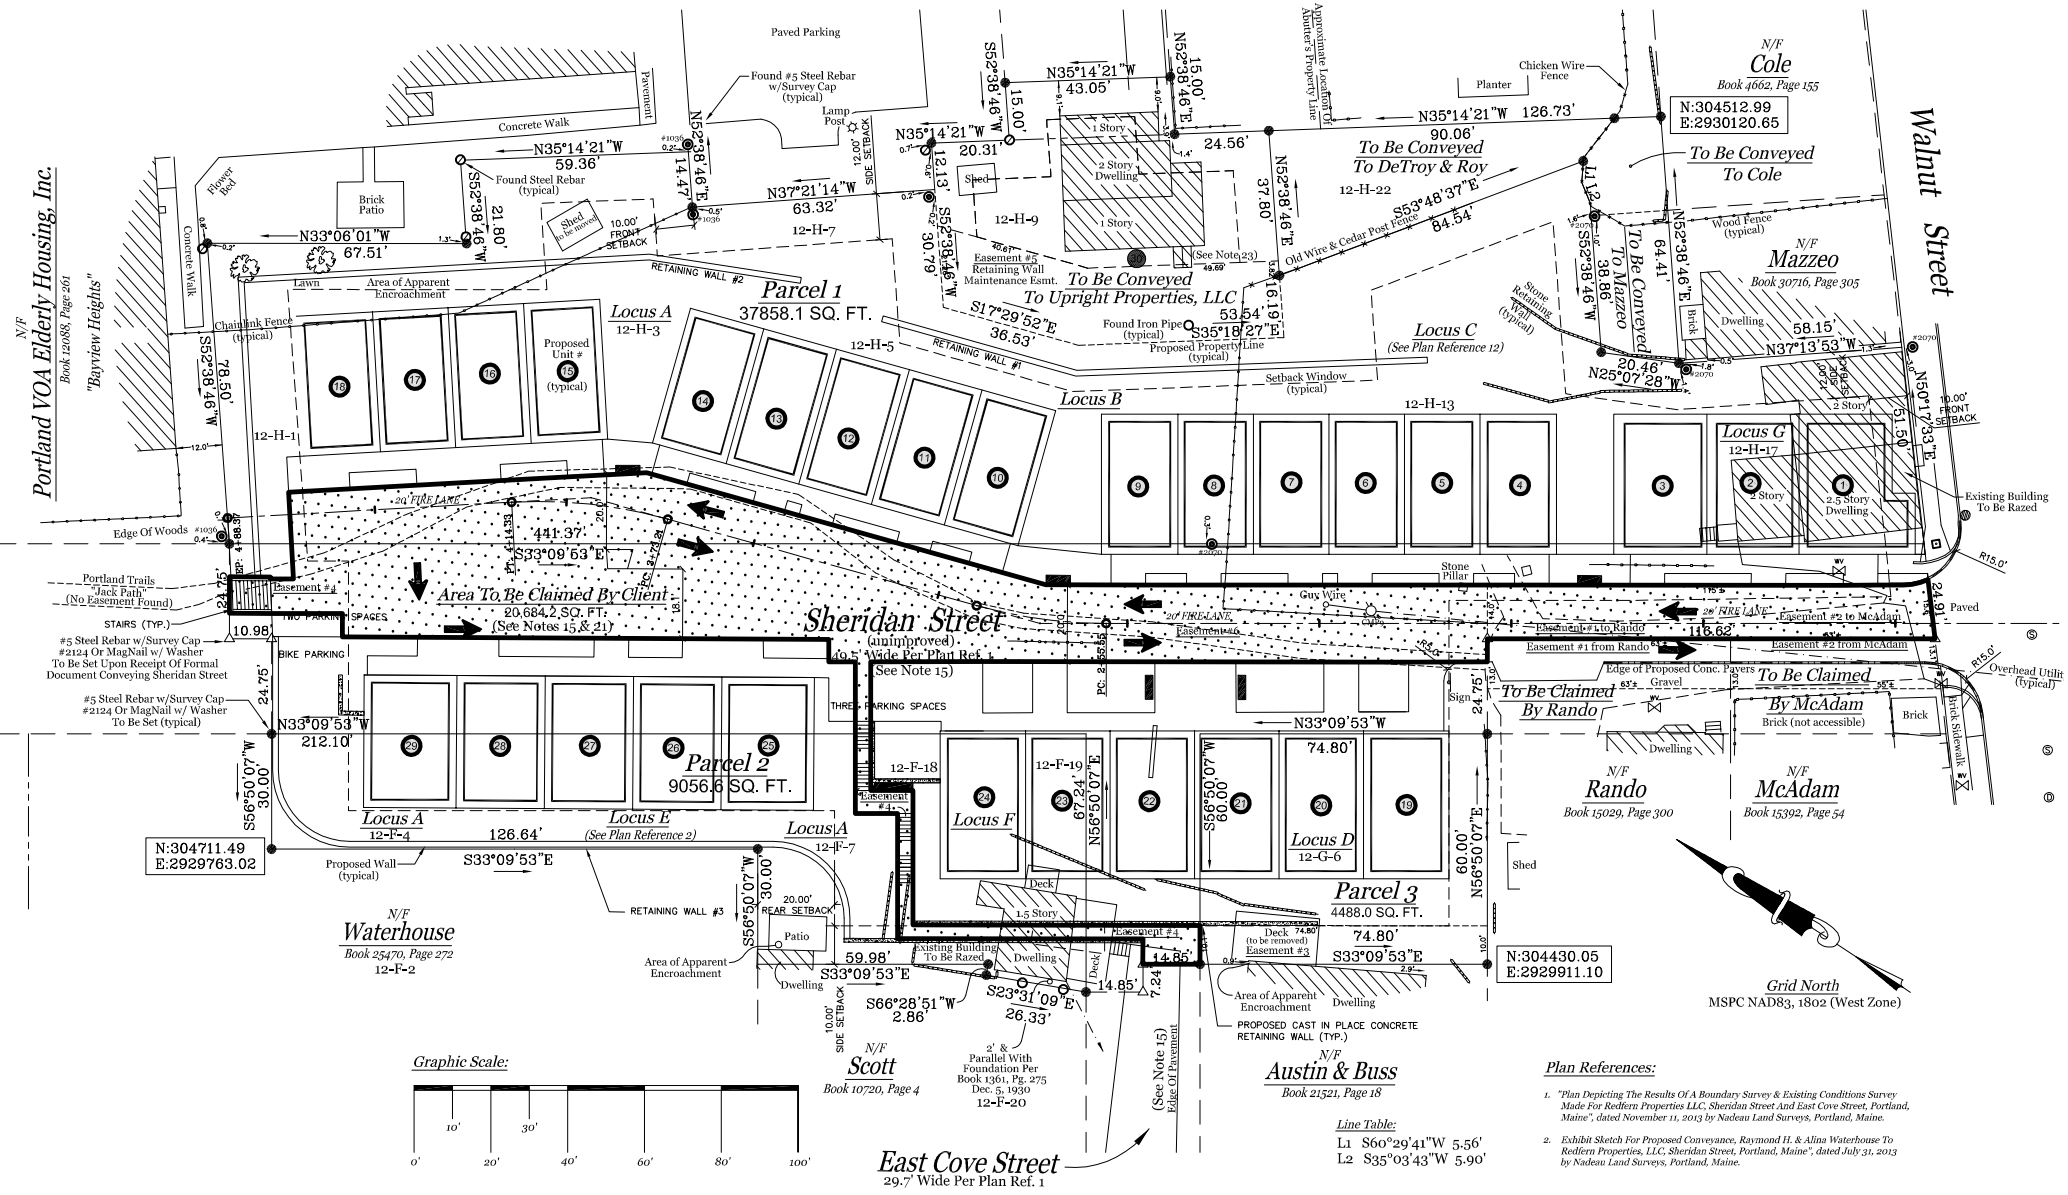

Plan References:

1. *"Plan Depicting The Results Of A Boundary Survey & Existing Conditions Survey Made For Redfern Properties LLC, Sheridan Street And East Cove Street, Portland, Maine", dated November 11, 2013 by Nadeau Land Surveys, Portland, Maine.*
2. *Exhibit Sketch For Proposed Conveyance, Raymond H. & Alina Waterhouse To Redfern Properties, LLC, Sheridan Street, Portland, Maine", dated July 31, 2013 by Nadeau Land Surveys, Portland, Maine.*

Line Table:

L1 S60°29'41"W 5.56'
L2 S35°03'43"W 5.90'