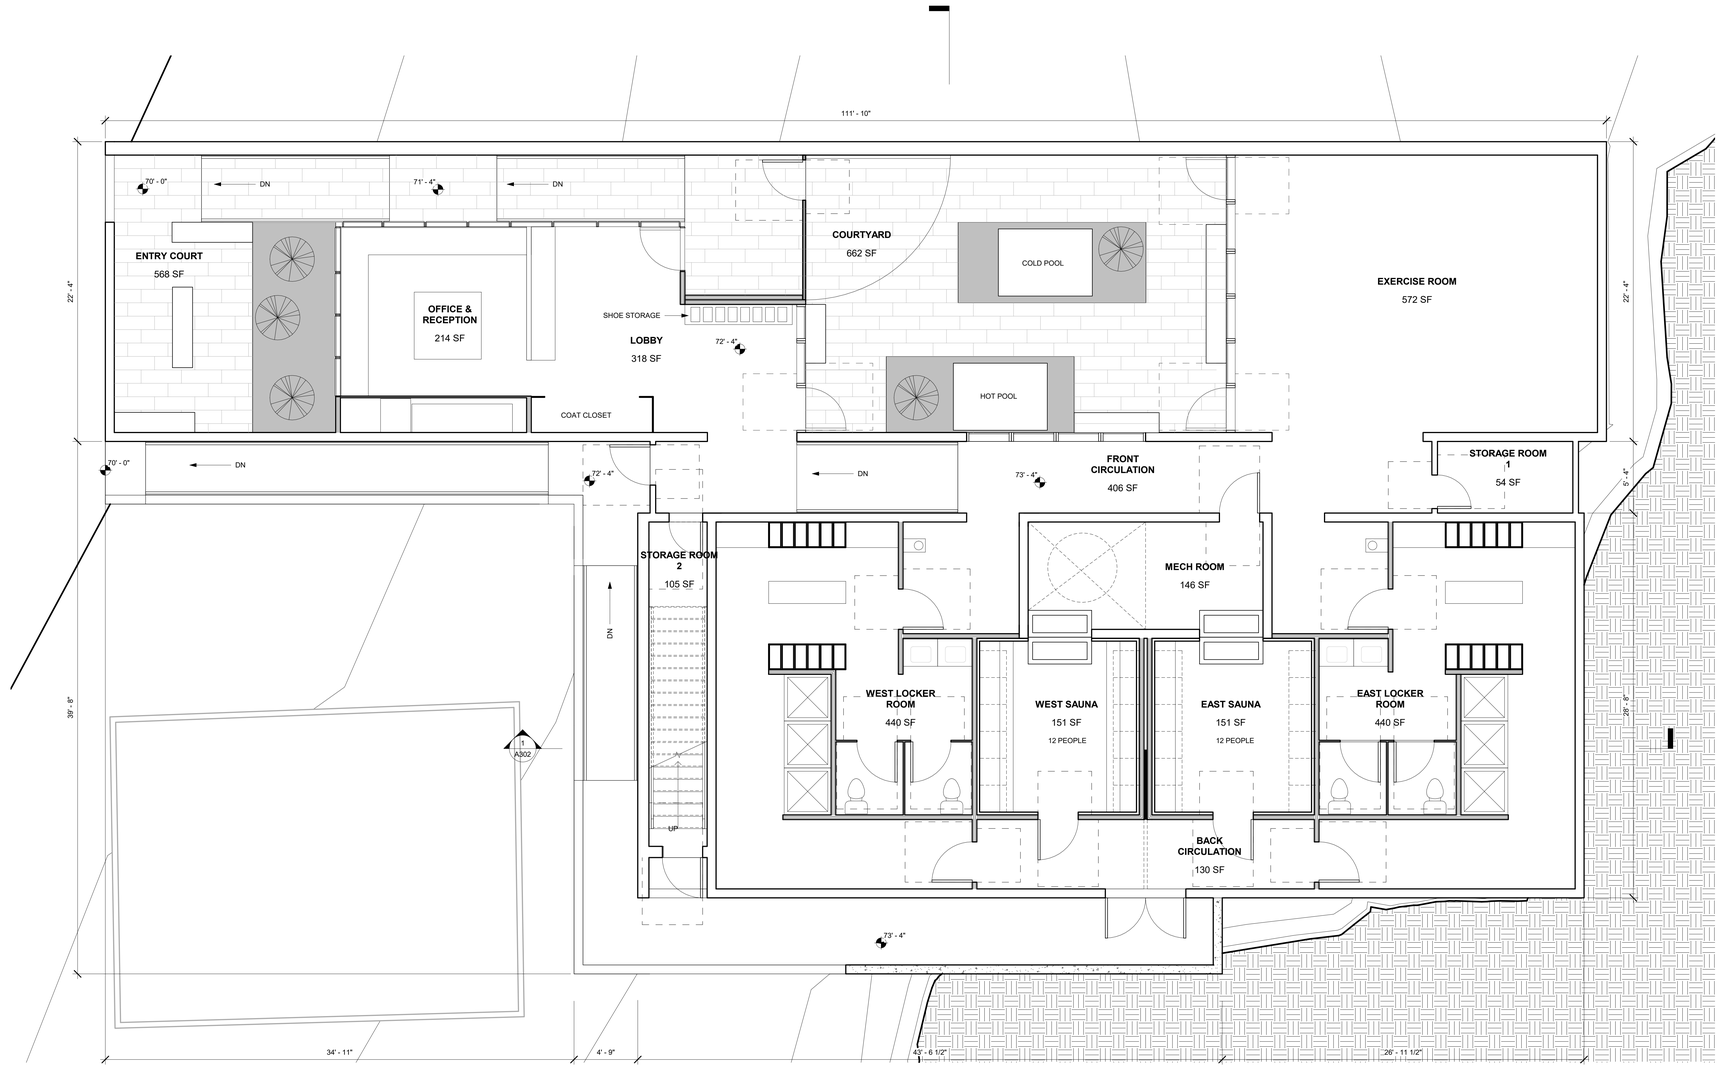

1 GROUND LEVEL
1/4" = 1'-0"

GROSS BUILDING AREA - LEVEL 1

Per IBC - Definition "Building Area", includes area with the perimeter of the building excluding courts but including area under roofs

3,936 ft2

LEVEL 1 AREA SCHEDULE

Area	Name	Level
662 SF	COURTYARD	GROUND LEVEL
572 SF	EXERCISE ROOM	GROUND LEVEL
54 SF	STORAGE ROOM 1	GROUND LEVEL
406 SF	FRONT CIRCULATION	GROUND LEVEL
318 SF	LOBBY	GROUND LEVEL
214 SF	OFFICE & RECEPTION	GROUND LEVEL
568 SF	ENTRY COURT	GROUND LEVEL
146 SF	MECH ROOM	GROUND LEVEL
151 SF	WEST SAUNA	GROUND LEVEL
151 SF	EAST SAUNA	GROUND LEVEL
440 SF	EAST LOCKER ROOM	GROUND LEVEL
440 SF	WEST LOCKER ROOM	GROUND LEVEL
130 SF	BACK CIRCULATION	GROUND LEVEL
105 SF	STORAGE ROOM 2	GROUND LEVEL
4355 SF		

decentralized DESIGN LAB +

KIEL MOE *ARCHITECT*

Consultant
Address
Address
Address
Phone

Consultant
Address
Address
Address
Phone

Consultant
Address
Address
Address
Phone

Consultant
Address
Address
Address
Phone

Consultant
Address
Address
Address
Phone

No.	Description	Date

Asher Woodworth

WASHINGTON BATHS

LEVEL 1 - PLAN

Project Number	Project Number
Date	SEPT 18, 2018
Drawn By	JWM
Checked By	Checker

A101

Scale 1/4" = 1'-0"

9/18/2018 6:31:58 PM