98 WASHINGTON AVE
1st Floor Existing

Mount Joy LLC
49 Merrill Street
Portland, ME 04101

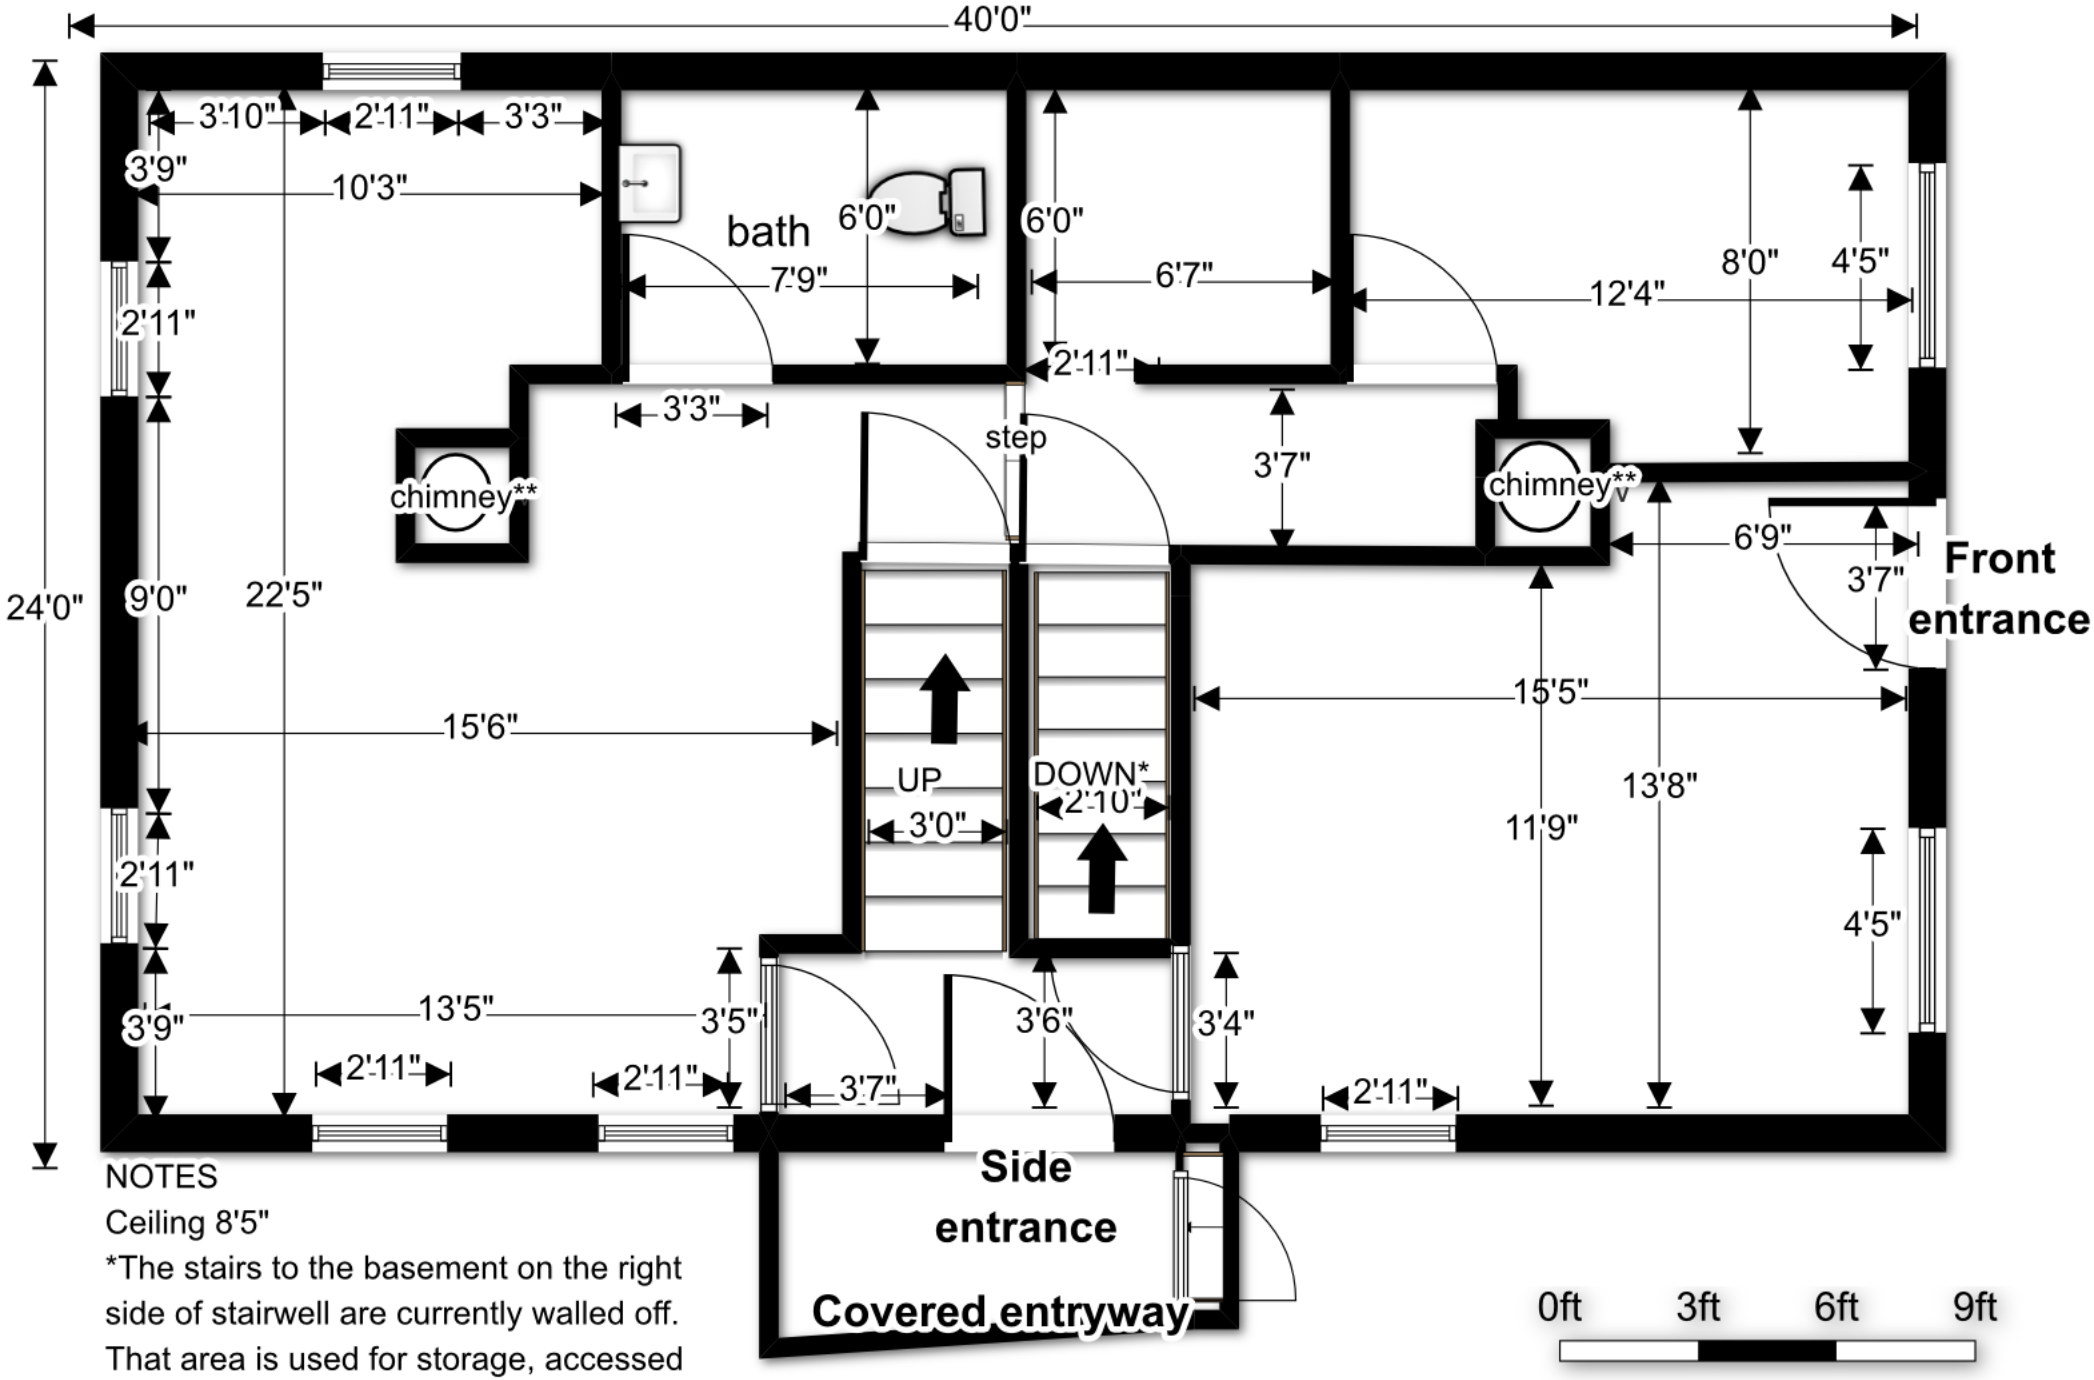

NOTES
Ceiling 8'5"
*The stairs to the basement on the right side of stairwell are currently walled off. That area is used for storage, accessed from hall near bath.