123 WASHINGTON AVE.

PORTLAND MAINE

OCTOBER 27, 2016

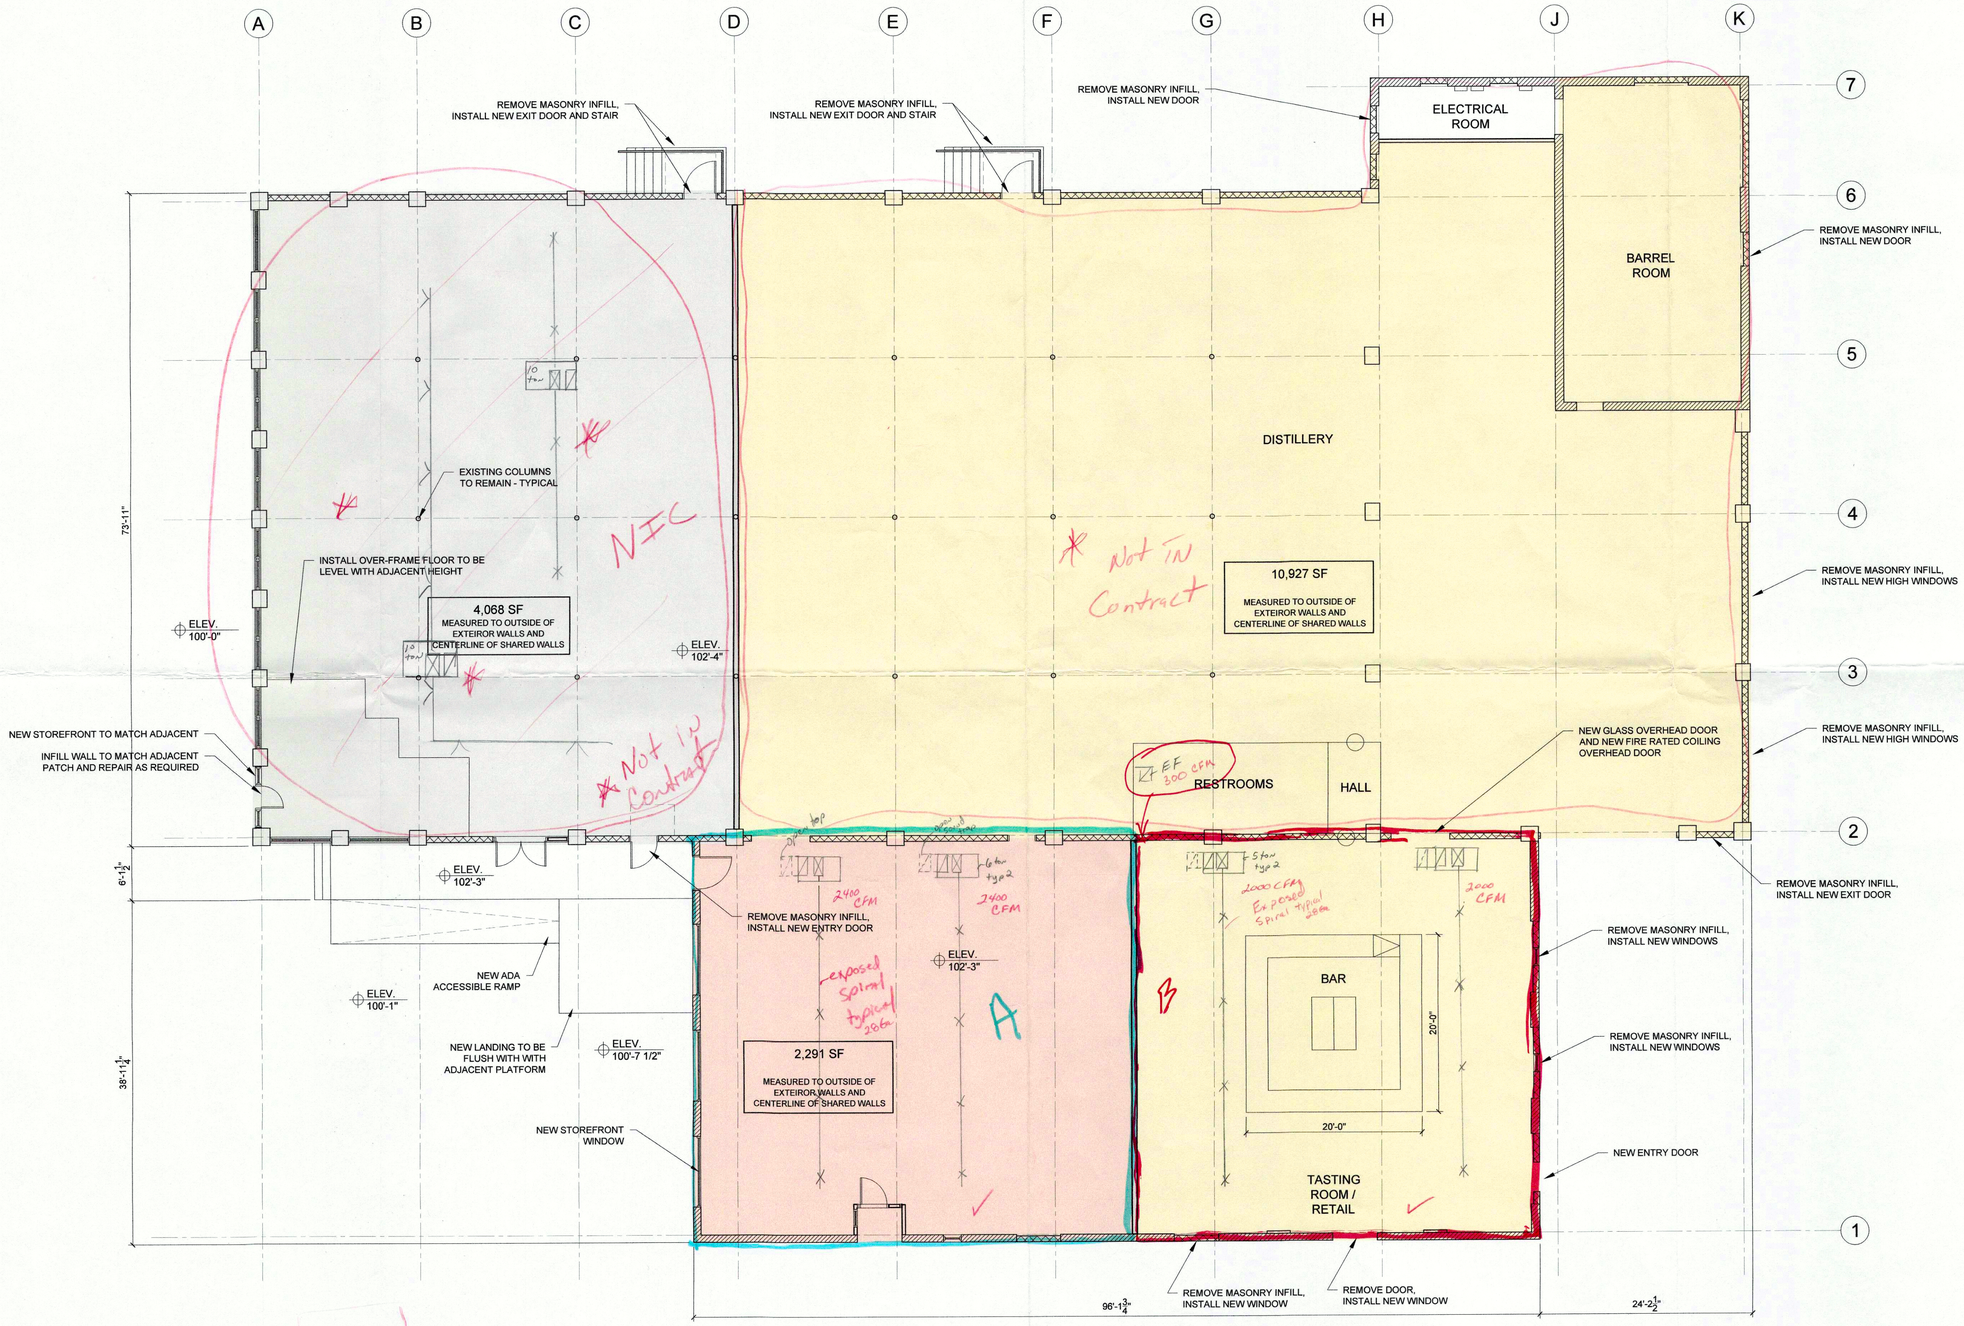

1 FIRST FLOOR PLAN
1/8" = 1'-0"

PROGRESS PRINT ONLY
Not for Construction

RYAN SENATORE **ARCHITECTURE**