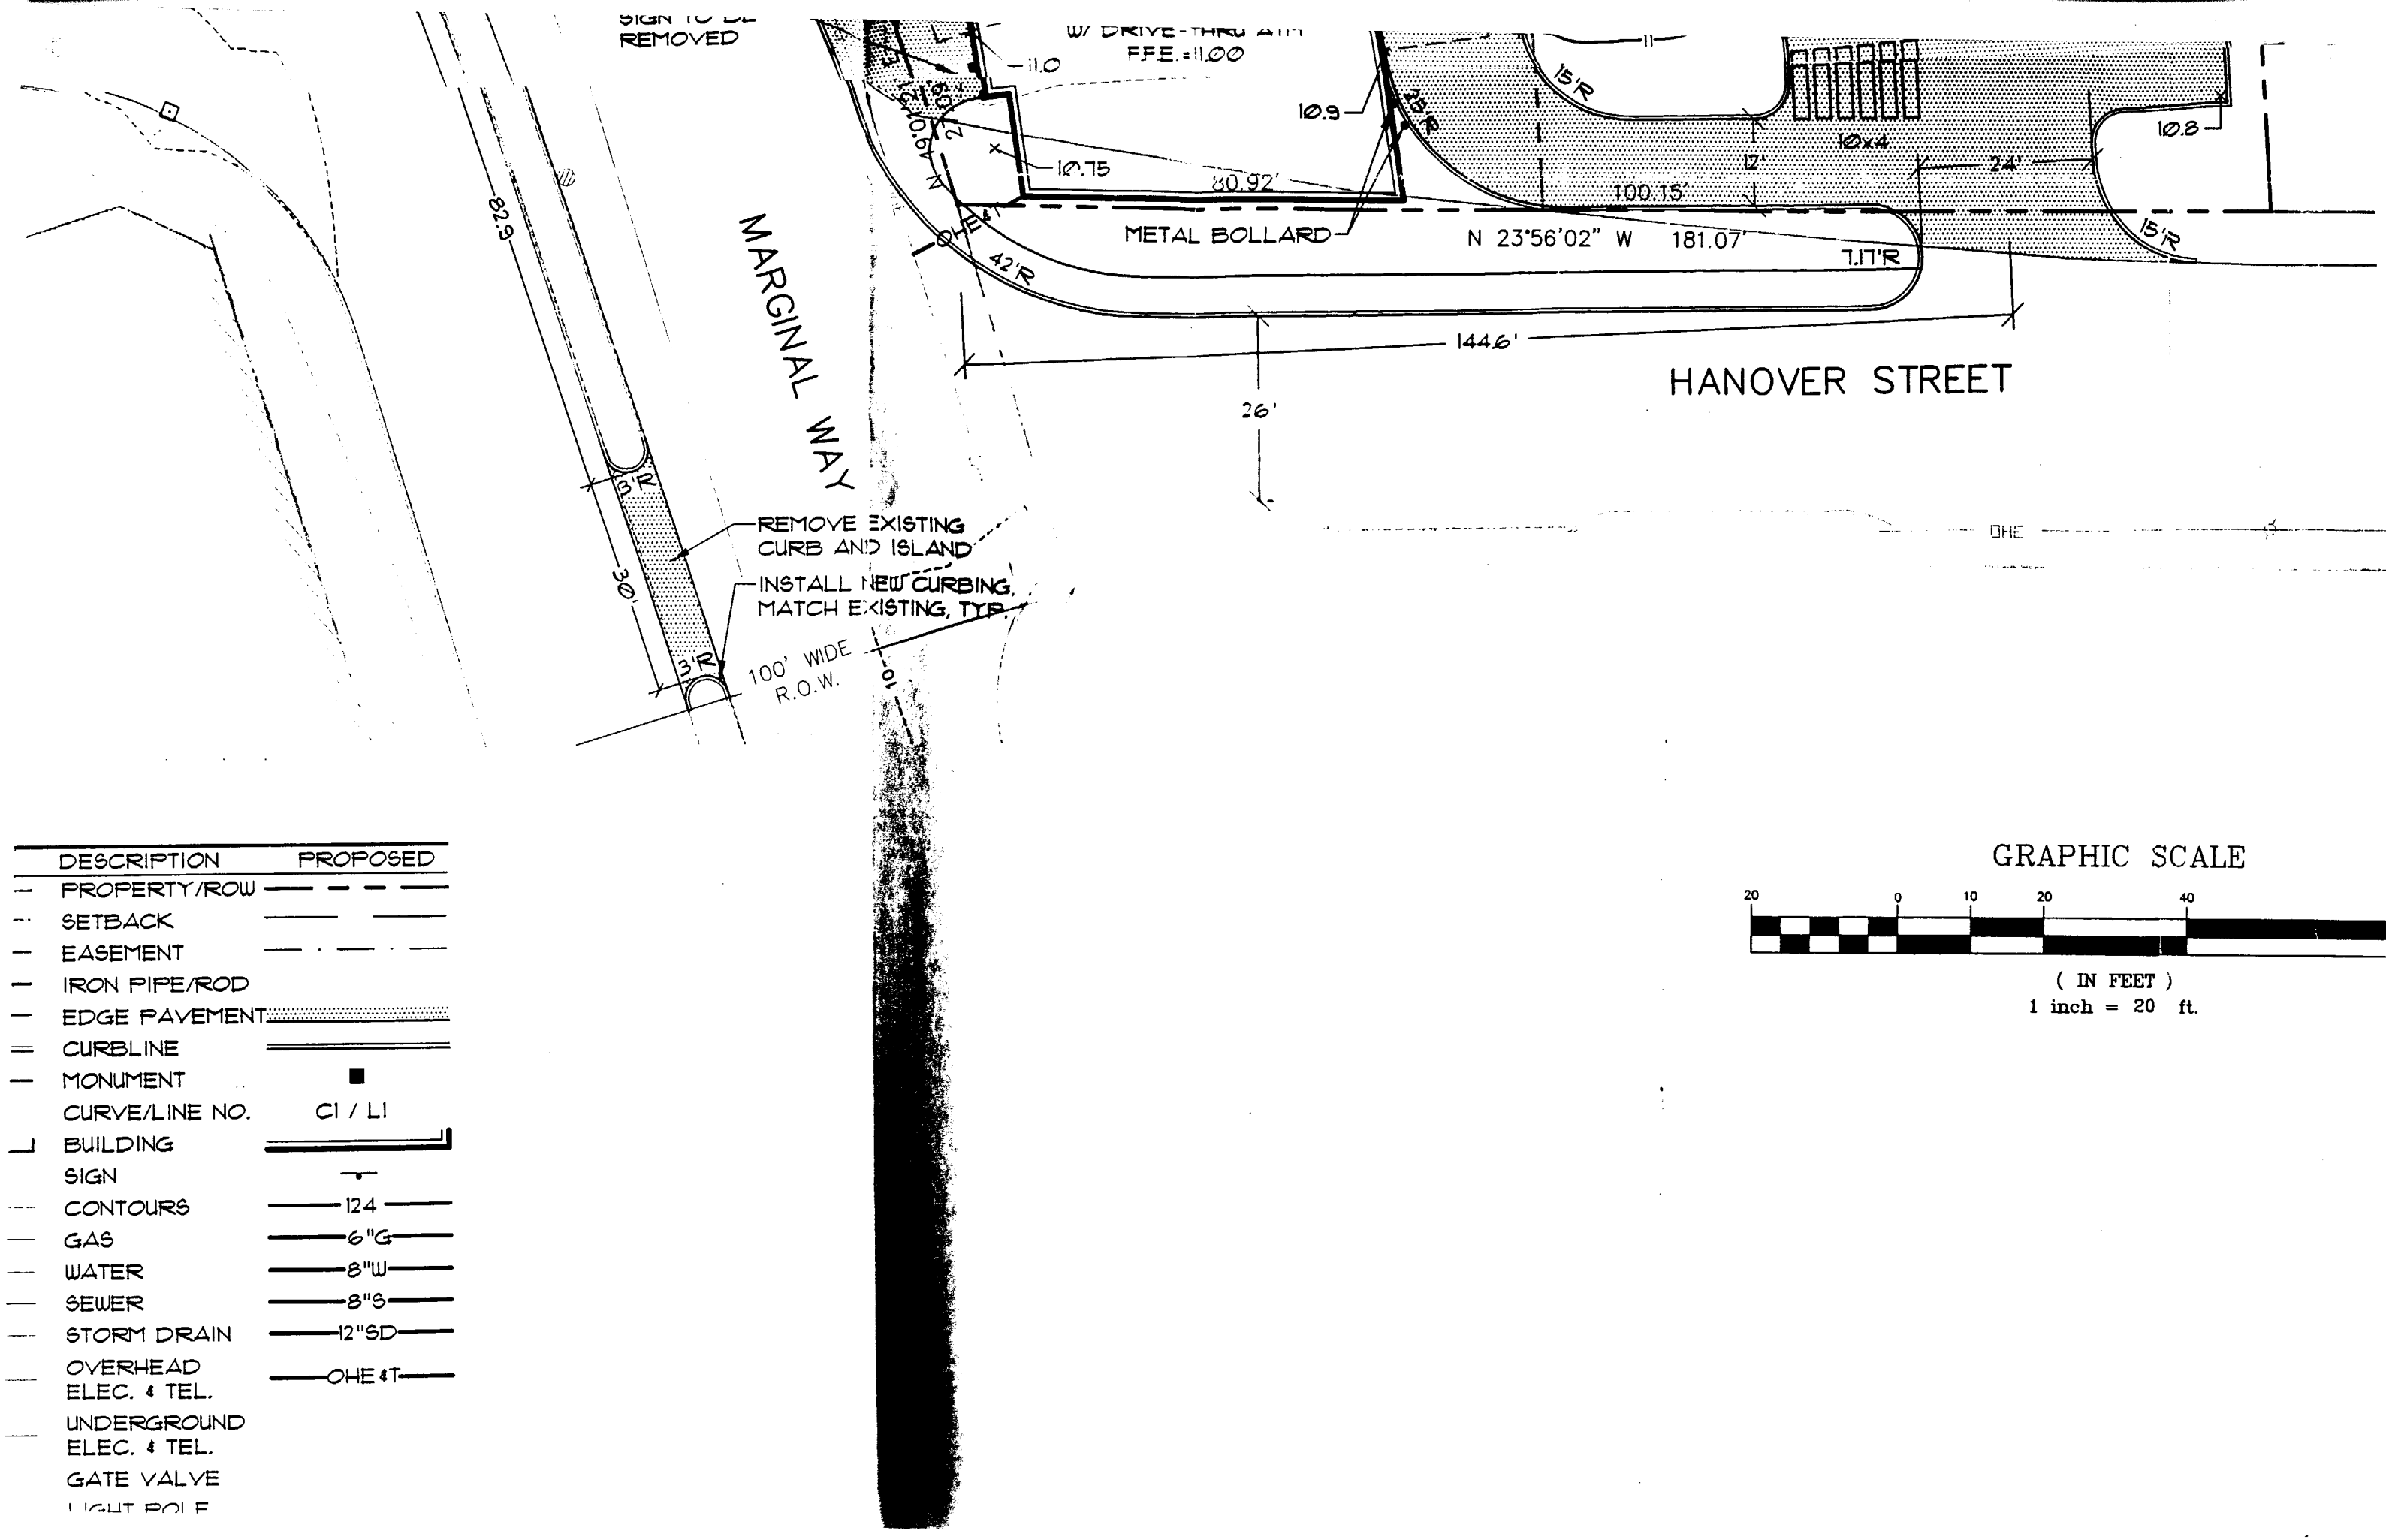
SIGN TO BE REMOVED
W/ DRIVE-THRU ATM
F.F.E.=11.00
11.0
10.9
10.75
80.92'
100.15'
12'
24'
10x4
10.8
15'R
METAL BOLLARD
N 23°56'02" W 181.07'
7.17'R
42'R
144.6'
26'
HANOVER STREET
MARGINAL WAY
82.9
3'R
30'
REMOVE EXISTING CURB AND ISLAND
INSTALL NEW CURBING, MATCH EXISTING, TYP.
100' WIDE R.O.W.
OHE
DESCRIPTION
PROPOSED
PROPERTY/ROW
SETBACK
EASEMENT
IRON PIPE/ROD
EDGE PAVEMENT
CURBLINE
MONUMENT
CURVE/LINE NO.
C1 / L1
BUILDING
SIGN
CONTOURS
124
GAS
6"G
WATER
8"W
SEWER
8"S
STORM DRAIN
12"SD
OVERHEAD ELEC. & TEL.
OHE&T
UNDERGROUND ELEC. & TEL.
GATE VALVE
LIGHT POLE
GRAPHIC SCALE
20
0
10
20
40
(IN FEET)
1 inch = 20 ft.