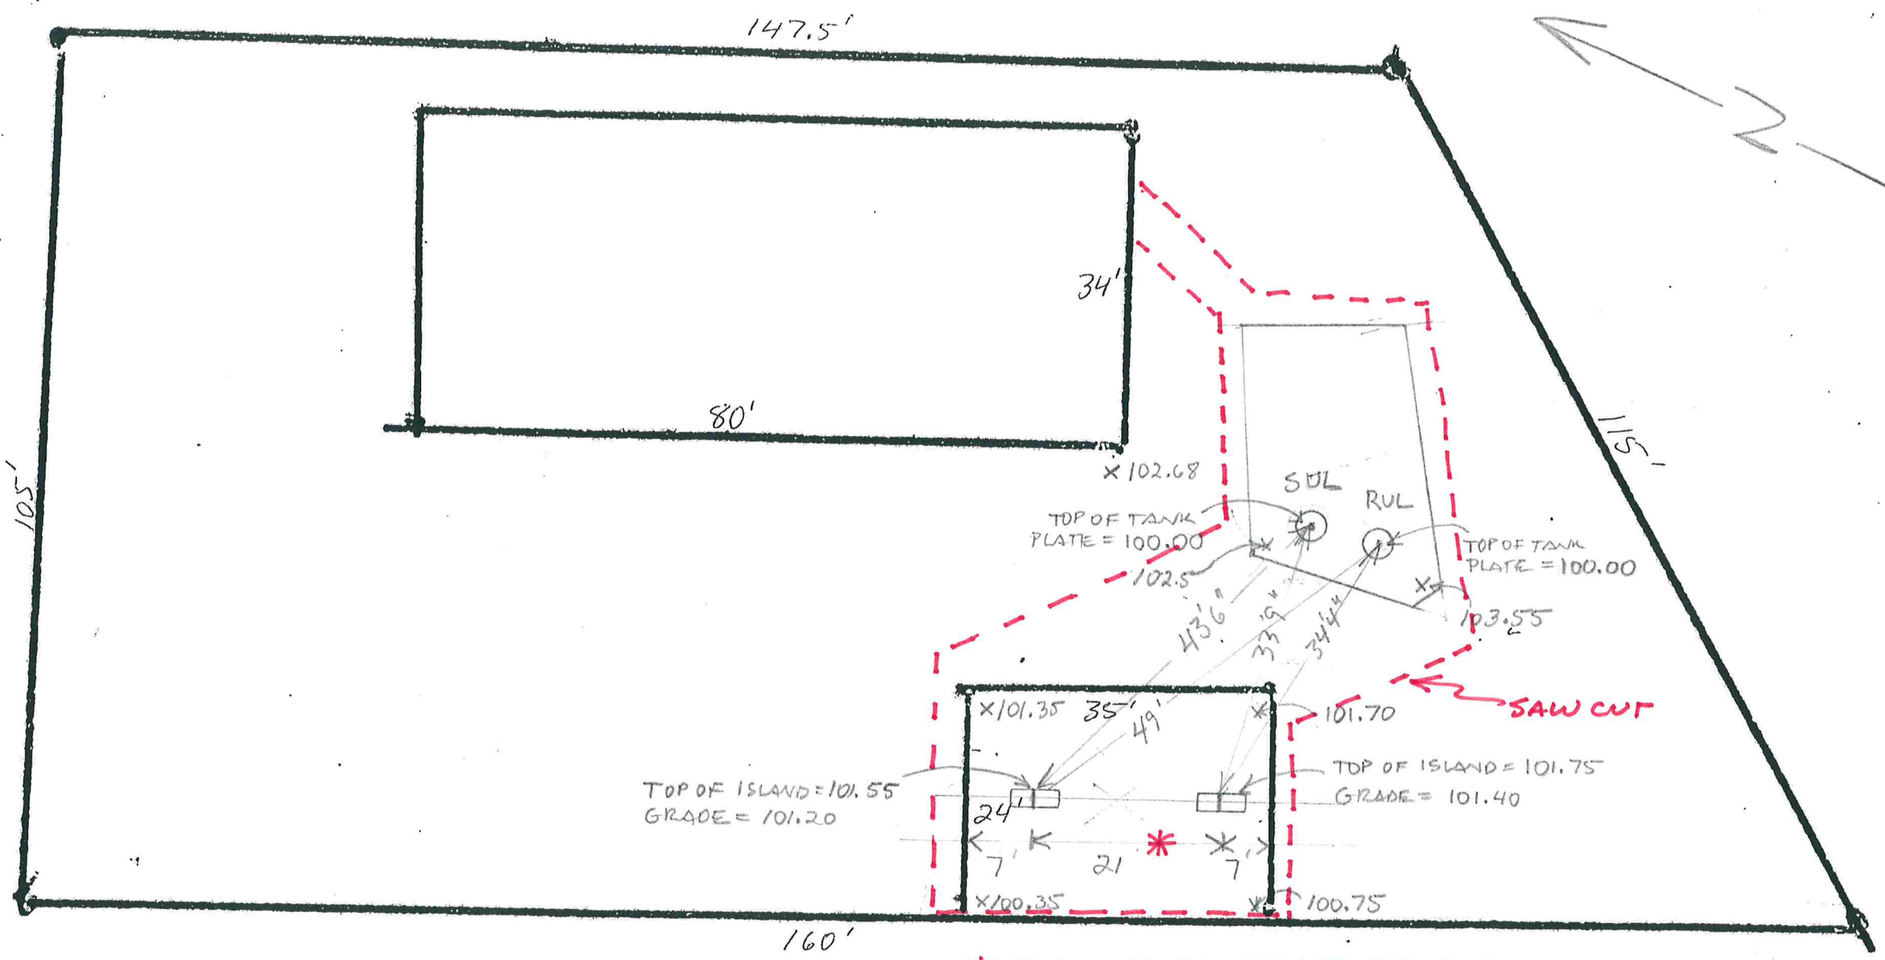

7 ELEVEN # 32532

27 WASHINGTON AVE

PORTLAND ME

SITE LAYOUT / LIMITS OF WORK