A3 Third Floor

193 Congress St.
Portland, ME

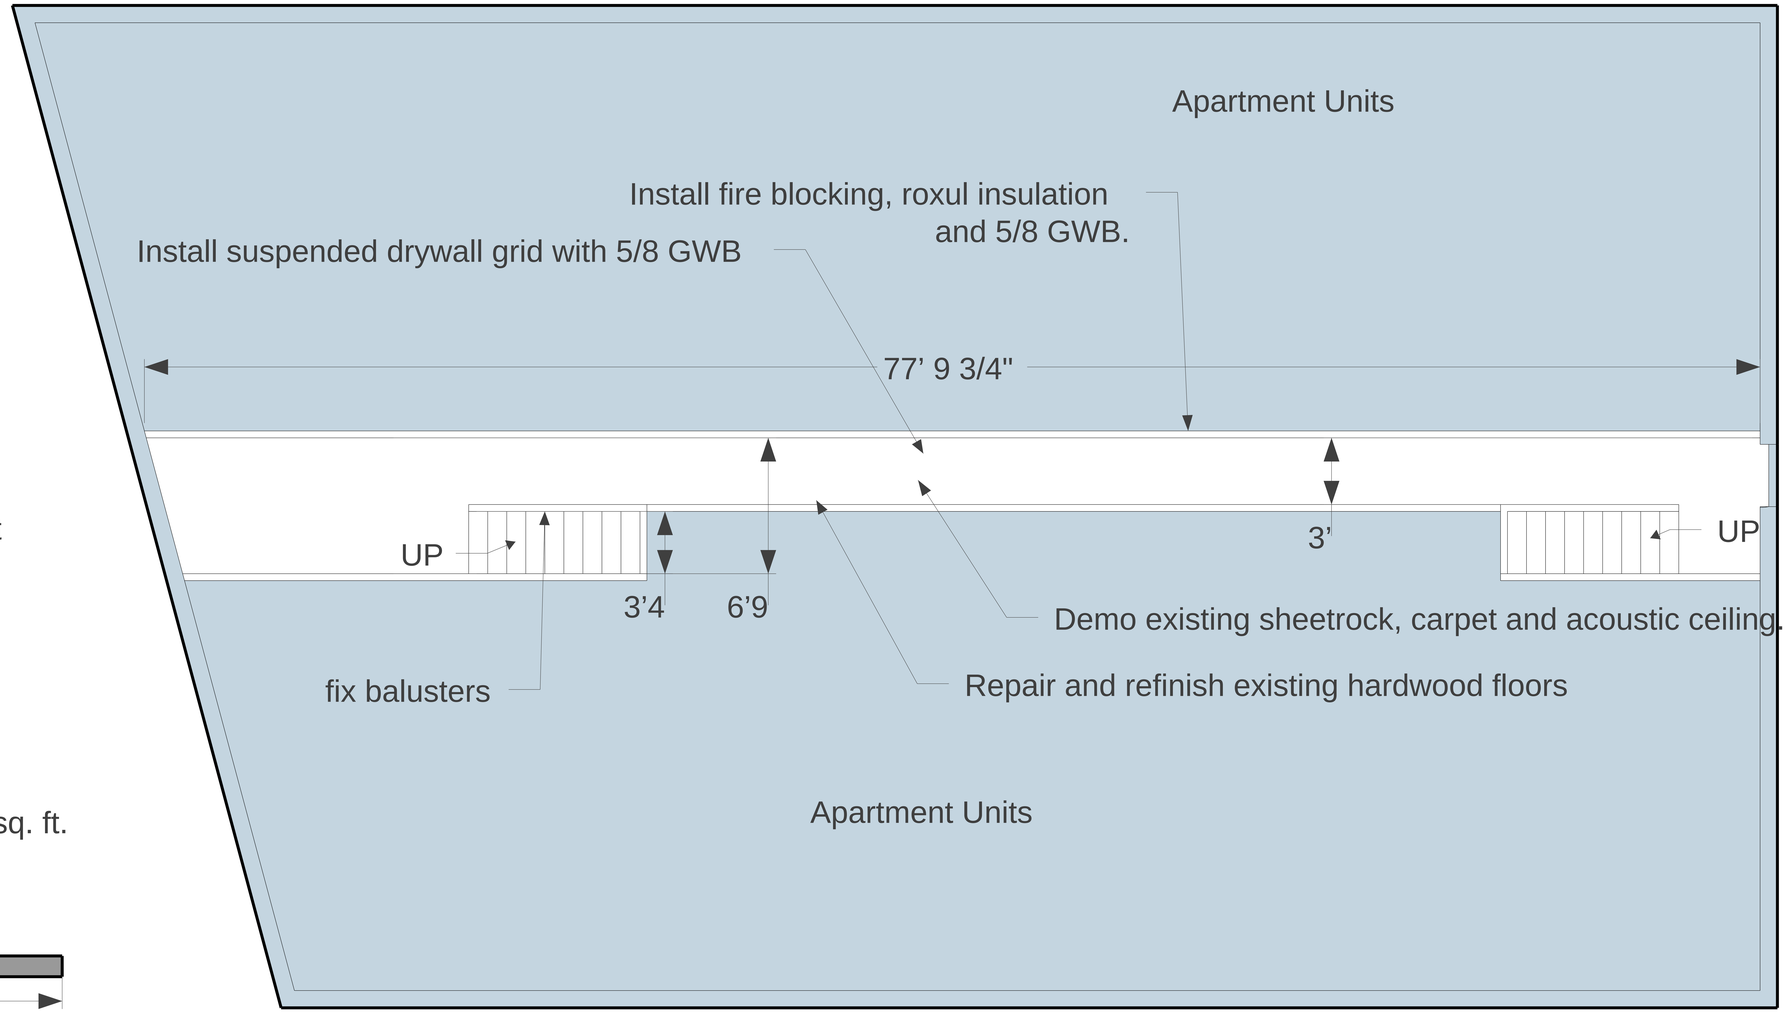
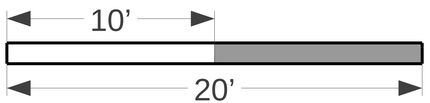
Total Floor Area: 3600 sq. ft.