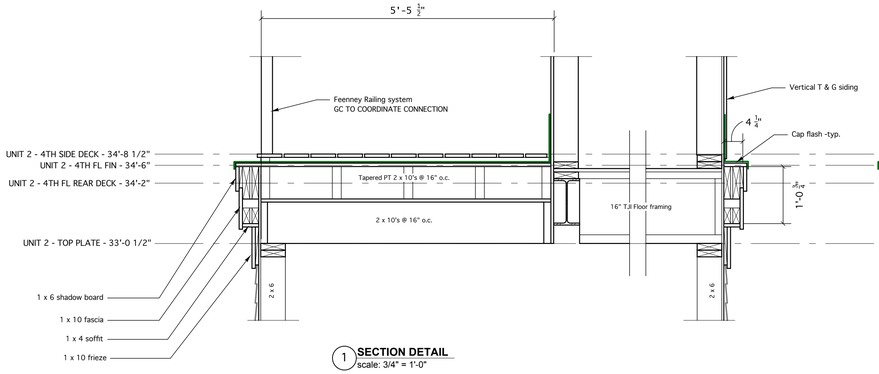

1 SECTION DETAIL
scale: 3/4" = 1'-0"

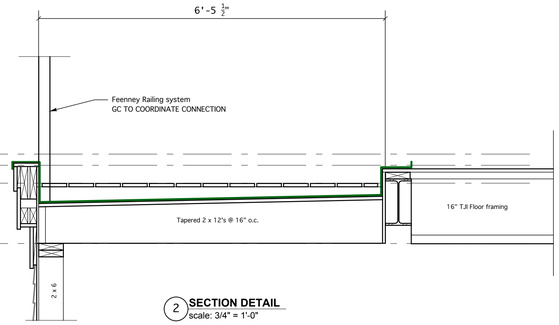

2 SECTION DETAIL
scale: 3/4" = 1'-0"

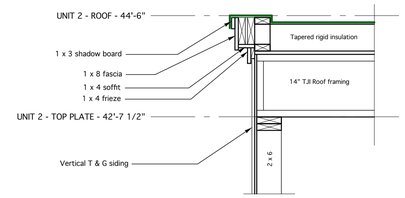

3 SECTION DETAIL
scale: 3/4" = 1'-0"

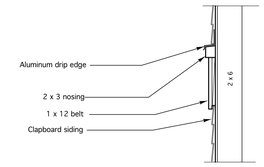

4 SECTION DETAIL
scale: 3/4" = 1'-0"

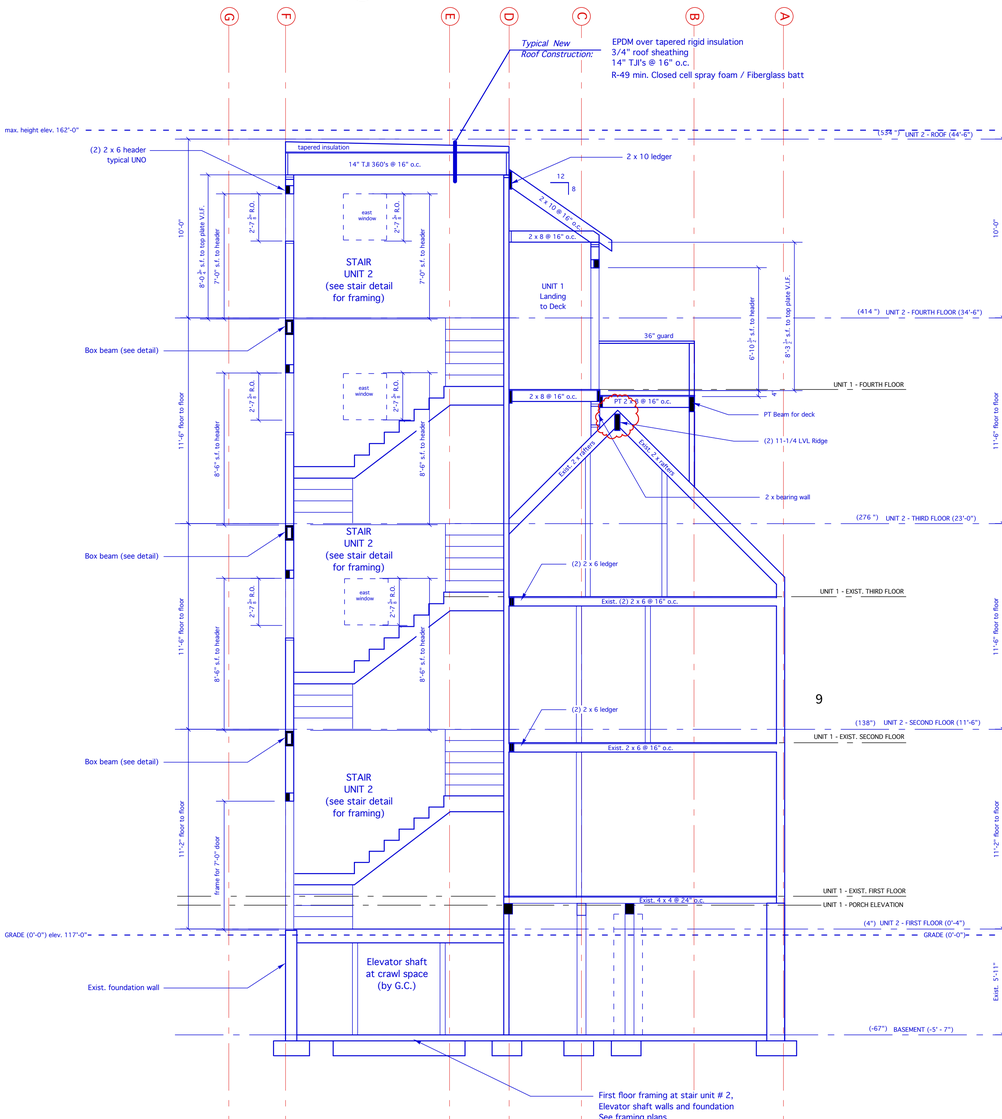

2 - SCHEMATIC SECTION

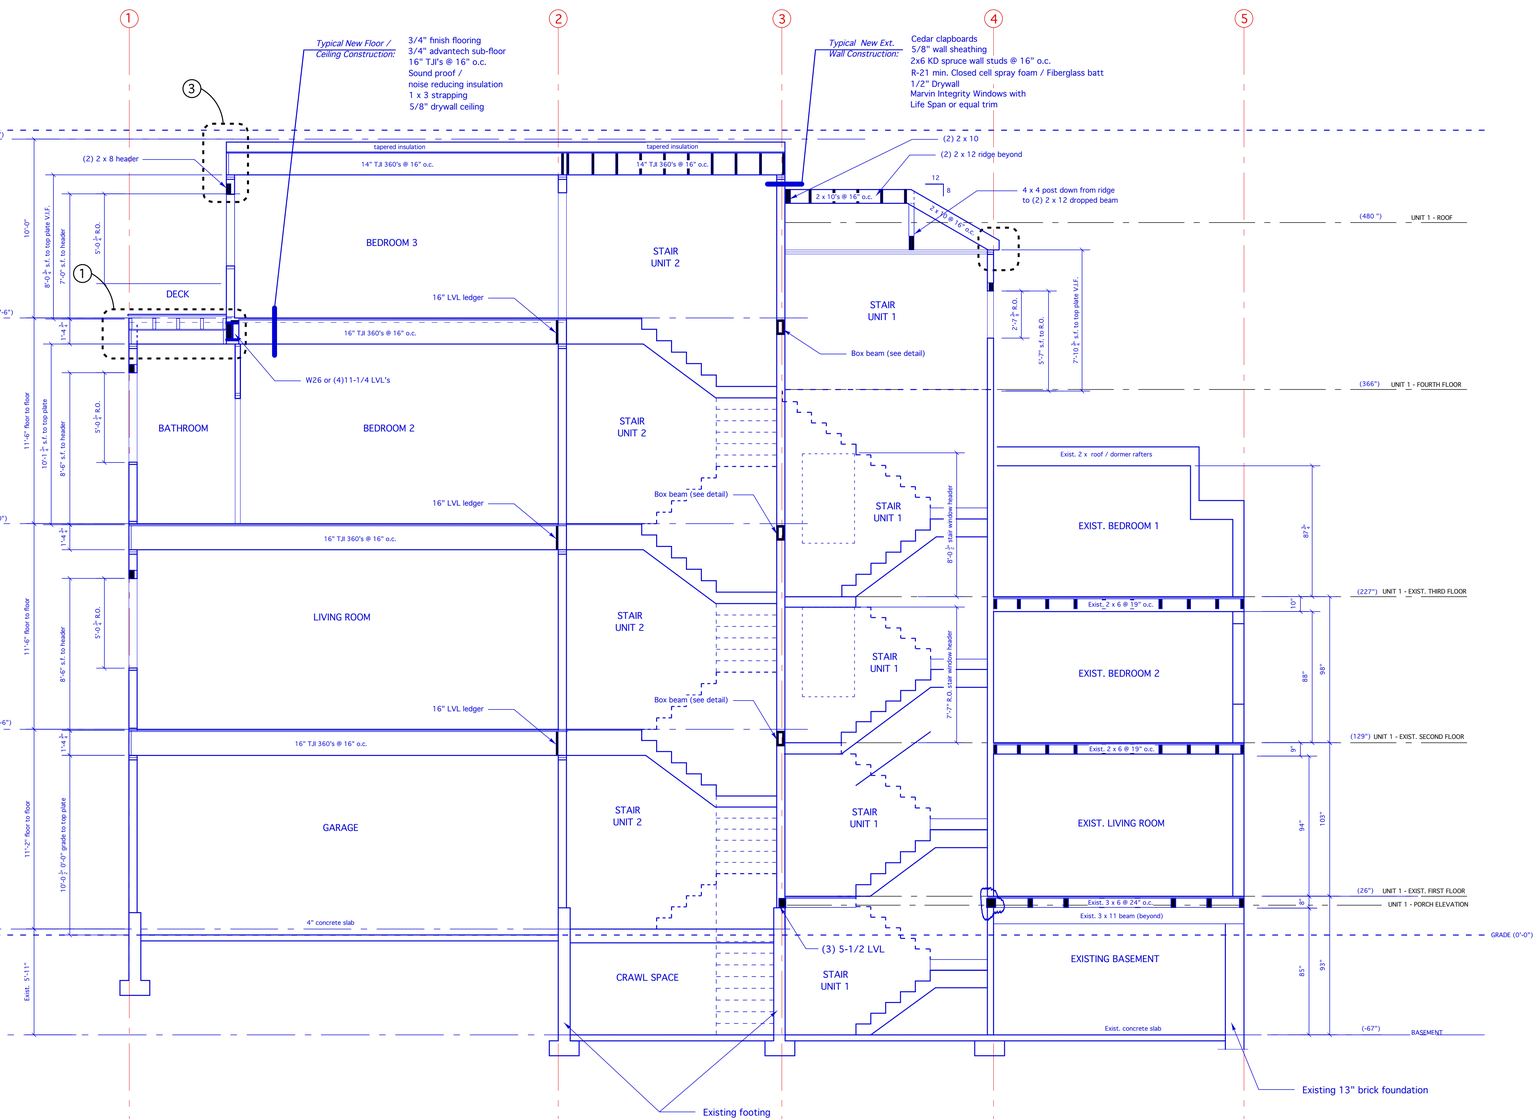

1 - SCHEMATIC SECTION

Trademark Inc.
FOR PERMIT 07/12/17

33 Turner Road Portland, ME Scale: 1/4" = 1'-0"	A 301

0 1' 2' 4'