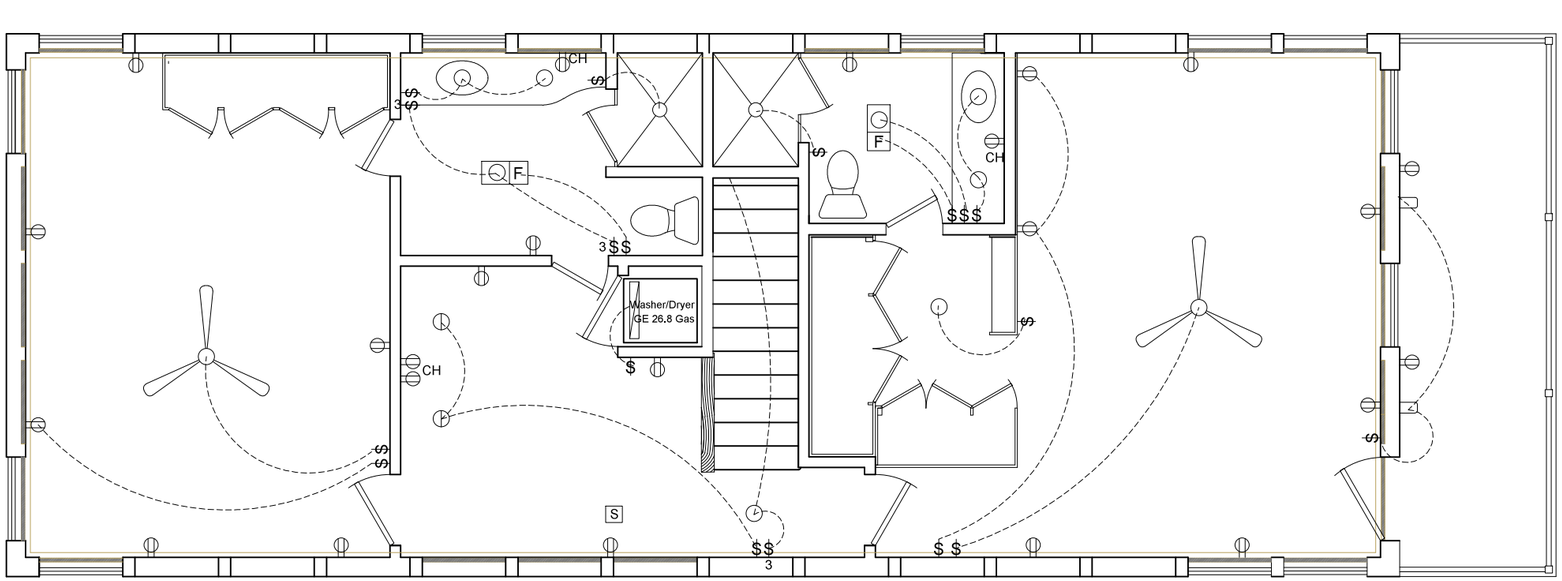

2nd FLOOR

DEKKO LLC	67 MERRILL ST, PORTLAND, ME	SECOND FLOOR ELEC PLAN	MAY 1, 2015	3/16" = 1'-0"