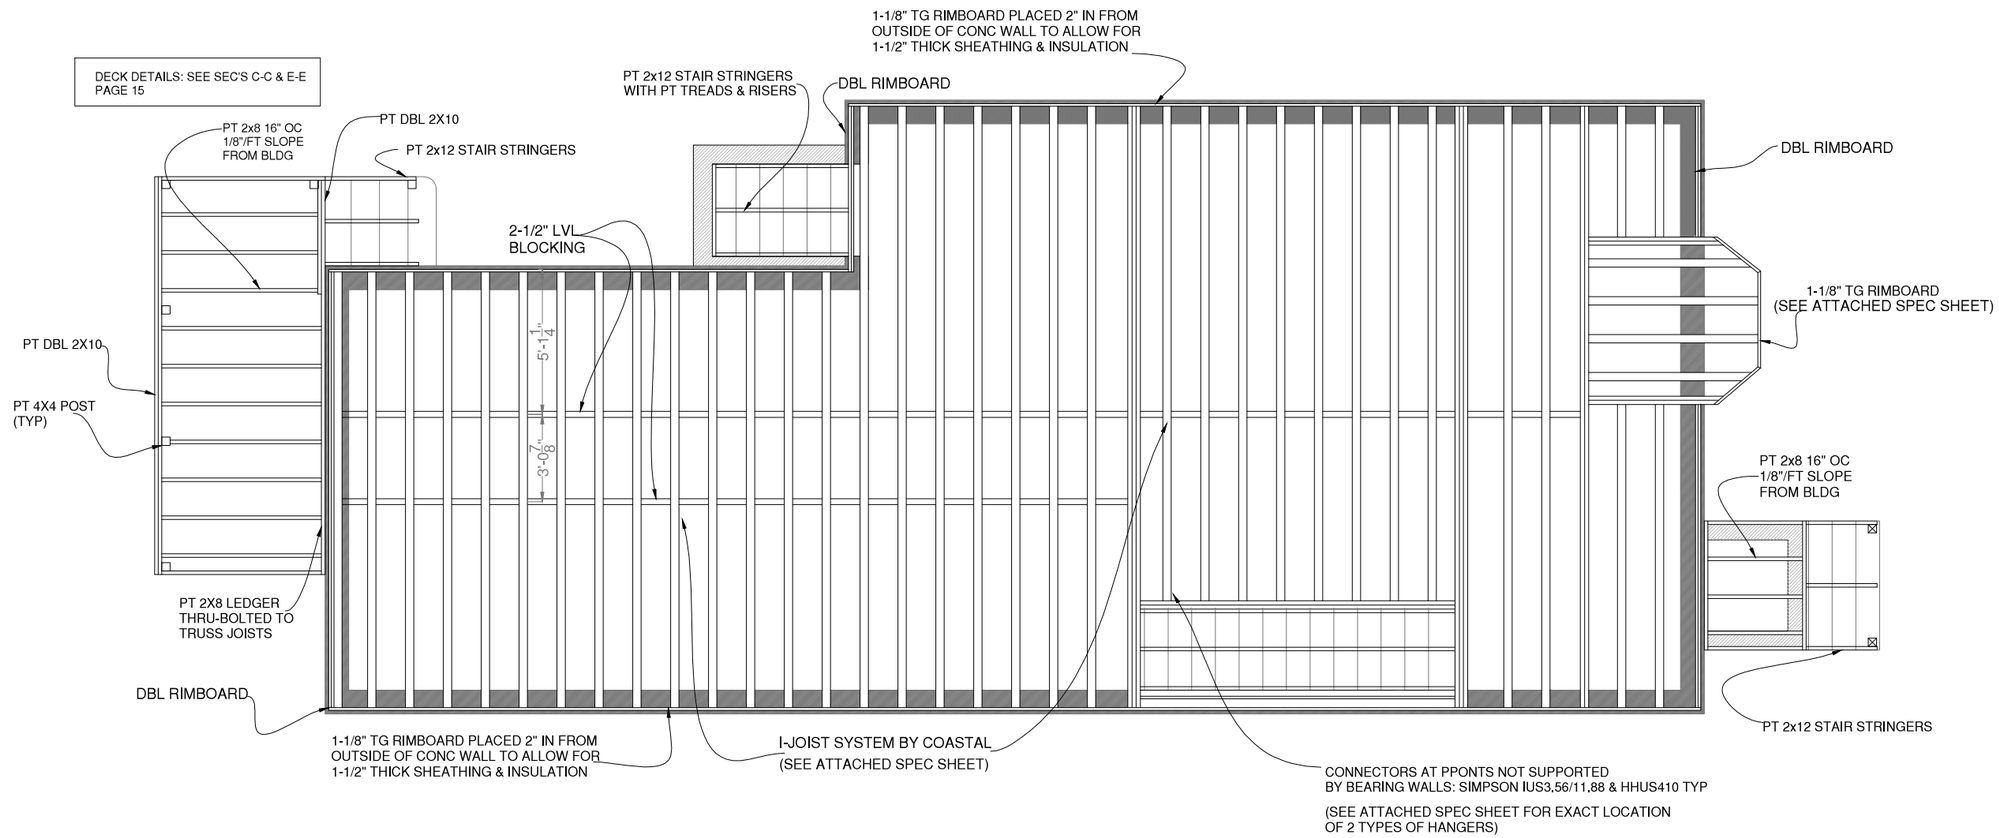

DEKKO LLC	67 MERRILL ST, PORTLAND, ME	FIRST FLOOR JOIST PLAN	JUNE 2, 2016	3/16" = 1'-0" 8