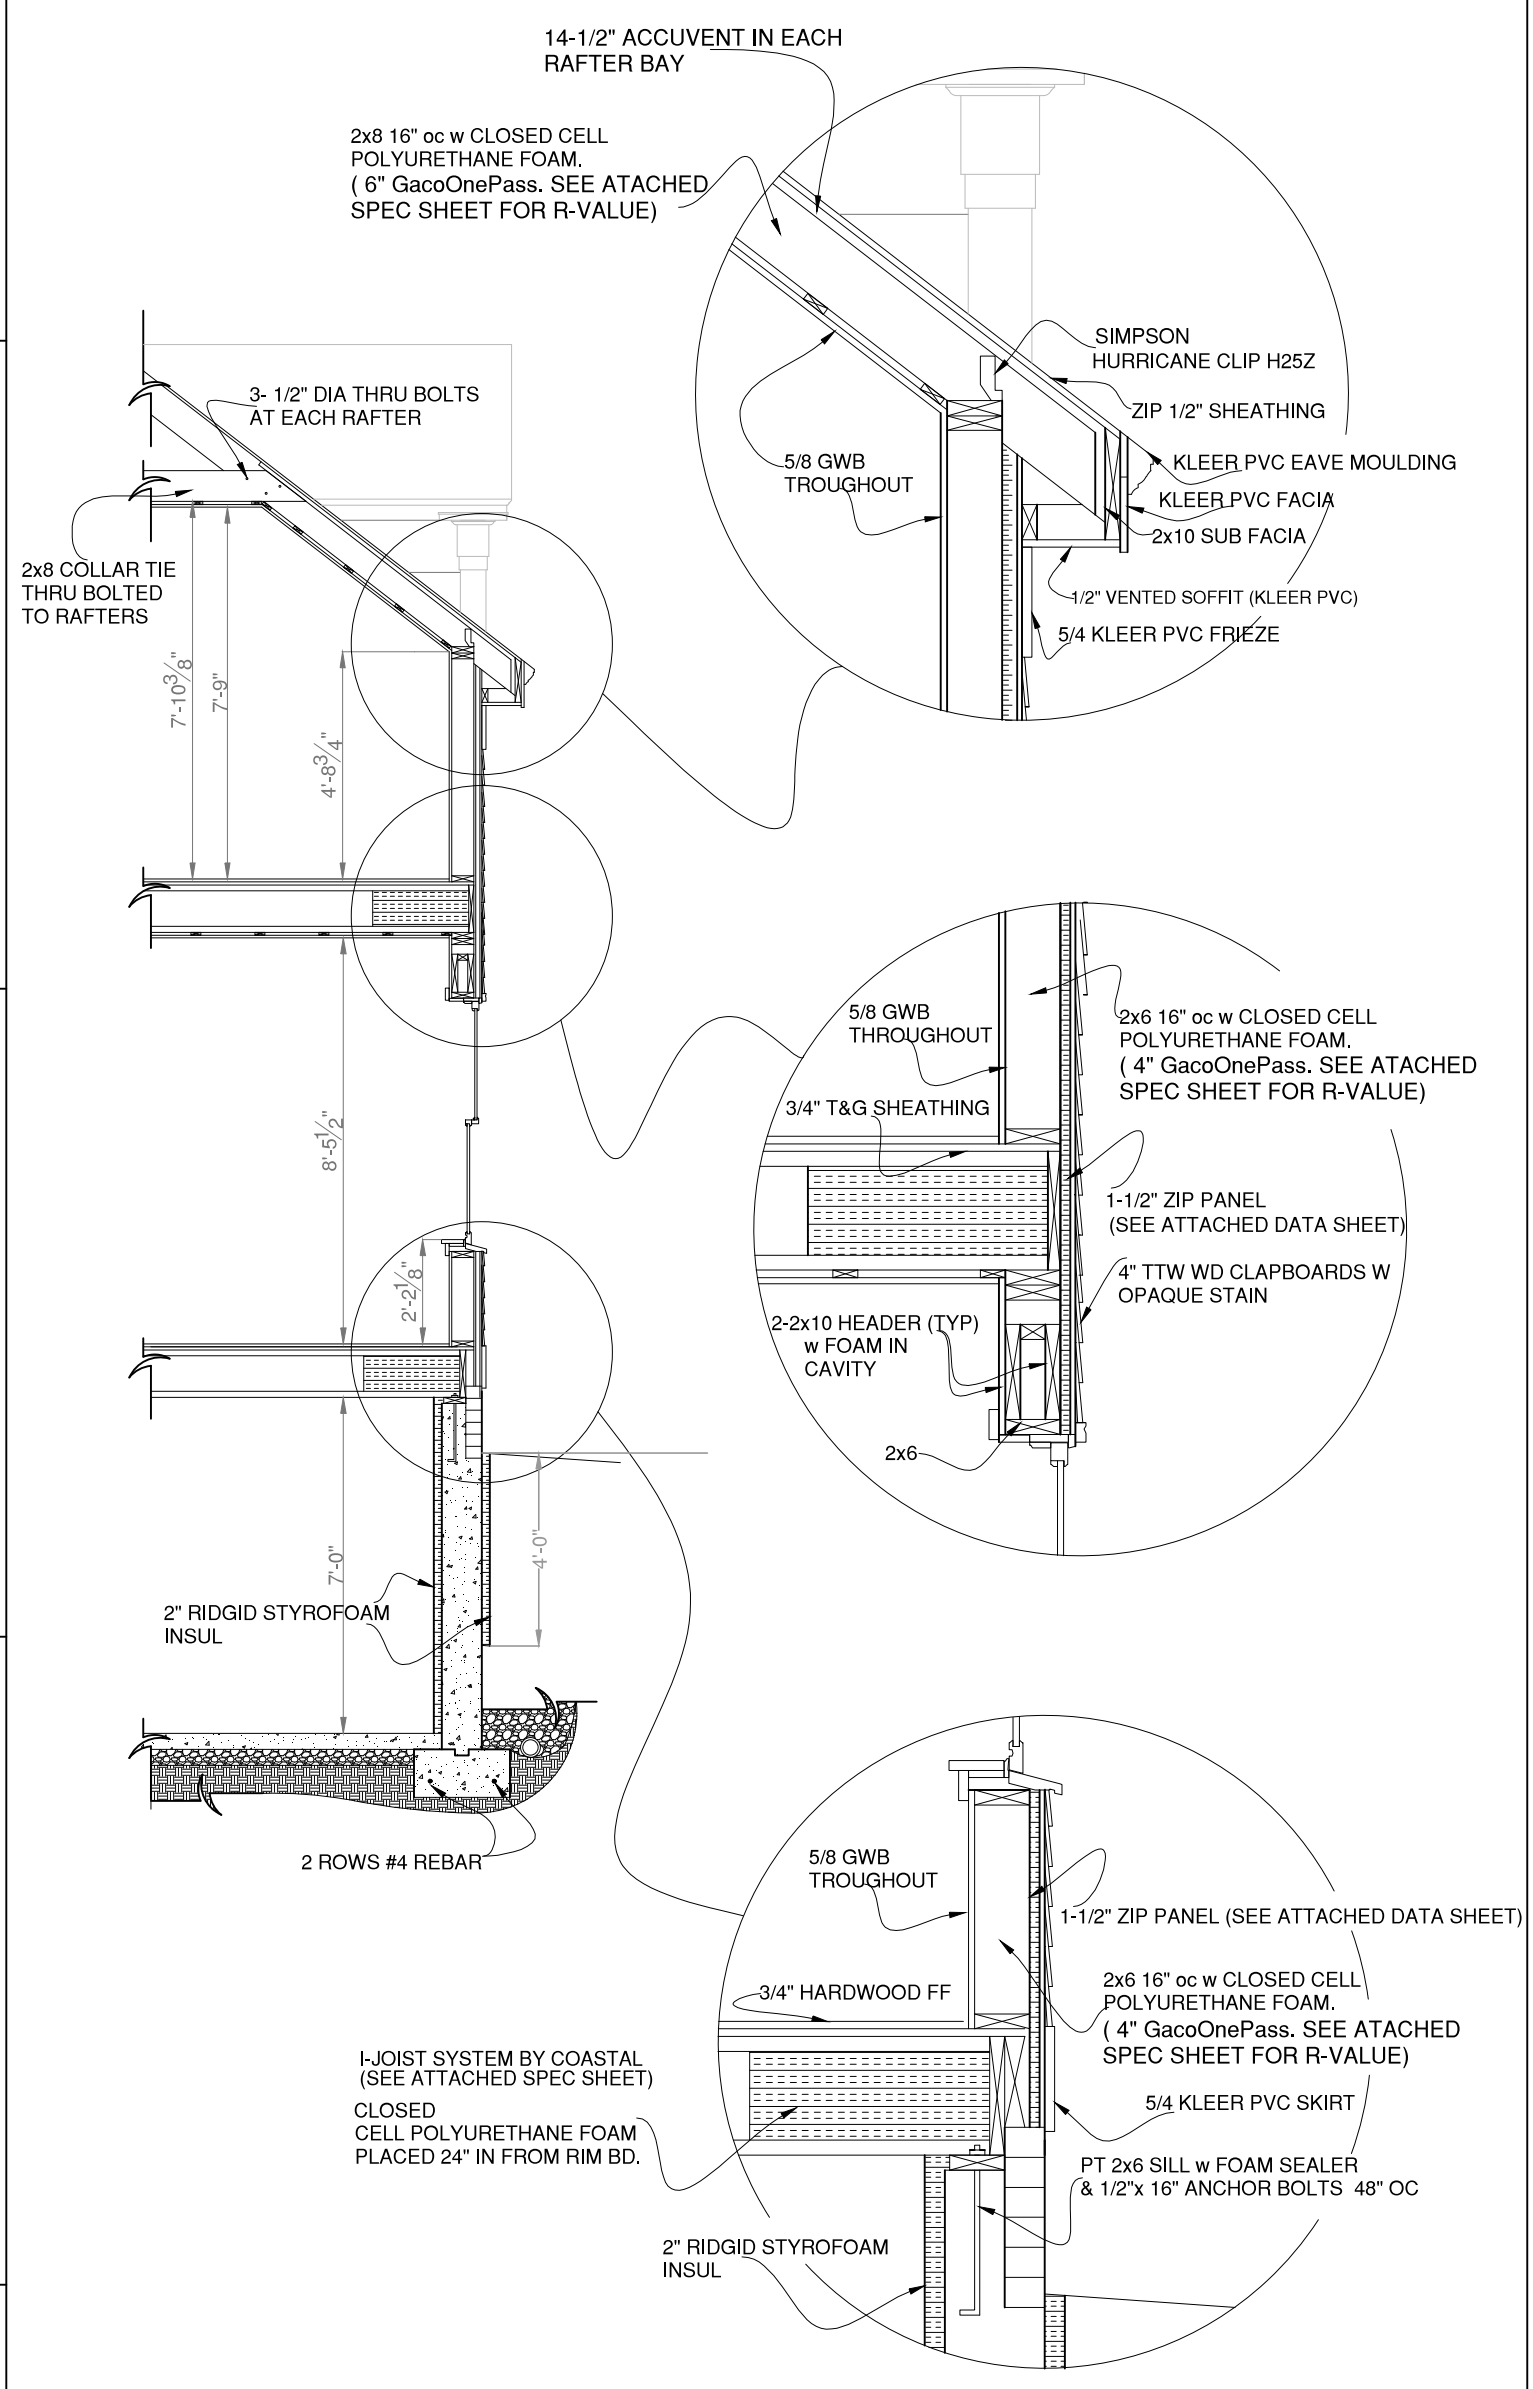

DEKKO LLC

67 MERRILL ST, PORTLAND, ME

MAIN WALL SECTION A-A

MAY 1, 2015

1/4" = 1'-0"

14