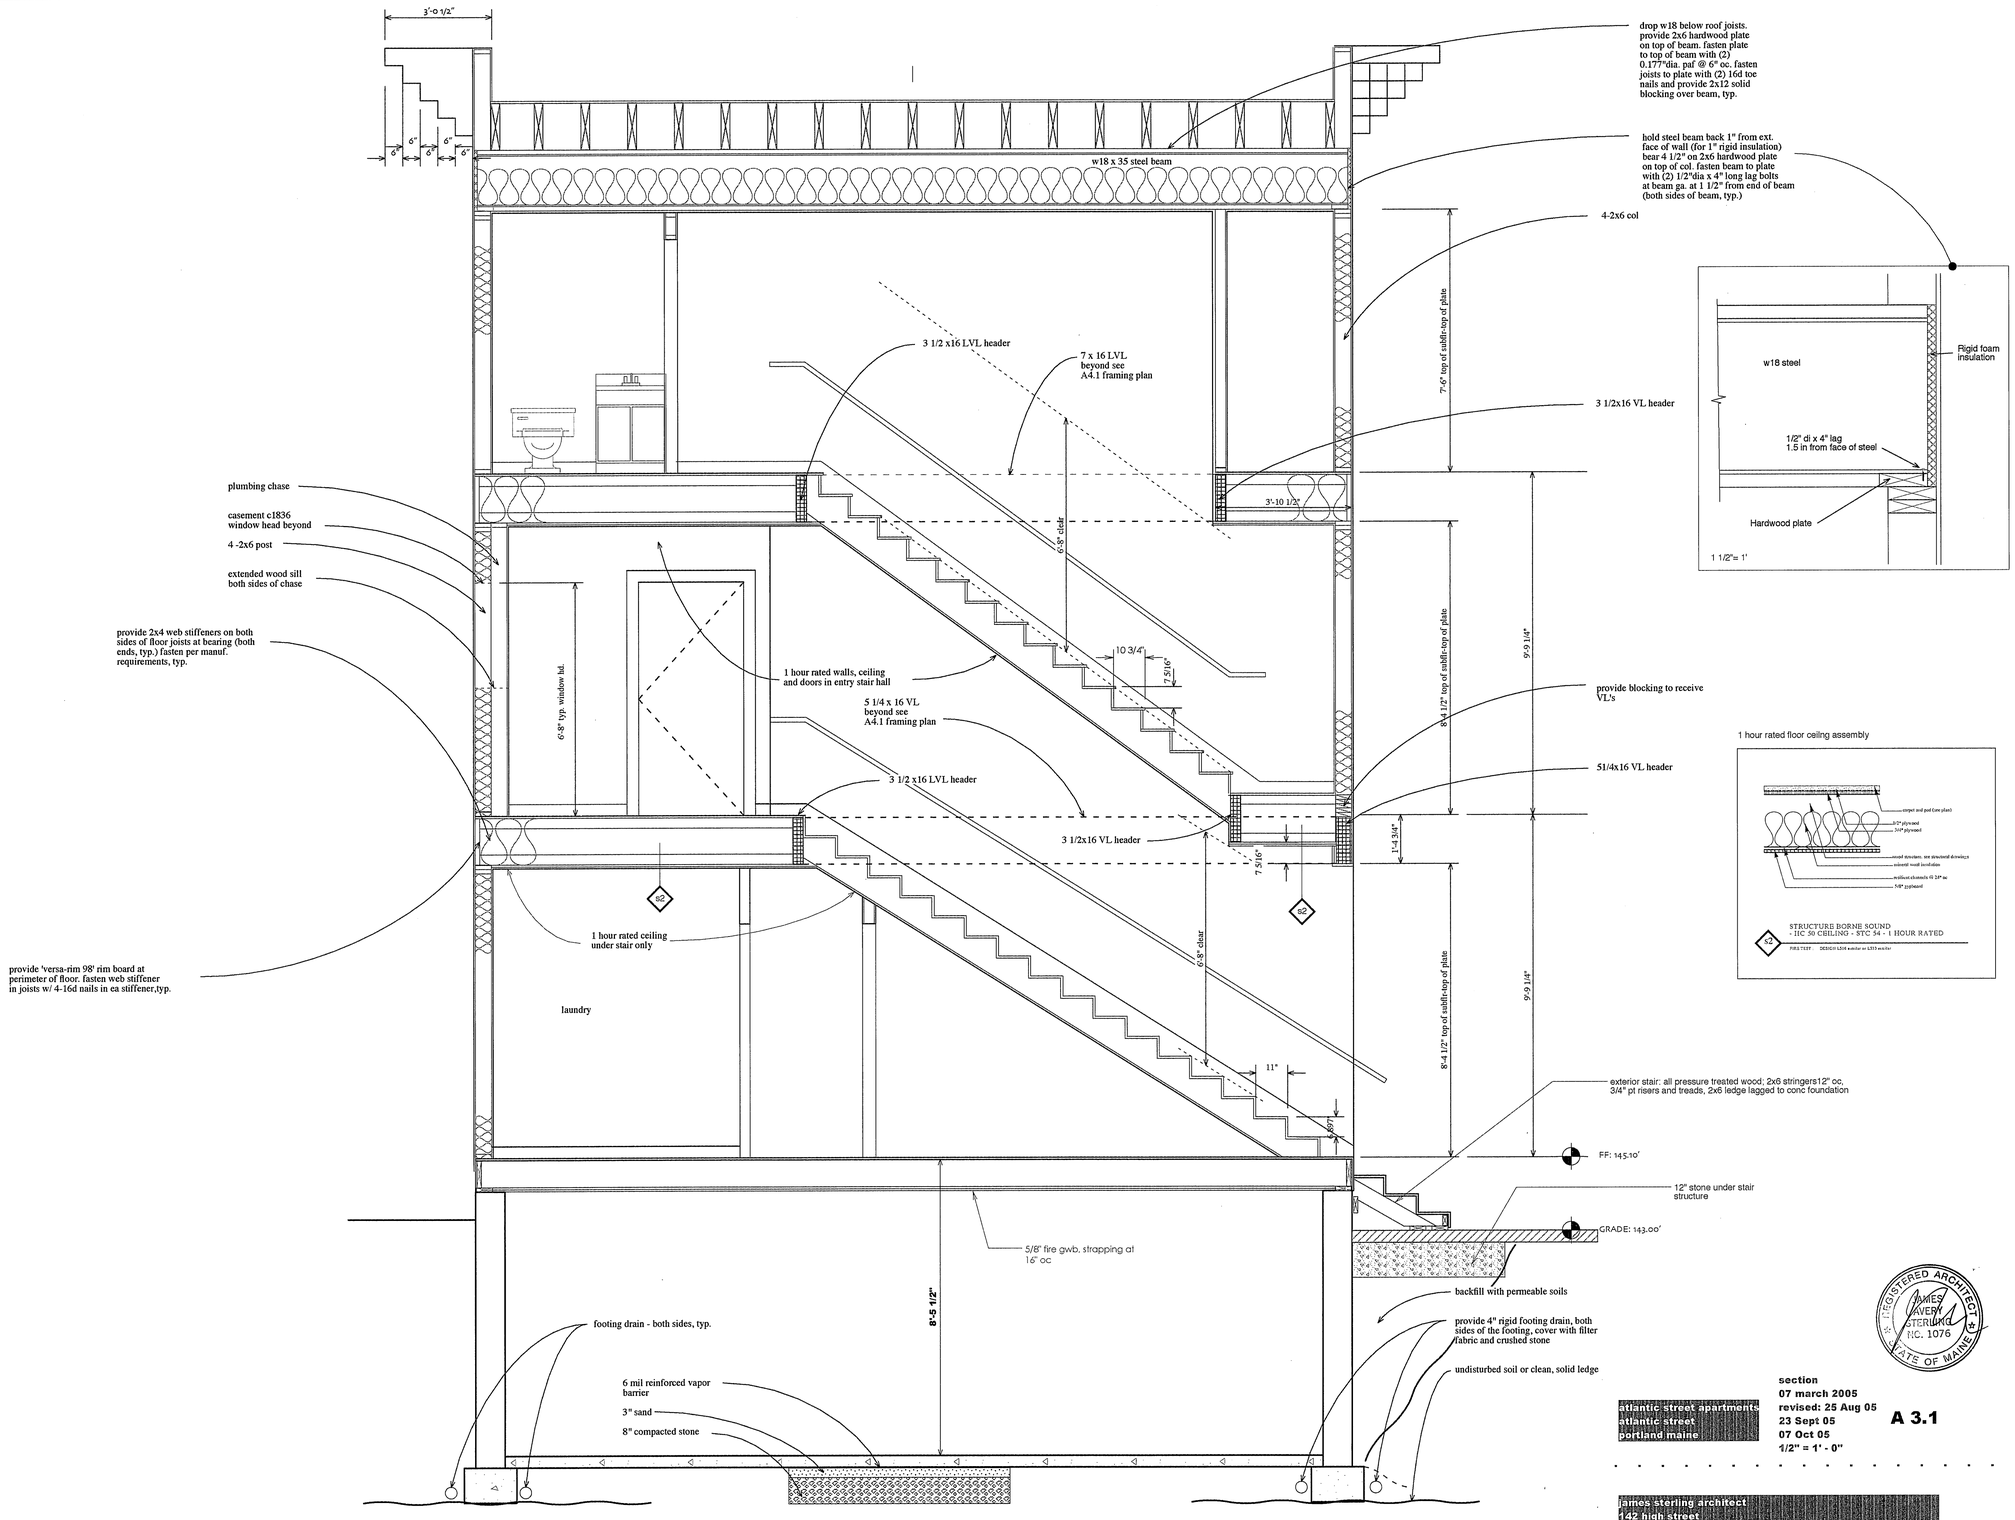

STATE OF MAINE REGISTERED ARCHITECT JAMES STERLING NO. 1076

section
07 march 2005
revised: 25 Aug 05
23 Sept 05
07 Oct 05
1/2" = 1' - 0"

A 3.1

atlantic street apartments
atlantic street
portland, maine

james sterling architect
142 high street
portland, maine