


1 hour rated floor ceiling assembly

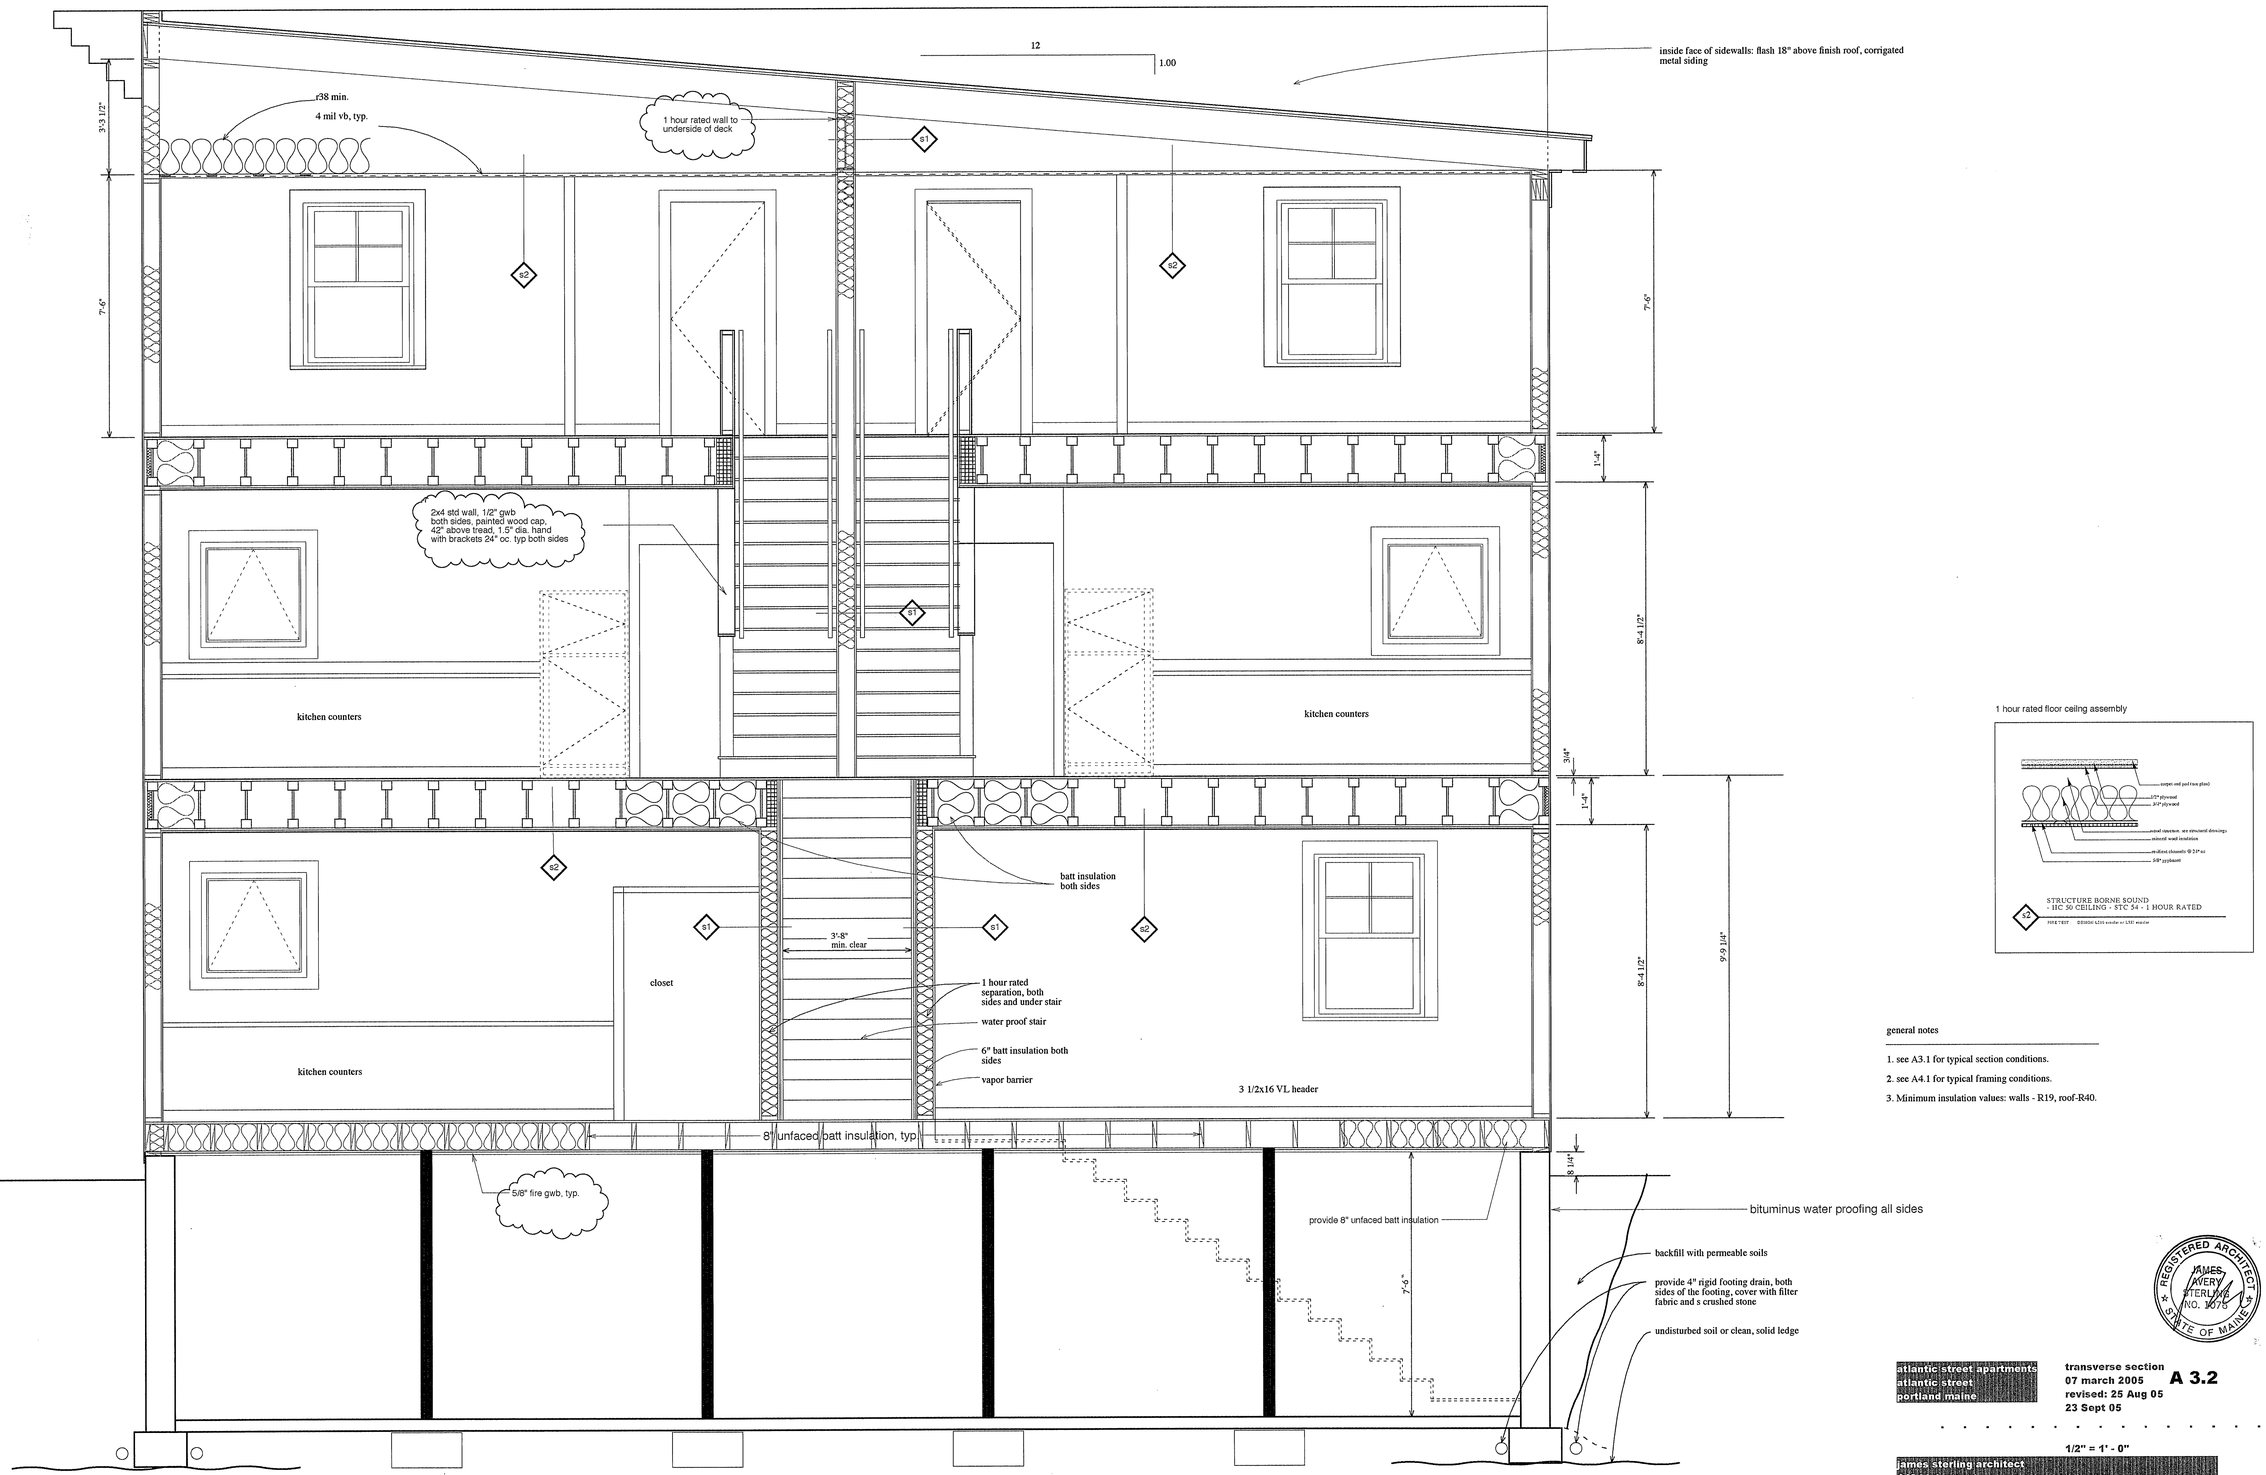


general notes

1. see A3.1 for typical section conditions.
2. see A4.1 for typical framing conditions.
3. Minimum insulation values: walls - R19, roof-R40.

REGISTERED ARCHITECT JAMES AVERY STERLING NO. 1075 STATE OF MAINE

atlantic street apartments
atlantic street
portland, maine

transverse section
07 march 2005
revised: 25 Aug 05
23 Sept 05

A 3.2

1/2" = 1' - 0"

james sterling architect
142 high street
portland, maine