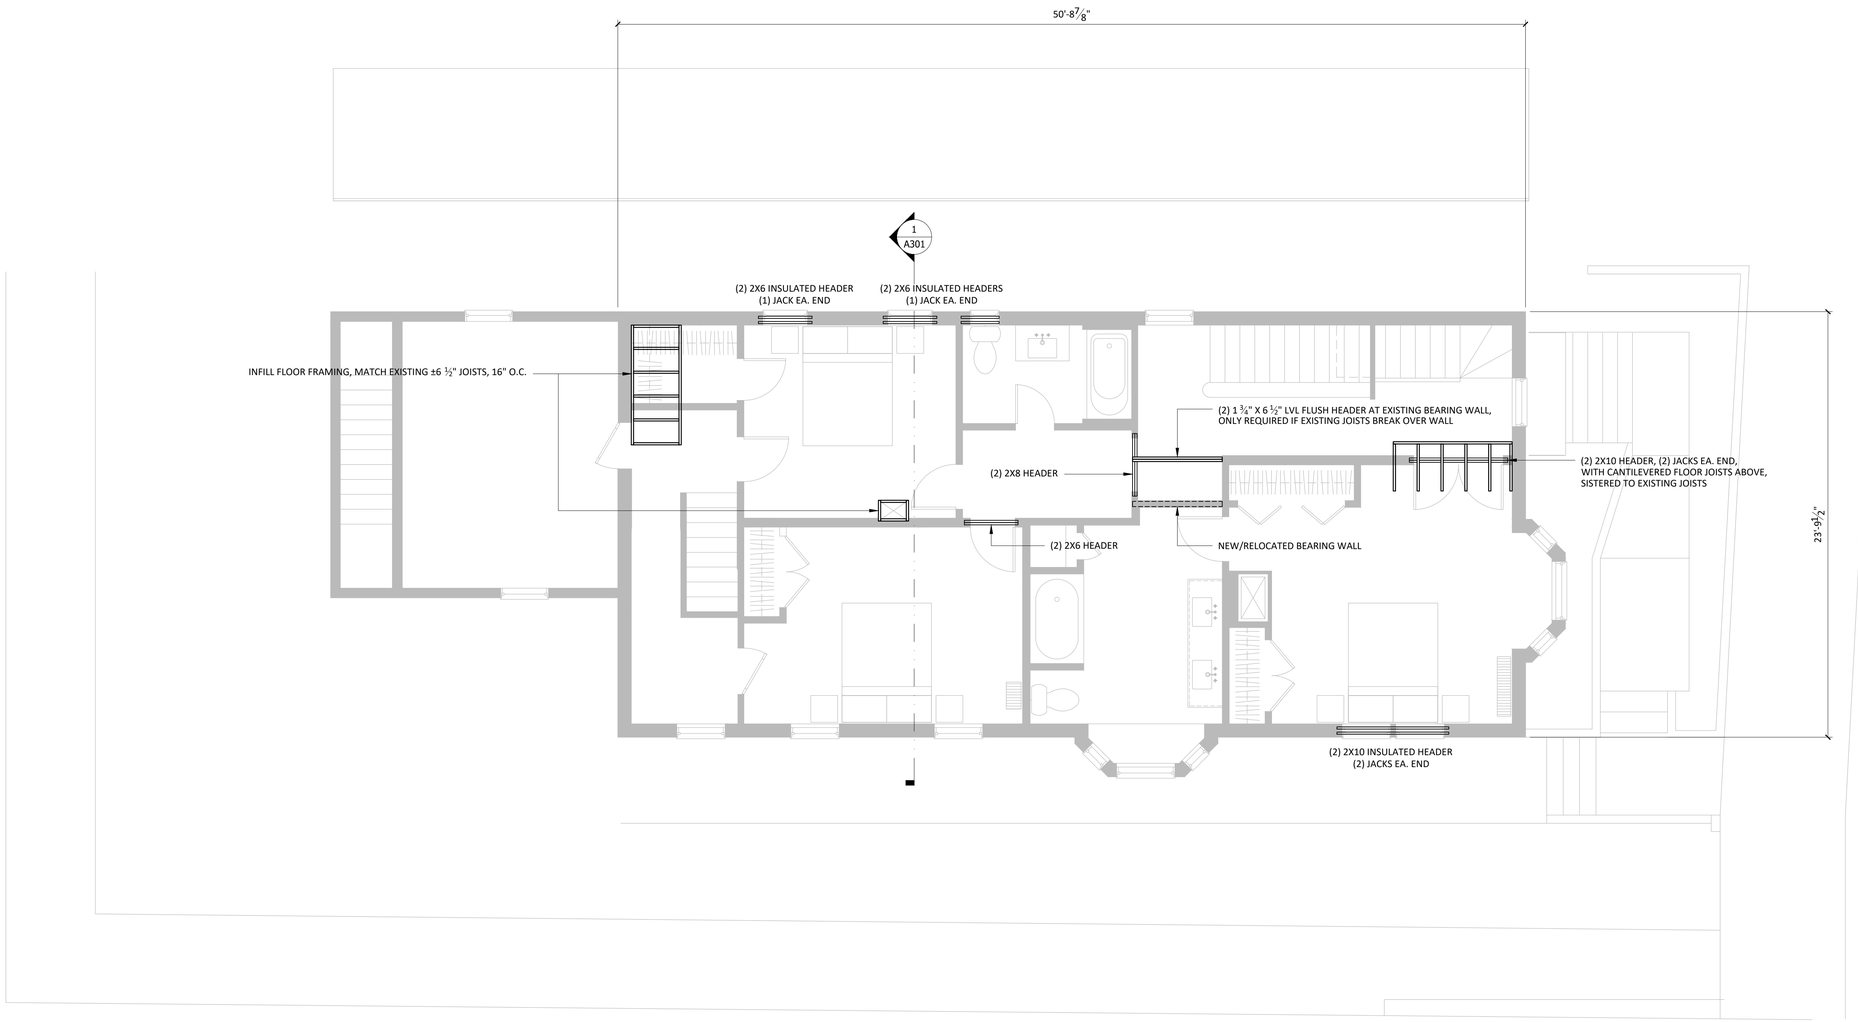

1 THIRD FLOOR FRAMING PLAN
¾" = 1'-0"

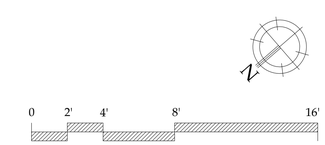

© COPYRIGHT 2016 MICHAEL MAINES RESIDENTIAL DESIGN, LLC

MM MICHAEL MAINES RESIDENTIAL DESIGN
336 N PALERMO RD
PALERMO, ME 04354
207-318-6224
mike@michaelmaines.com

RENOVATIONS TO THE
SWEET-HOLDEN RESIDENCE
37 ST. LAWRENCE STREET - PORTLAND, MAINE 04101

PERMIT SET
ISSUED FOR CONSTRUCTION

DATE	October 6, 2016
REV	November 4, 2016
REV	

SHEET
S103