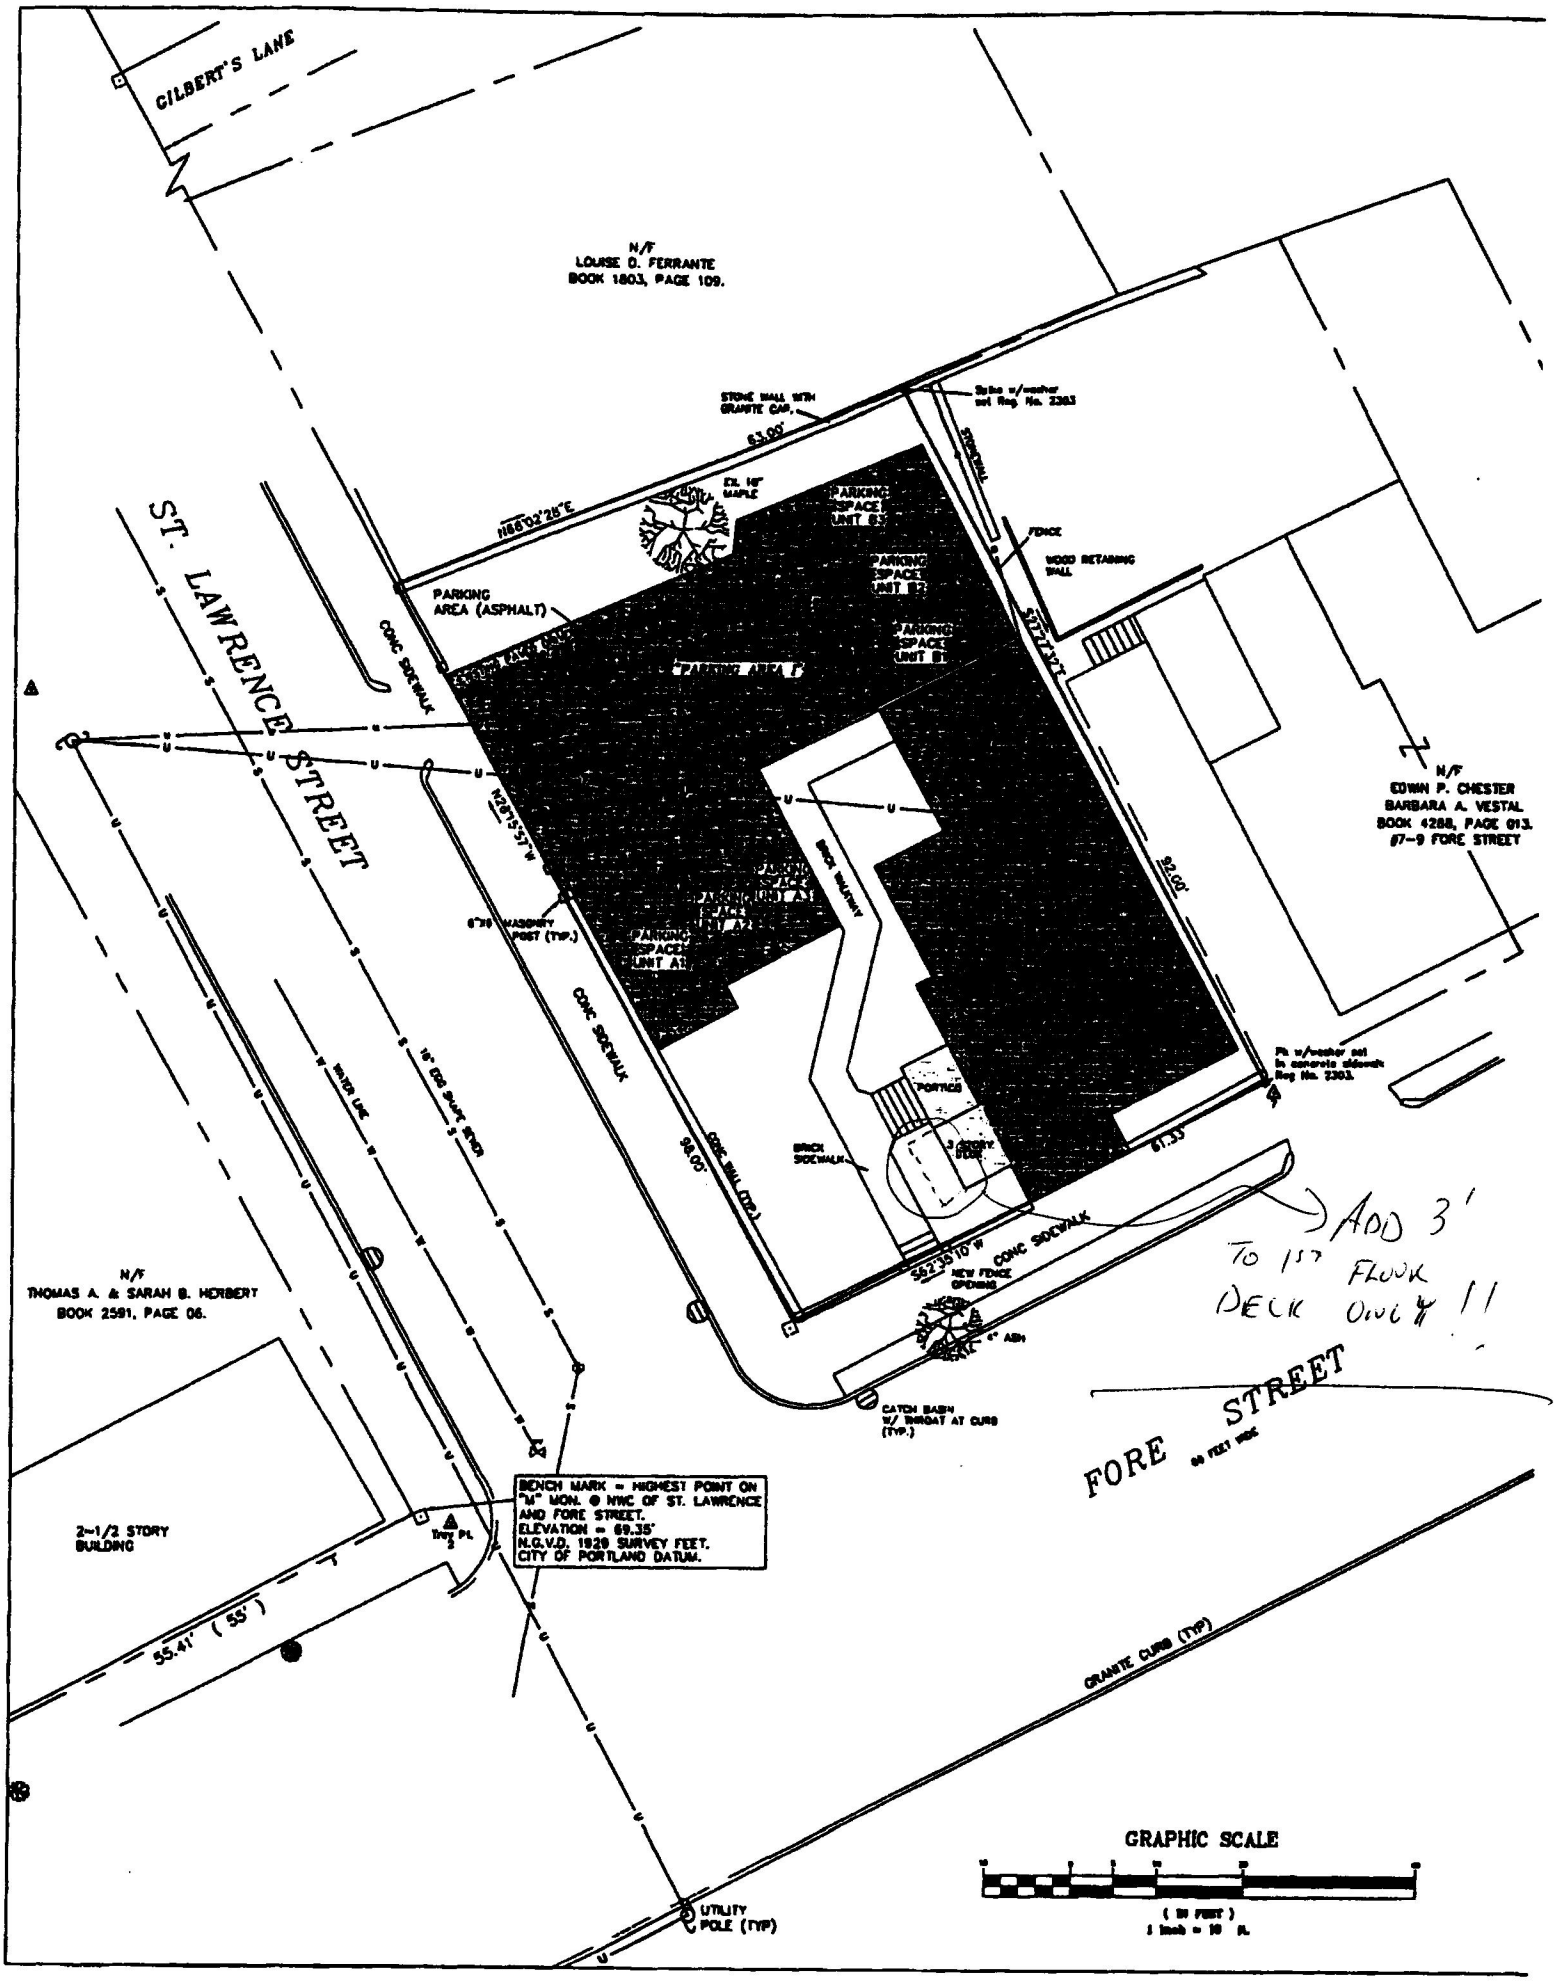
GILBERT'S LANE
N/F
LOUISE D. FERRANTE
BOOK 1803, PAGE 109.
STONE WALL WITH GRANITE CAP.
63.00'
N66°02'25"E
EXT. 16" MAPLE
PARKING SPACE UNIT B3
PARKING SPACE UNIT B2
PARKING SPACE UNIT B1
PARKING AREA B
PARKING AREA (ASPHALT)
CONC SIDEWALK
ST. LAWRENCE STREET
N23°15'57"W
6"x6" MASONRY POST (TYP.)
PARKING SPACE UNIT A1
PARKING SPACE UNIT A2
PARKING SPACE UNIT A3
CONC SIDEWALK
98.05'
CONC WALL (TYP.)
BRICK WALKWAY
PORTICO
3 STORY BRICK
BRICK SIDEWALK
61.33'
92.00'
FENCE
WOOD RETAINING WALL
STONE WALL
N/F
EDWIN P. CHESTER
BARBARA A. VESTAL
BOOK 4288, PAGE 013.
#7-9 FORE STREET
Pk w/washer set in concrete sidewalk Reg No. 2363.
Spike w/washer set Reg No. 2363
S52°39'10"W
CONC SIDEWALK
NEW FENCE OPENING
6" ASH
CATCH BASIN W/ INVERT AT CURB (TYP.)
ADD 3' TO 1ST FLOOR DECK ONLY
FORE STREET
64 FEET WIDE
N/F
THOMAS A. & SARAH B. HERBERT
BOOK 2591, PAGE 06.
WATER LINE
10" EOS SHAPE SEWER
2-1/2 STORY BUILDING
Invert Pt. 2
BENCH MARK = HIGHEST POINT ON "M" MON. @ NWC OF ST. LAWRENCE AND FORE STREET.
ELEVATION = 69.35'
N.G.V.D. 1929 SURVEY FEET.
CITY OF PORTLAND DATUM.
55.41' (55')
GRANITE CURB (TYP)
UTILITY POLE (TYP)
GRAPHIC SCALE
(IN FEET)
1 inch = 10 ft.