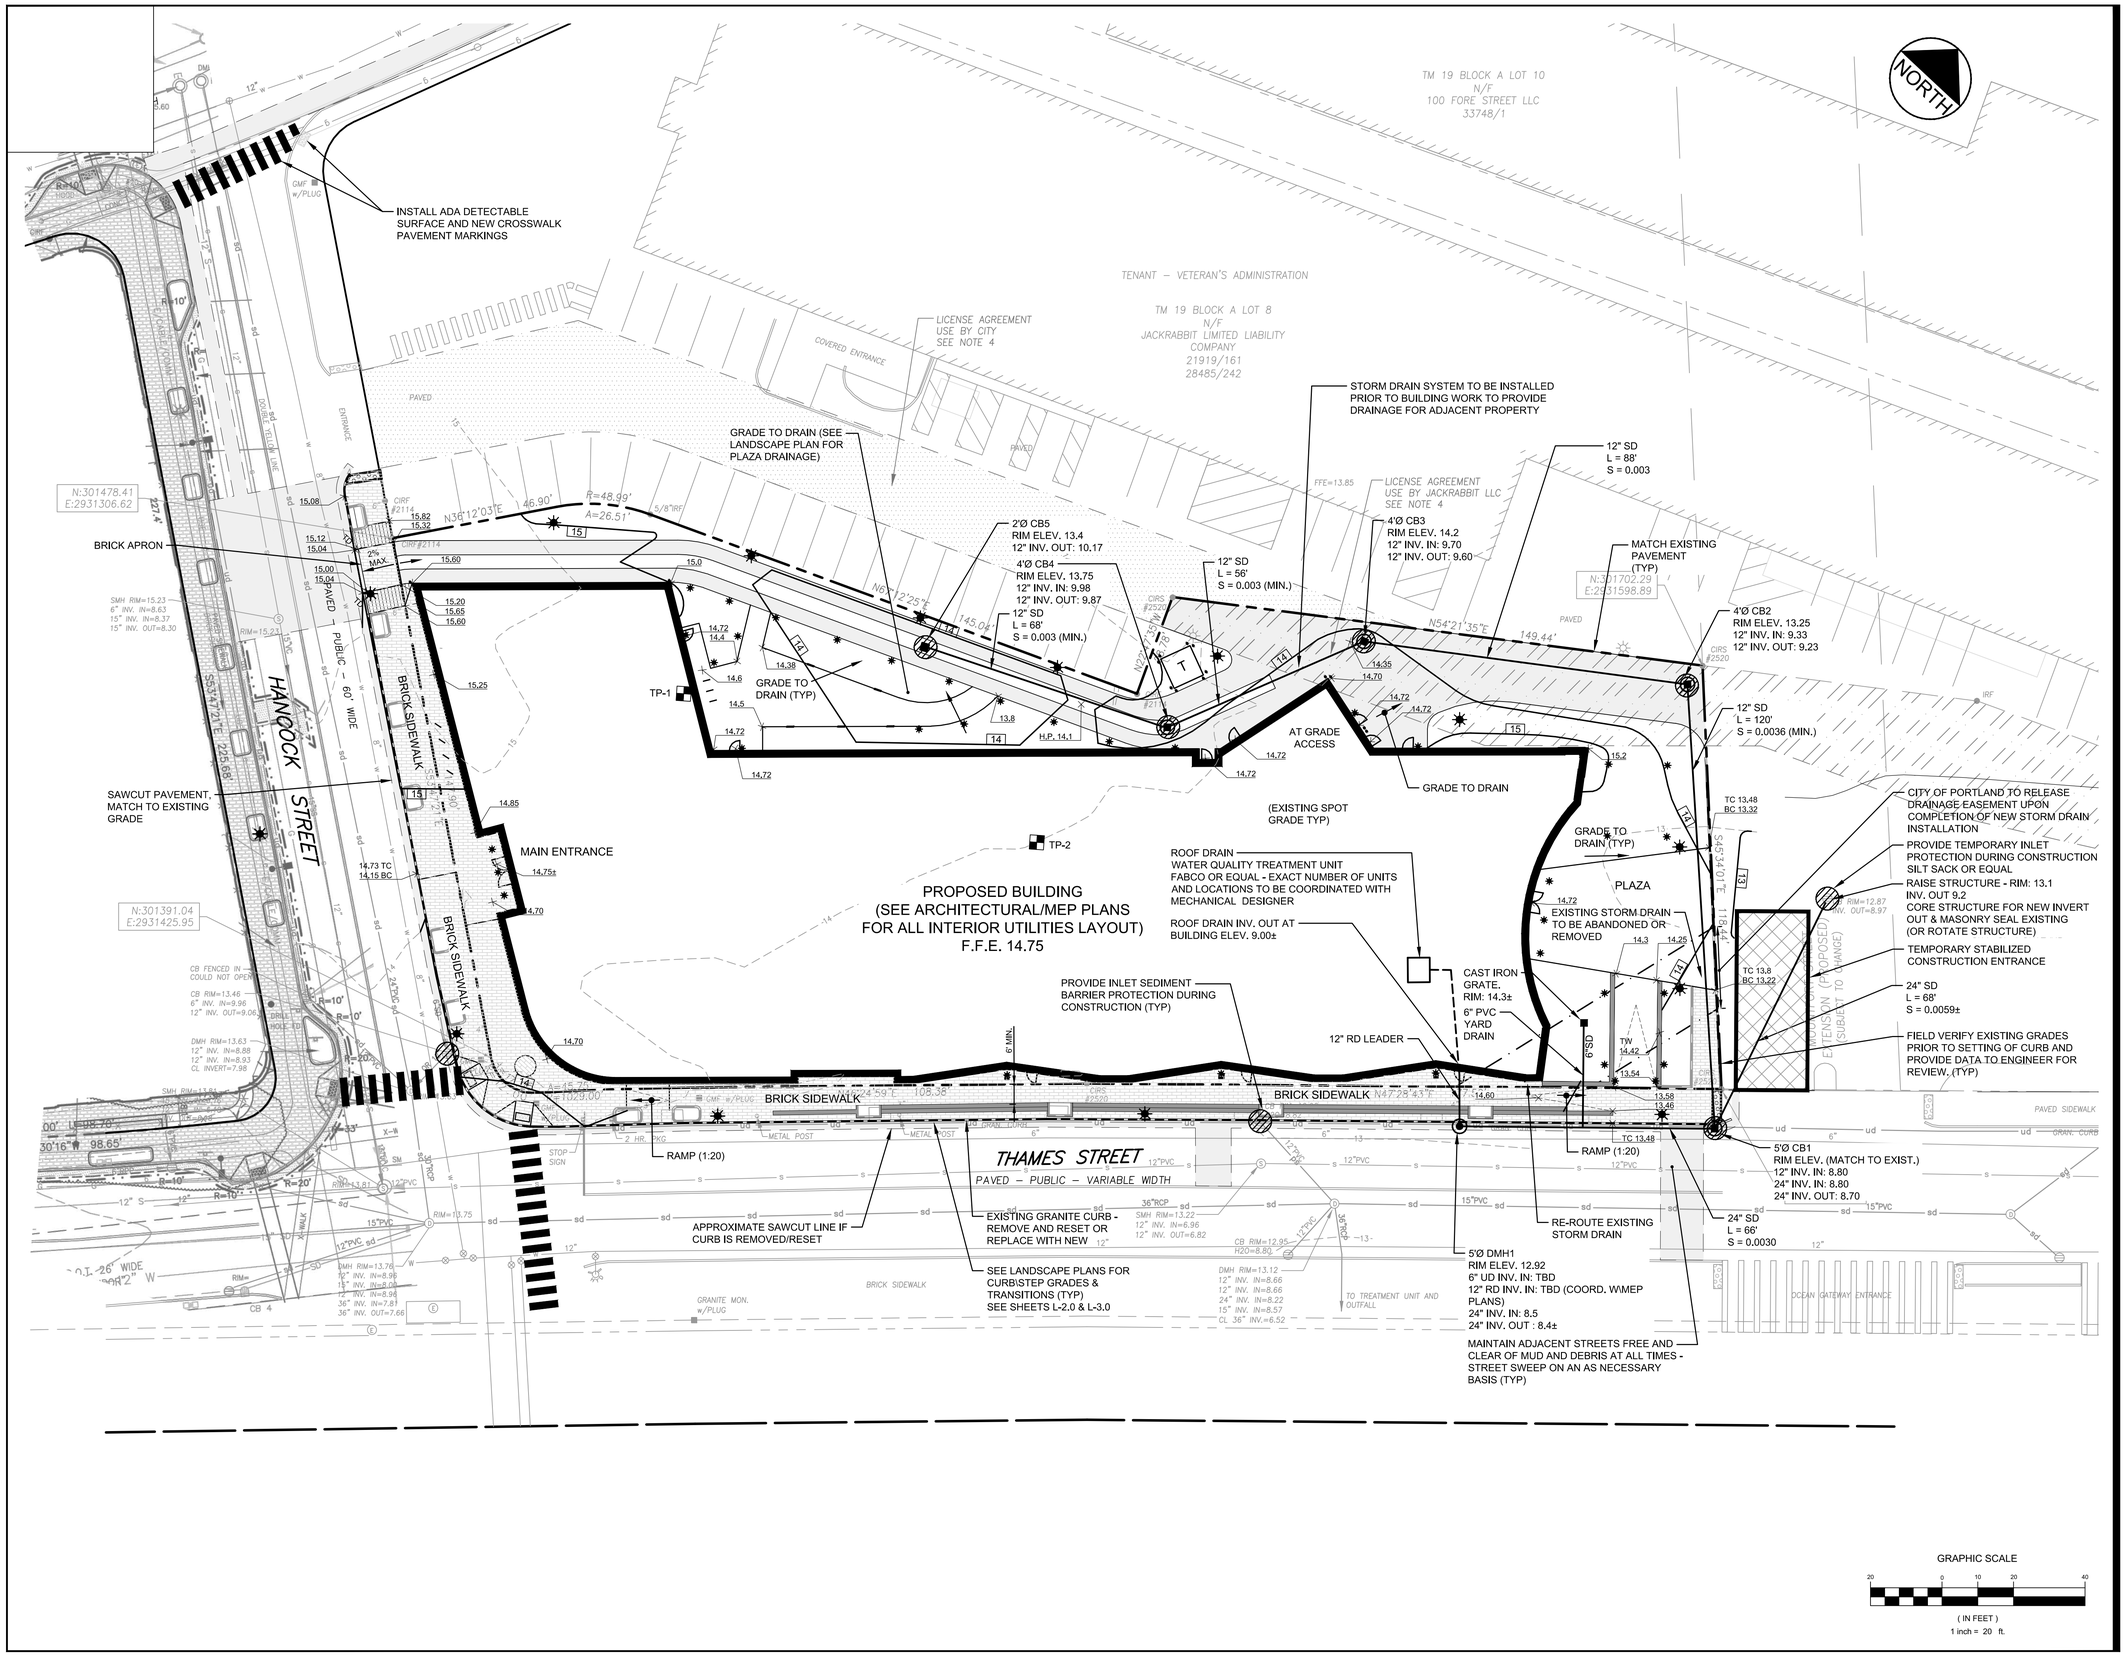

Stantec

Stantec
482 Payne Road Scarborough Court
Scarborough, Maine 04074-8929
Tel. 207.883.3355
www.stantec.com

Copyright Reserved

The Contractor shall verify and be responsible for all dimensions. DO NOT scale the drawing - any errors or omissions shall be reported to Stantec without delay.
The Copyrights to all designs and drawings are the property of Stantec. Reproduction or use for any purpose other than that authorized by Stantec is forbidden.

Consultants

ARCHITECT
ARCHETYPE

LANDSCAPE ARCHITECT
MOHR & SEREDIN

SURVEYOR
OWEN HASKELL

CONTRACTOR
CIANBRO

Notes

Revision	By	Appd.	YY.MM.DD
4 REVISED ISSUED FOR CONSTRUCTION FINAL PLANS PER CITY COMMENTS	SRB	SRB	17.10.24
3 ISSUED FOR CONSTRUCTION FINAL PLANS	SRB	SRB	17.10.20
2 RESUBMITTED PER CONDITIONS OF APPROVAL	SRB	SRB	17.08.24
1 RESUBMITTED CICP FINAL SITE PLAN REVIEW PRIOR TO OCT. 4, 2017 PUBLIC HEARING	SRB	SRB	17.09.11
0 REVISED BUILDING FOOTPRINT AND GRADING - RESUBMITTED TO CITY	SRB	SRB	17.09.08
FINAL SITE PLAN REVIEW	SRB	SRB	17.07.12

File Name: 195350450_grading	DWN.	DBS	SRB	17.07.12
P.E. STEPHEN R. BUSHEY	DWN.	CHKD.	DSGN.	DATE

Permit-Seal

STATE OF MAINE
STEPHEN R. BUSHEY
No. 7428
LICENSED
PROFESSIONAL ENGINEER

Client/Project
0 HANCOCK STREET LLC

THAMES STREET SITE
PORTLAND, MAINE

Title
GRADING, DRAINAGE AND EROSION CONTROL PLAN

Project No. 195350450
Scale 1" = 20'

Sheet
C-4.0

V:\1953\active\195350450\civil\cadd\permit\dwg\195350450_grading.dwg pfiletiaz 10/24/2017 2:30 PM