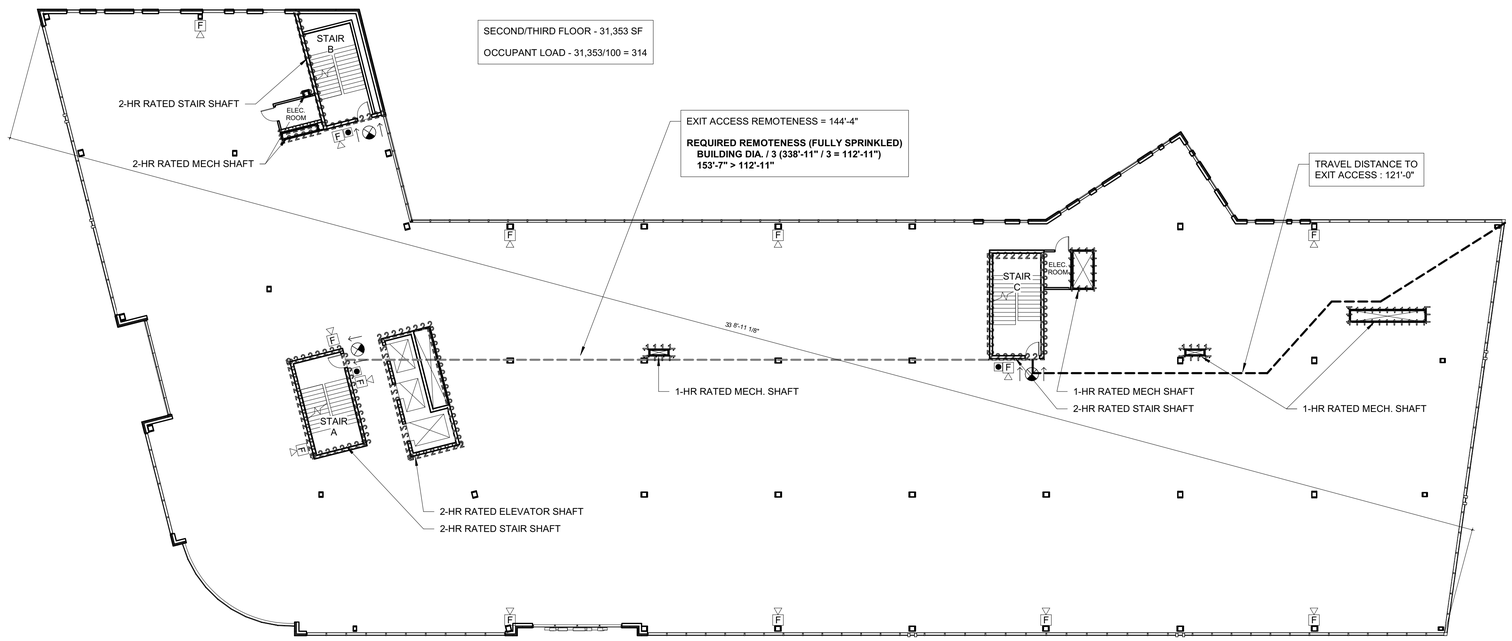

2 | 2ND AND 3RD FLOOR
1/16" = 1'-0"

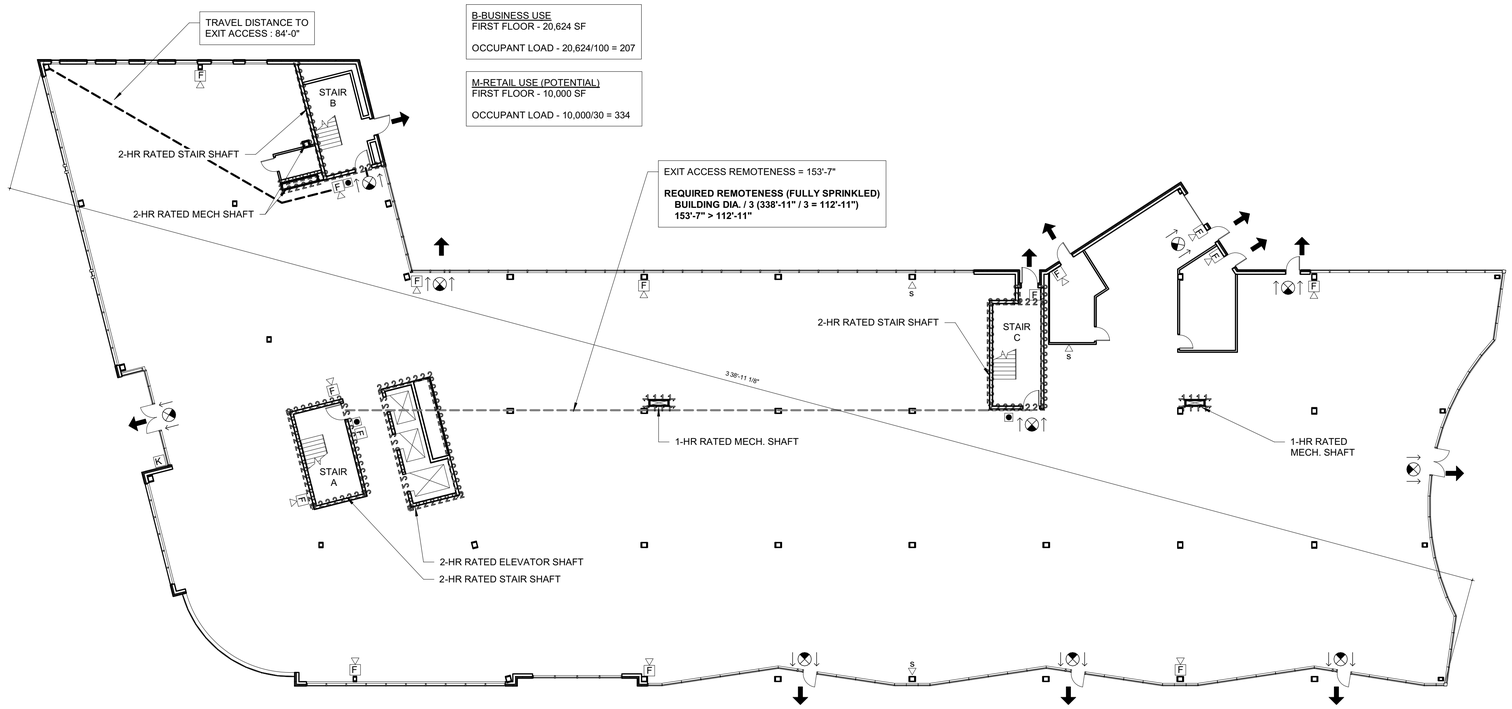

1 | 1ST FLOOR - LIFE SAFETY PLAN
1/16" = 1'-0"

FIRE EXTINGUISHER	
1 HOUR PARTITION/SHAFT	
2 HOUR PARTITION/SHAFT	
SMOKE DETECTOR	SD
MAXIMUM TRAVEL DISTANCE TO AN EXIT	
COMMON PATH OF TRAVEL LENGTH	
EXIT ENTRANCE	
EXIT ENTRANCE	
EMERGENCY LIGHTING	
ALARM AND STROBE	F
PULL STATION	F
STROBE	S

LIFE SAFETY LEGEND
1/8" = 1'-0"

REGISTERED ARCHITECT WILLIAM KENNETH HOWARD No. 1080 STATE OF MAINE

Reviewed for Code Compliance Inspections Division Approved as Noted
Date: 10/27/17

Prepared For: 0 Hancock Street LLC

Consultant:

Architect: ARCHETYPE architects
48 Union Wharf Portland, Maine 04101
(207) 772-6022 ARCHETYPE@ARCHETYPEPA.COM

Project: 0 Hancock Street
1 Hancock Street
Portland, Maine

Revisions: Issued For Permit - 10/23/2017

Scale: As indicated

Date: August 2017

Life Safety Plan

LS1.1