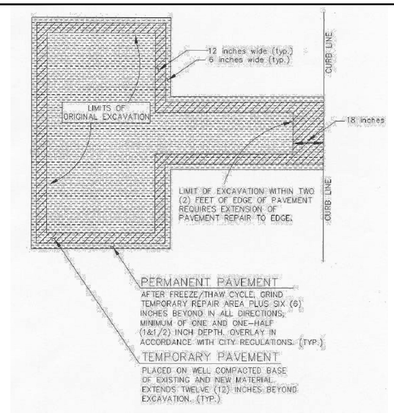

(A) PLAN VIEW OF MINOR EXCAVATION PAVEMENT REPAIR

A

AS OBTAINED FROM THE CITY OF PORTLAND "RULES AND REGULATIONS FOR EXCAVATION ACTIVITIES IN THE PUBLIC RIGHT OF WAY"

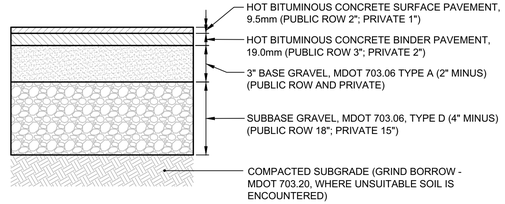

NOTES:

1. APPLY TACK COAT BETWEEN BINDER AND SURFACE COURSES.
2. ALL MATERIALS SHALL CONFORM TO MDOT SPECIFICATIONS, LATEST REVISION AND/OR CITY OF PORTLAND TECHNICAL STANDARD, WHICHEVER IS MORE STRINGENT. COMPACTION OF ALL MATERIALS TO BE IN ACCORDANCE WITH THE SPECIFICATIONS AND THE GEOTECHNICAL REPORT.

(D) BITUMINOUS CONCRETE PAVEMENT SECTION

N.T.S.

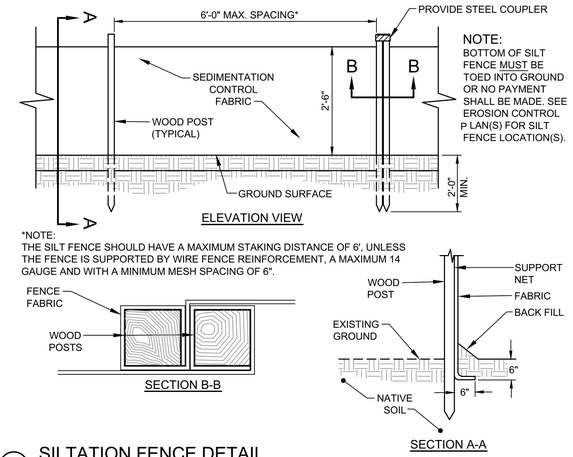

(G) SILTATION FENCE DETAIL

N.T.S.

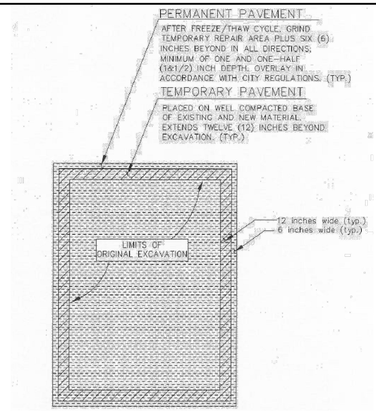

(B) PLAN VIEW OF MINOR EXCAVATION PAVEMENT REPAIR

B

AS OBTAINED FROM THE CITY OF PORTLAND "RULES AND REGULATIONS FOR EXCAVATION ACTIVITIES IN THE PUBLIC RIGHT OF WAY"

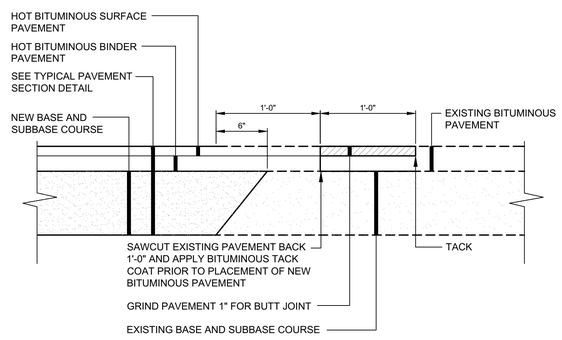

(E) PAVEMENT SAWCUT DETAIL

N.T.S.

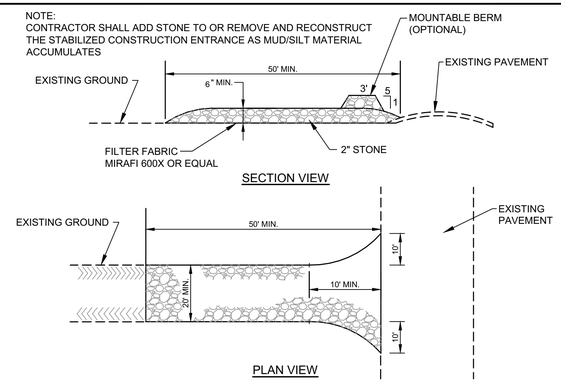

(H) STABILIZED CONSTRUCTION ENTRANCE DETAIL

N.T.S.

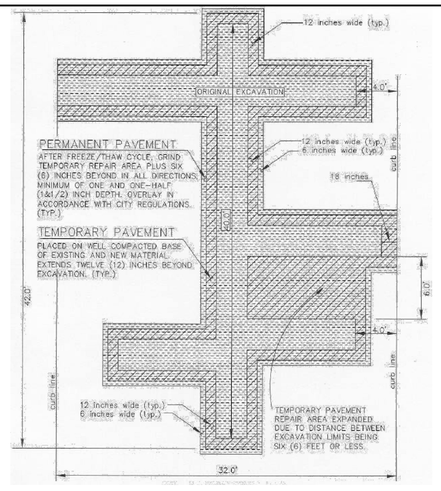

(C) PLAN VIEW OF MAJOR EXCAVATION PAVEMENT REPAIR

C

AS OBTAINED FROM THE CITY OF PORTLAND "RULES AND REGULATIONS FOR EXCAVATION ACTIVITIES IN THE PUBLIC RIGHT OF WAY"

NOTE: THE SILT SACK ® WILL BE MANUFACTURED FROM A WOVEN POLYPROPYLENE FABRIC THAT MEETS OR EXCEEDS THE FOLLOWING SPECIFICATIONS:

HIGH-FLOW SILT SACK ® (FOR USE IN LOW POINTS/SAGS)

(FOR AREAS OF MODERATE TO HEAVY PRECIPITATION AND RUN-OFF)

PROPERTIES	TEST METHOD	UNITS
GRAB TENSILE STRENGTH	ASTM D-4632	265 LBS
GRAB TENSILE ELONGATION	ASTM D-4632	20 %
PUNCTURE	ASTM D-4833	135 LBS
MULLEN BURST	ASTM D-3786	420 PSI
TRAPEZOID TEAR	ASTM D-4533	45 LBS
UV RESISTANCE	ASTM D-4355	90 %
APPARENT OPENING SIZE	ASTM D-4751	20 US SIEVE
FLOW RATE	ASTM D-4491	200 GAL/MIN/SQ FT
PERMITTIVITY	ASTM D-4491	1.5 SEC -1

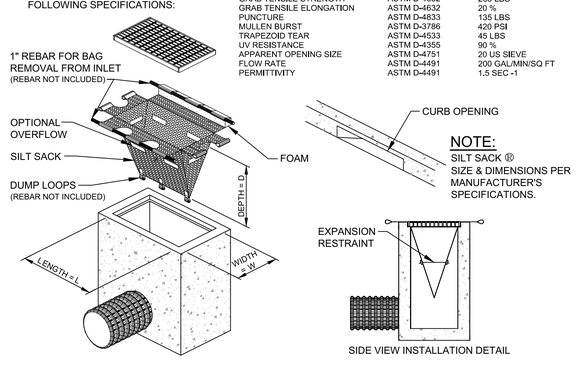

(F) SILT SACK ® DETAIL & SPECIFICATIONS

N.T.S.

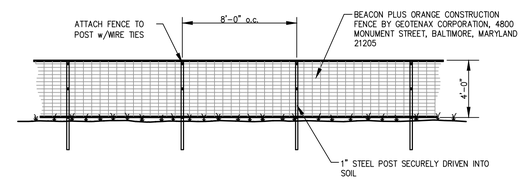

(I) ORANGE CONSTRUCTION FENCE DETAIL

N.T.S.

Stantec

Stantec
482 Payne Road Scarborough Court
Scarborough, Maine 04074-8929
Tel. 207.883.3355
www.stantec.com

Copyright Reserved

The Contractor shall verify and be responsible for all dimensions. DO NOT scale the drawing - any errors or omissions shall be reported to Stantec without delay.
The Copyrights to all designs and drawings are the property of Stantec. Reproduction or use for any purpose other than that authorized by Stantec is forbidden.

Consultants

ARCHITECT
ARCHETYPE

LANDSCAPE ARCHITECT
MOHR & SEREDIN

SURVEYOR
OWEN HASKELL

CONTRACTOR
CIANBRO

Notes

Revision	By	Appd.	YY.MM.DD
4 ISSUED FOR CONSTRUCTION/FINAL PLANS	SRB	SRB	17.10.20
3 REVISED PER CONDITIONS OF APPROVAL/RELEASED FOR BIDDING	SRB	SRB	17.10.10
2 RESUBMITTED FOR FINAL SITE PLAN REVIEW PRIOR TO OCT. 4, 2017 PUBLIC HEARING	SRB	SRB	17.09.24
1 FINAL SITE PLAN REVIEW	SRB	SRB	17.08.08

File Name: 195350450_det	LA	DBS	SRB	17.07.12
P.E. STEPHEN R. BUSHEY	DWN.	CHKD.	DSGN.	DATE

Permit-Seal

STATE OF MAINE
STEPHEN R. BUSHEY
No. 7429
LICENSED
PROFESSIONAL ENGINEER
10/20/17

Client/Project
0 HANCOCK STREET LLC

THAMES STREET SITE
PORTLAND, MAINE

Title
PAVEMENT, EROSION AND MISCELLANEOUS DETAILS

Project No. 195350450
Scale N.T.S.

Sheet
C-6.2

V:\1953\active\195350450\civil\cadd\permit\dwg\195350450_det.dwg pfiletsz 10/20/2017 3:07 PM

Reviewed for Code Compliance Inspection Division Approved: 10/27/17