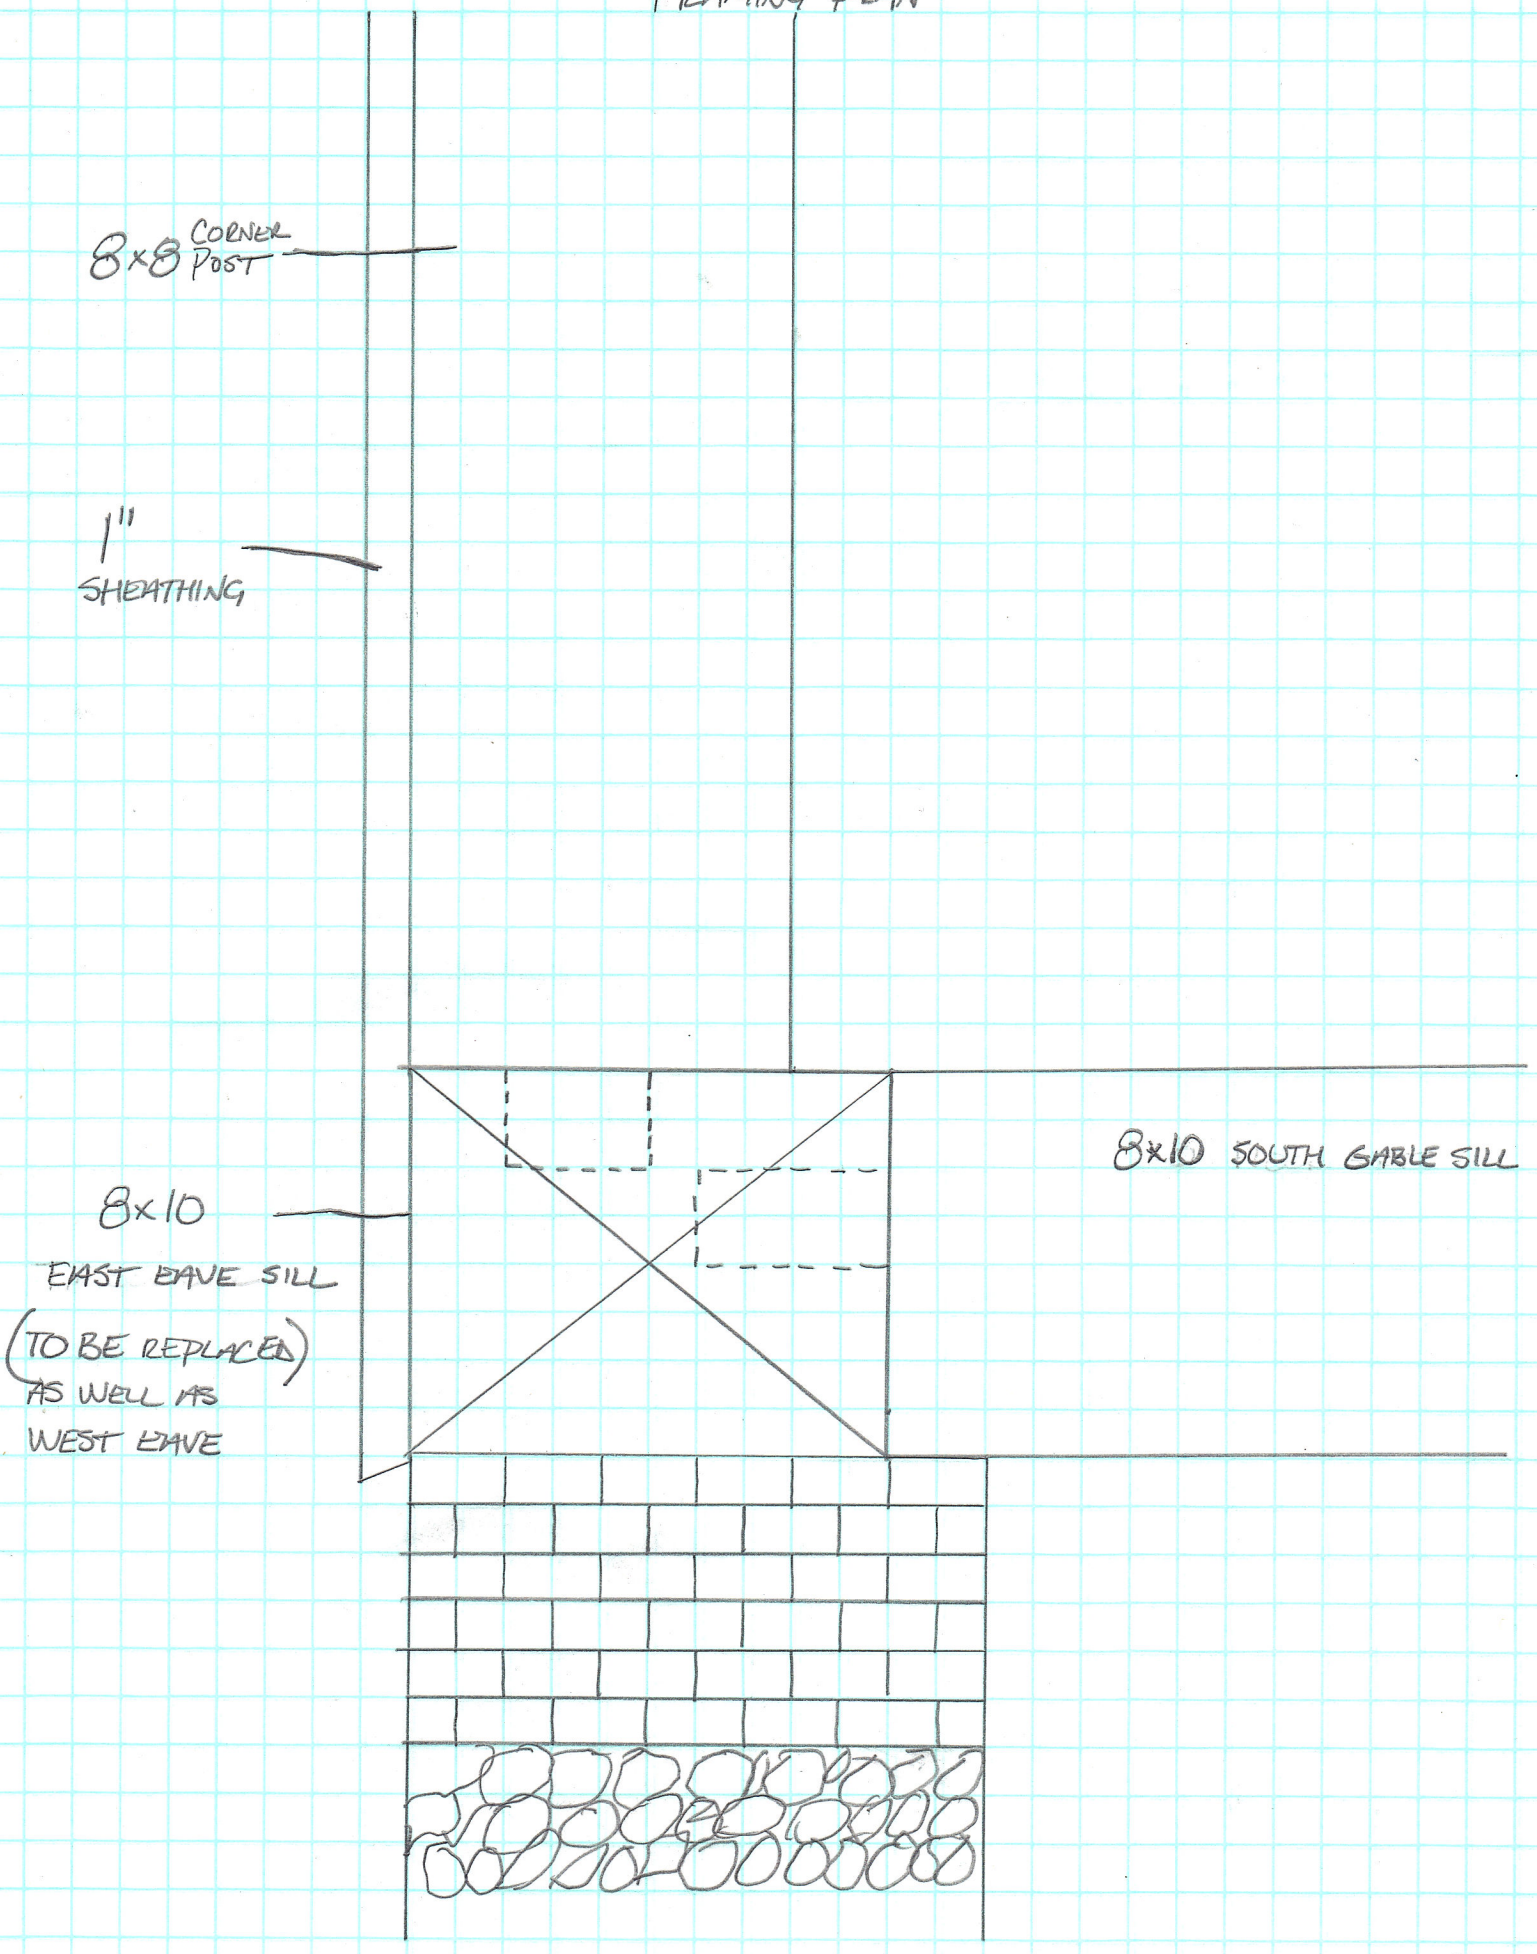ABYSSINIAN MEETING HOUSE
FRAMING PLAN