Retail Parking and Newbury St.

Hancock St.

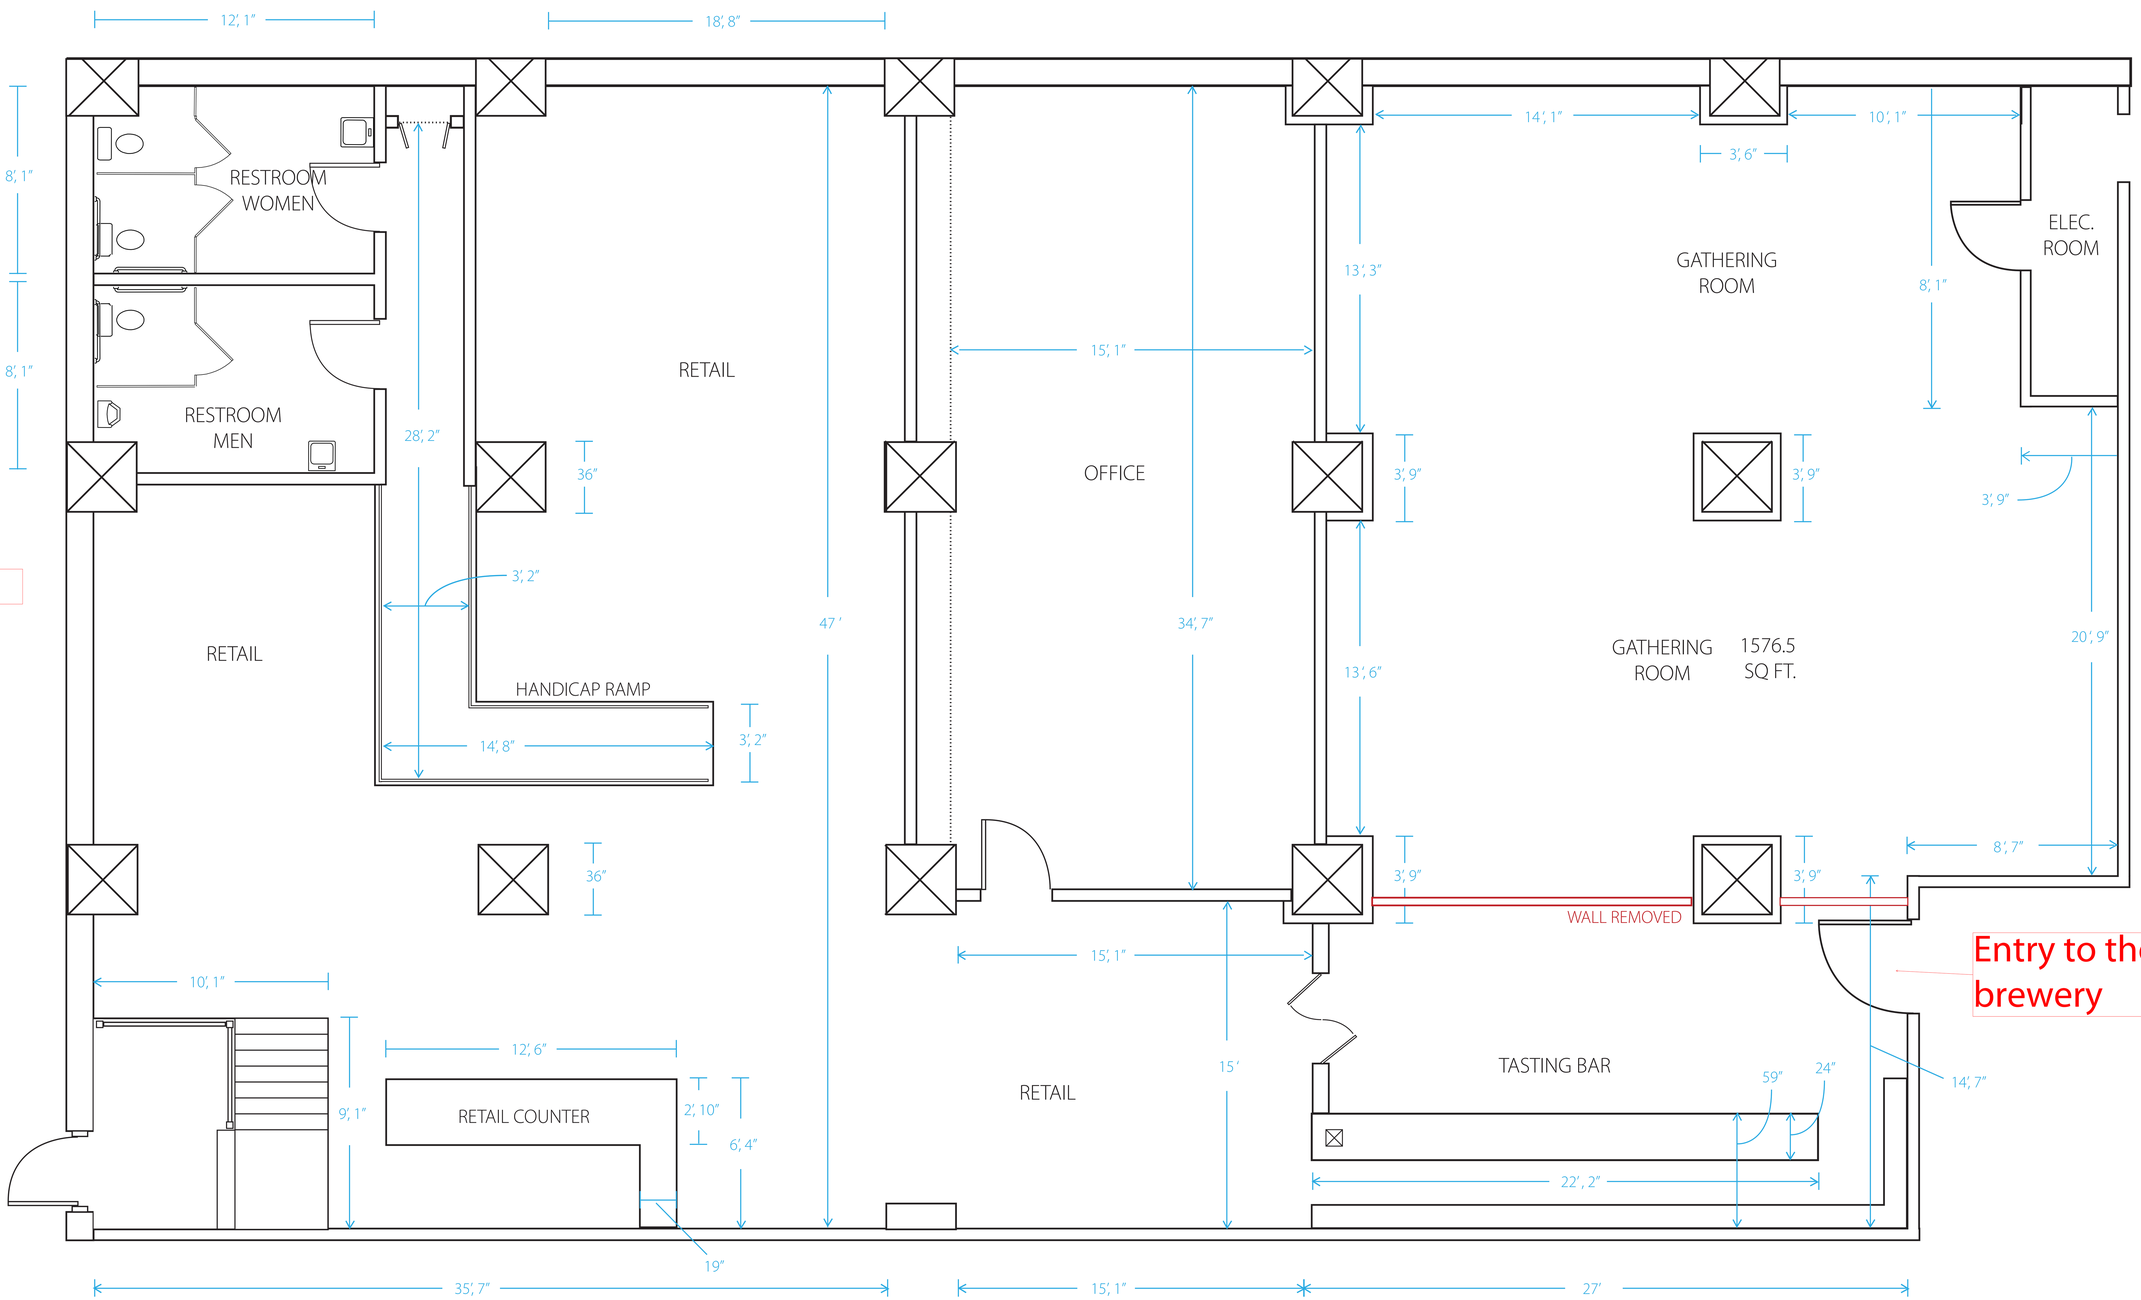

SHIPYARD GIFT STORE AND TASTING ROOM

STRUCTURAL COLUMN