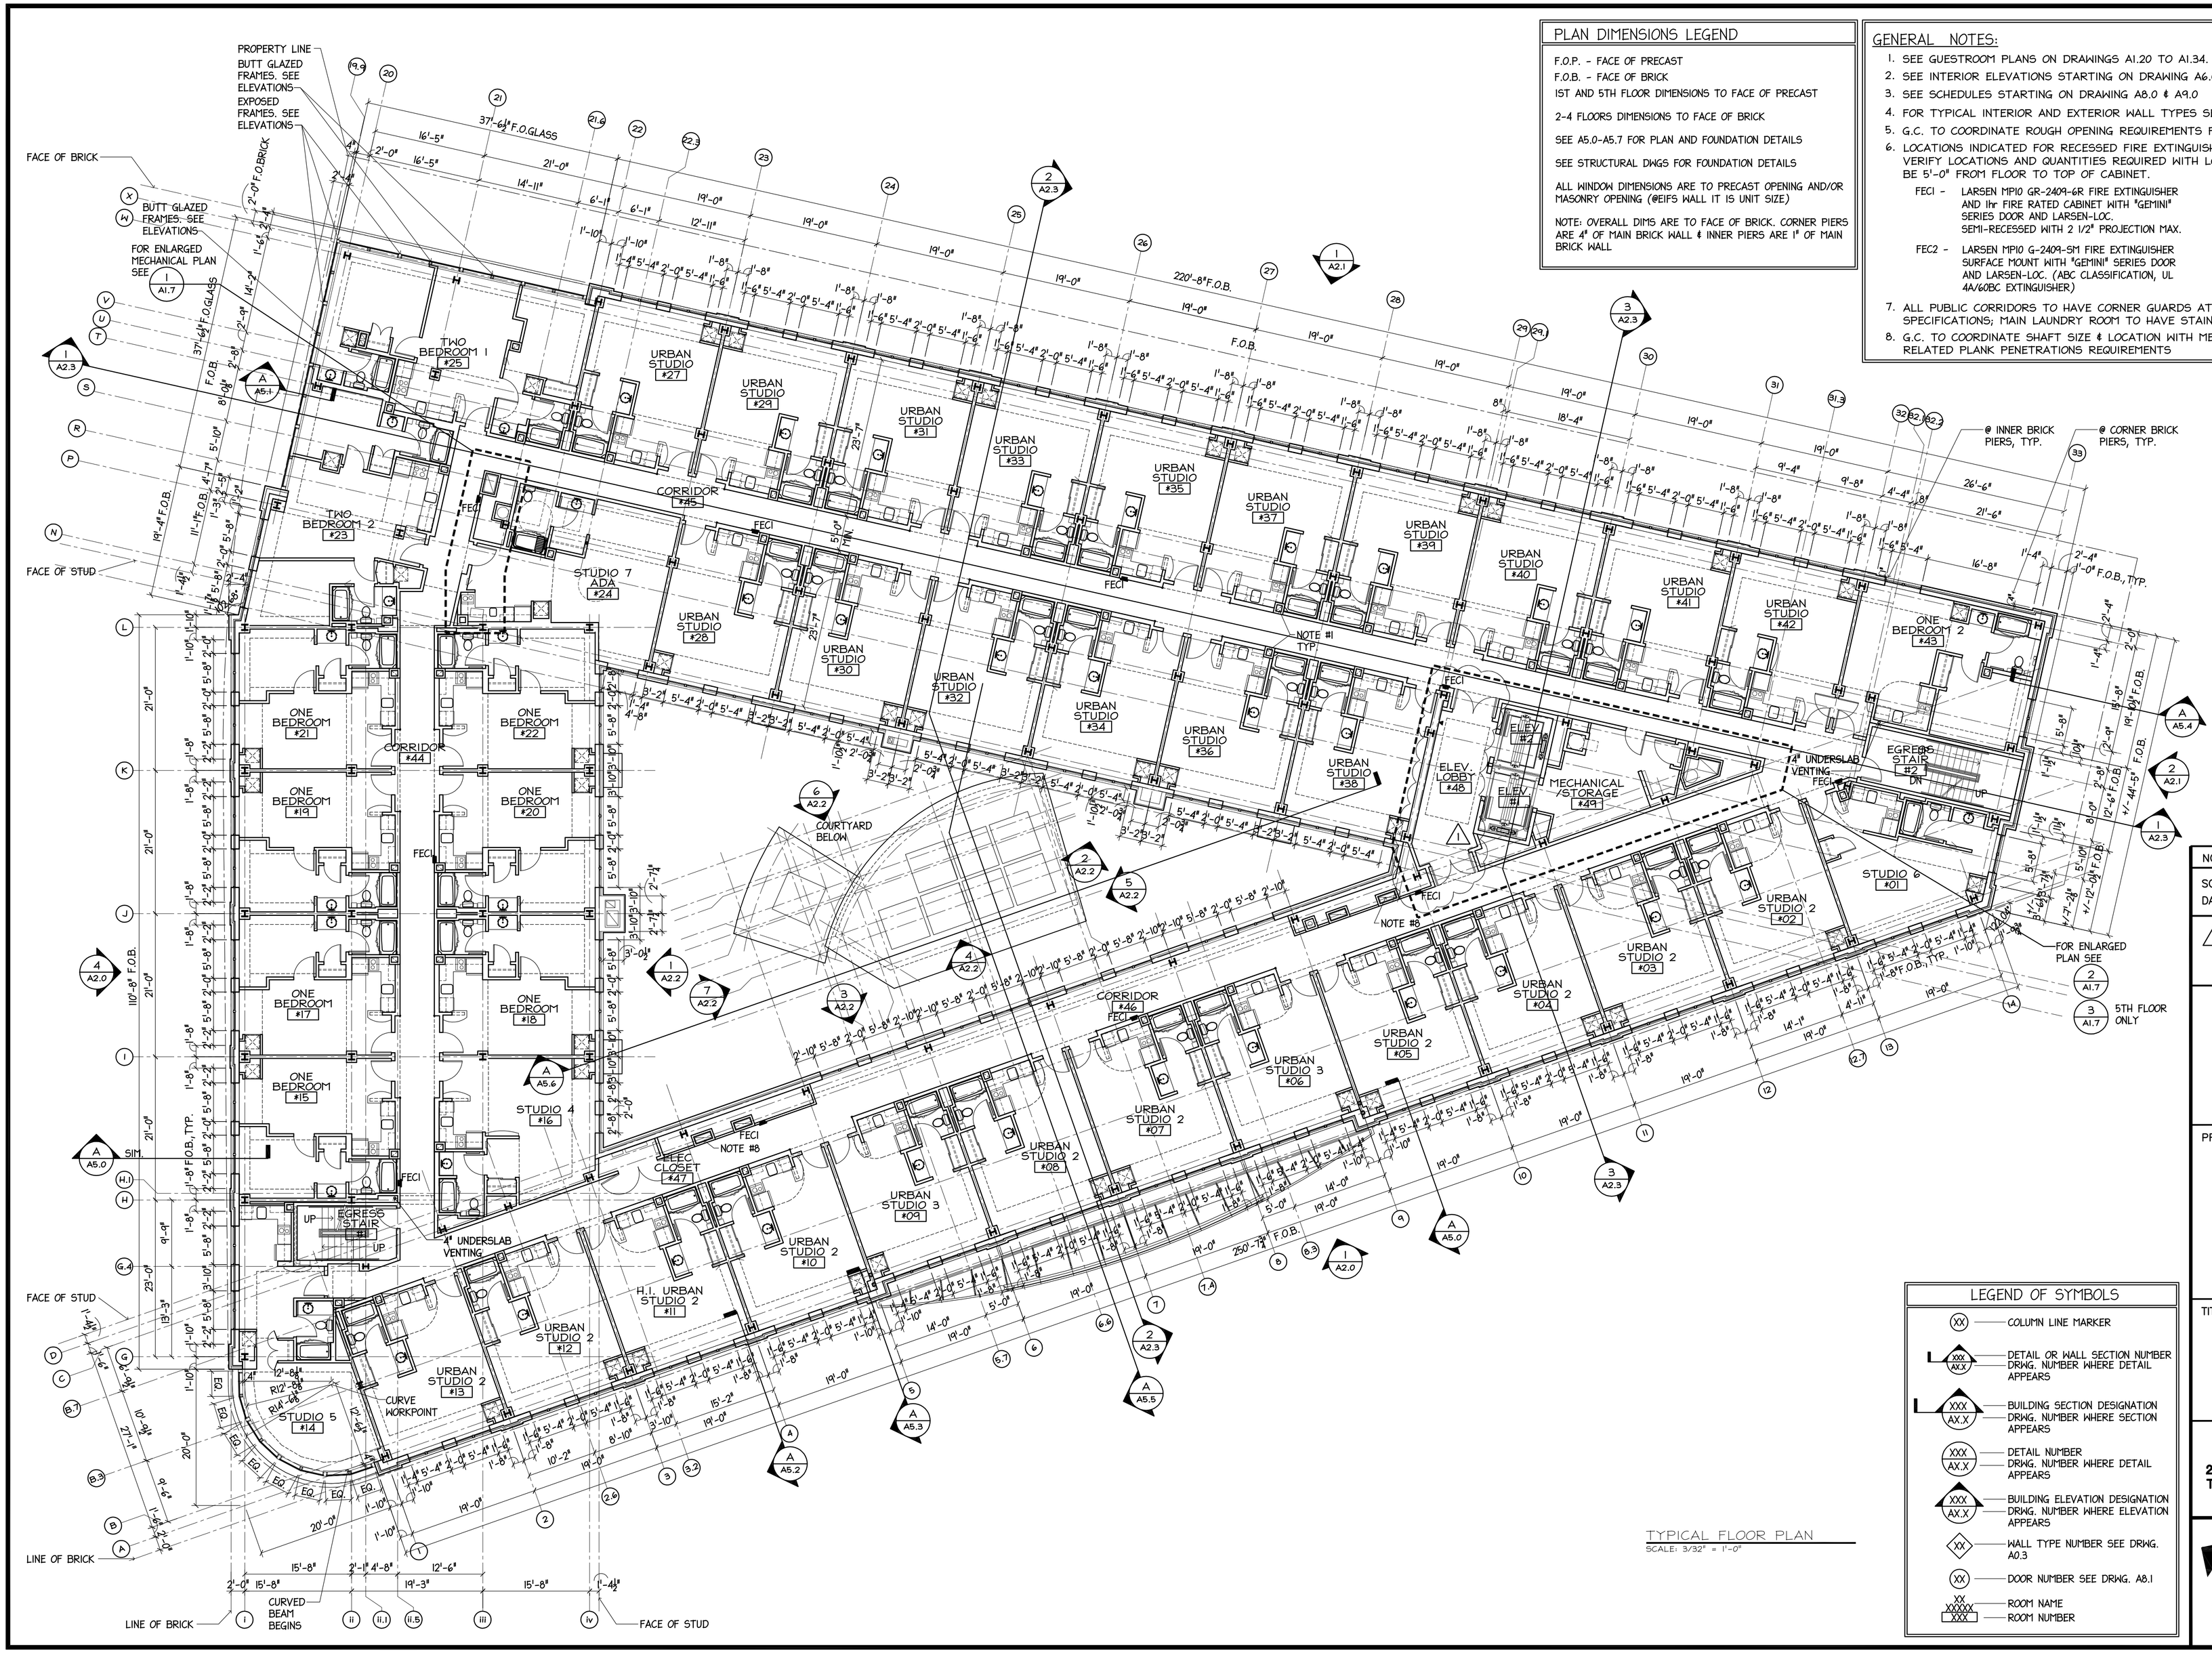

PLAN DIMENSIONS LEGEND

F.O.P. - FACE OF PRECAST
F.O.B. - FACE OF BRICK
1ST AND 5TH FLOOR DIMENSIONS TO FACE OF PRECAST
2-4 FLOORS DIMENSIONS TO FACE OF BRICK
SEE A5.0-A5.7 FOR PLAN AND FOUNDATION DETAILS
SEE STRUCTURAL DWGS FOR FOUNDATION DETAILS
ALL WINDOW DIMENSIONS ARE TO PRECAST OPENING AND/OR MASONRY OPENING (@EIFS WALL IT IS UNIT SIZE)
NOTE: OVERALL DIMS ARE TO FACE OF BRICK. CORNER PIERS ARE 4" OF MAIN BRICK WALL & INNER PIERS ARE 1" OF MAIN BRICK WALL

GENERAL NOTES:

1. SEE GUESTROOM PLANS ON DRAWINGS A1.20 TO A1.34.
2. SEE INTERIOR ELEVATIONS STARTING ON DRAWING A6.0.
3. SEE SCHEDULES STARTING ON DRAWING A8.0 & A9.0
4. FOR TYPICAL INTERIOR AND EXTERIOR WALL TYPES SEE A0.6
5. G.C. TO COORDINATE ROUGH OPENING REQUIREMENTS FOR ALL SHAFT ENCLOSURES FOR FRAMING.
6. LOCATIONS INDICATED FOR RECESSED FIRE EXTINGUISHER CABINETS (F.E.) ARE APPROXIMATE; VERIFY LOCATIONS AND QUANTITIES REQUIRED WITH LOCAL JURISDICTION. HEIGHT OF F.E. TO BE 5'-0" FROM FLOOR TO TOP OF CABINET.
   - FEC1 - LARSEN MP10 GR-2409-6R FIRE EXTINGUISHER AND 1hr FIRE RATED CABINET WITH "GEMINI" SERIES DOOR AND LARSEN-LOC. SEMI-RECESSED WITH 2 1/2" PROJECTION MAX.
   - FEC2 - LARSEN MP10 G-2409-SM FIRE EXTINGUISHER SURFACE MOUNT WITH "GEMINI" SERIES DOOR AND LARSEN-LOC. (ABC CLASSIFICATION, UL 4A/60BC EXTINGUISHER)
7. ALL PUBLIC CORRIDORS TO HAVE CORNER GUARDS AT PROTRUDING CORNERS PER SPECIFICATIONS; MAIN LAUNDRY ROOM TO HAVE STAINLESS STEEL CORNER GUARDS.
8. G.C. TO COORDINATE SHAFT SIZE & LOCATION WITH MECHANICAL DRAWINGS AND ALL RELATED PLANK PENETRATIONS REQUIREMENTS

TYPICAL FLOOR PLAN
SCALE: 3/32" = 1'-0"

LEGEND OF SYMBOLS

- XX — COLUMN LINE MARKER
- XXX / AX.X — DETAIL OR WALL SECTION NUMBER; DRWG. NUMBER WHERE DETAIL APPEARS
- XXX / AX.X — BUILDING SECTION DESIGNATION; DRWG. NUMBER WHERE SECTION APPEARS
- XXX / AX.X — DETAIL NUMBER; DRWG. NUMBER WHERE DETAIL APPEARS
- XXX / AX.X — BUILDING ELEVATION DESIGNATION; DRWG. NUMBER WHERE ELEVATION APPEARS
- XX — WALL TYPE NUMBER SEE DRWG. A0.3
- XX — DOOR NUMBER SEE DRWG. A8.1
- XX / XXXX / XXX — ROOM NAME / ROOM NUMBER

ISSUED FOR CONSTRUCTION - 11/05/07

NO.	REVISION	DATE

SCALE: As Noted — DRAWN BY: AVS
DATE: — CHECKED BY: JR

1 PERMIT REVIEW CORRECTIONS 1-16-08

PROJECT

RESIDENCE INN BY MARRIOTT

PORTLAND, ME

JOB# 802

TITLE

TYPICAL FLOOR PLAN

GROUP ONE
21 W. THIRD STREET, BOSTON, MA 02127
TEL. (617)268-7000 FAX: (617)268-0209

DRAWING NO.

A1.2