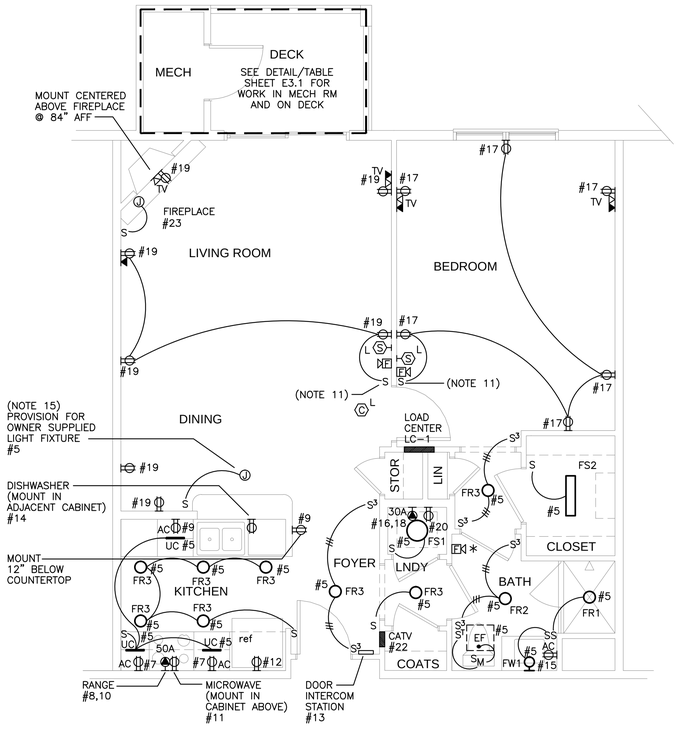

UNIT TYPE K

1/4" = 1'-0"

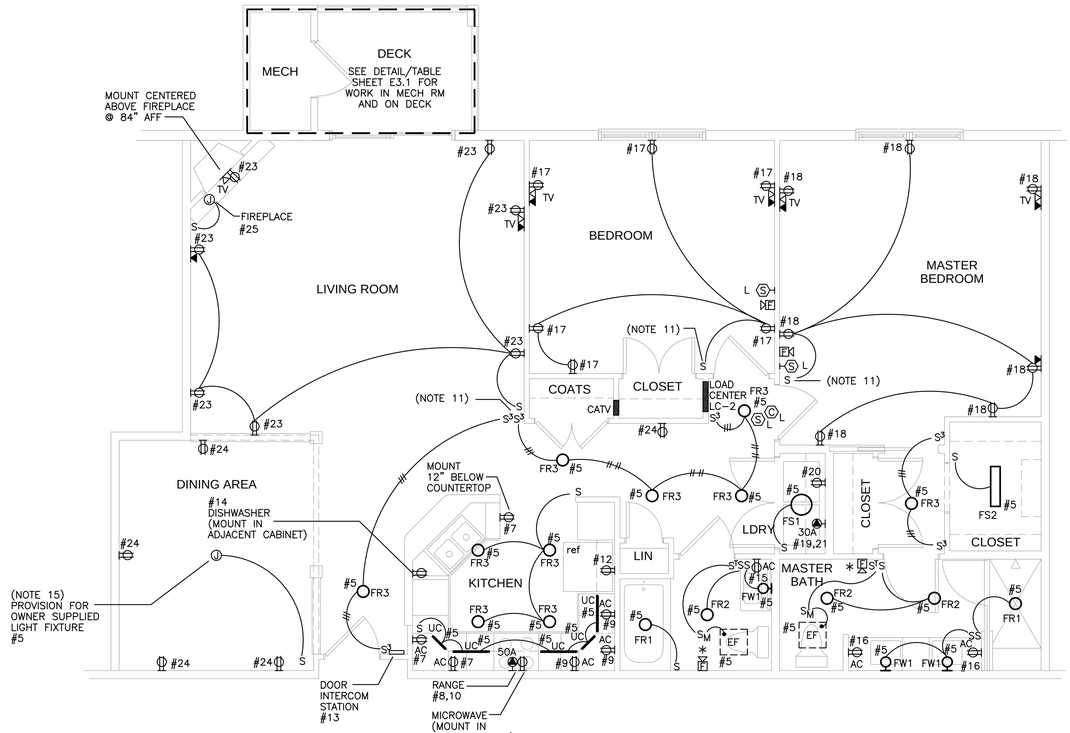

UNIT TYPE L

1/4" = 1'-0"

SEE SHEET E3.1 FOR UNIT PLAN NOTES.

STATE OF MAINE
LAWRENCE E. BARTLETT
No. 7928
LICENSED
PROFESSIONAL ENGINEER

Lawrence E. Bartlett

Corey Electric
609 Main Street #3
Westbrook, ME 04092

Bartlett Design
LIGHTING & ELECTRICAL ENGINEERING
942 WASHINGTON STREET, BATH, ME 04530
TEL (207) 443-5447 FAX (207) 443-5560

THE VILLAGE AT OCEANGATE, LLC
c/o Altas Investments Group
35 Fay Street Suite 5-2
Boston, MA 02118

THE BAY HOUSE
Middle Street
Portland, Maine

UNITS K & L
Unit Plans
Scale: 1/4" = 1'-0"
Commission No: 11-013
Date: February 25, 2013

REVISIONS:

DRG. NO.
E3.5