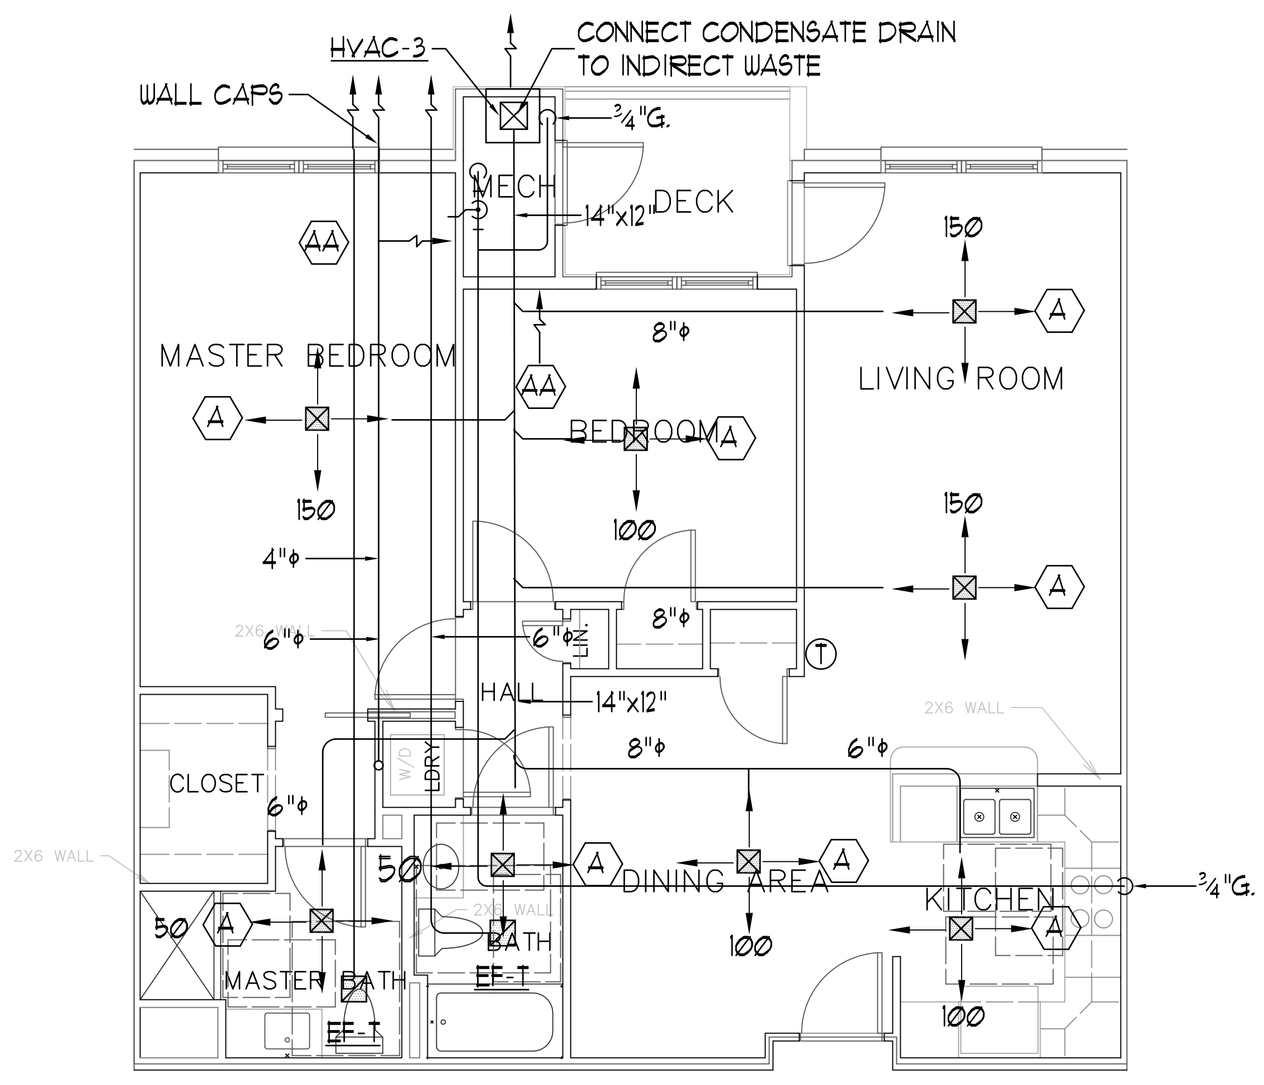

UNIT TYPE A

SCALE: 1/4" = 1' 0"

General Notes

1. Unit Type A1 is similar to Unit Type A. See Unit Type A layout for additional information.
2. All ceiling diffusers shall have ceiling fire dampers (CFD) with volume control.

UNIT TYPE A1

SCALE: 1/4" = 1' 0"

Atlantic Comfort Systems, Inc.
Mechanical Contractor • 207-884-6380
392 Hill Street Biddeford, ME 04005
www.atlanticcomfort.com

STATE OF MAINE
STEPHEN P. DOEL
No. 3807
LICENSED
PROFESSIONAL ENGINEER

Revisions
11/20/2012–UNDERSLAB PIPING FOR CONSTRUCTION.
12/14/2012– FOR PERMIT.

Bay House

Portland, ME

BENNETT ENGINEERING
MECHANICAL • ELECTRICAL
(207) 865-9475

Job No.: 3346
Date: 12/14/12
Scale: 1/8" = 1'-0" or A.N.
Drawn by: SP Doel
Checked by: SP Doel

Drawing Title:
Unit Plans

M.13