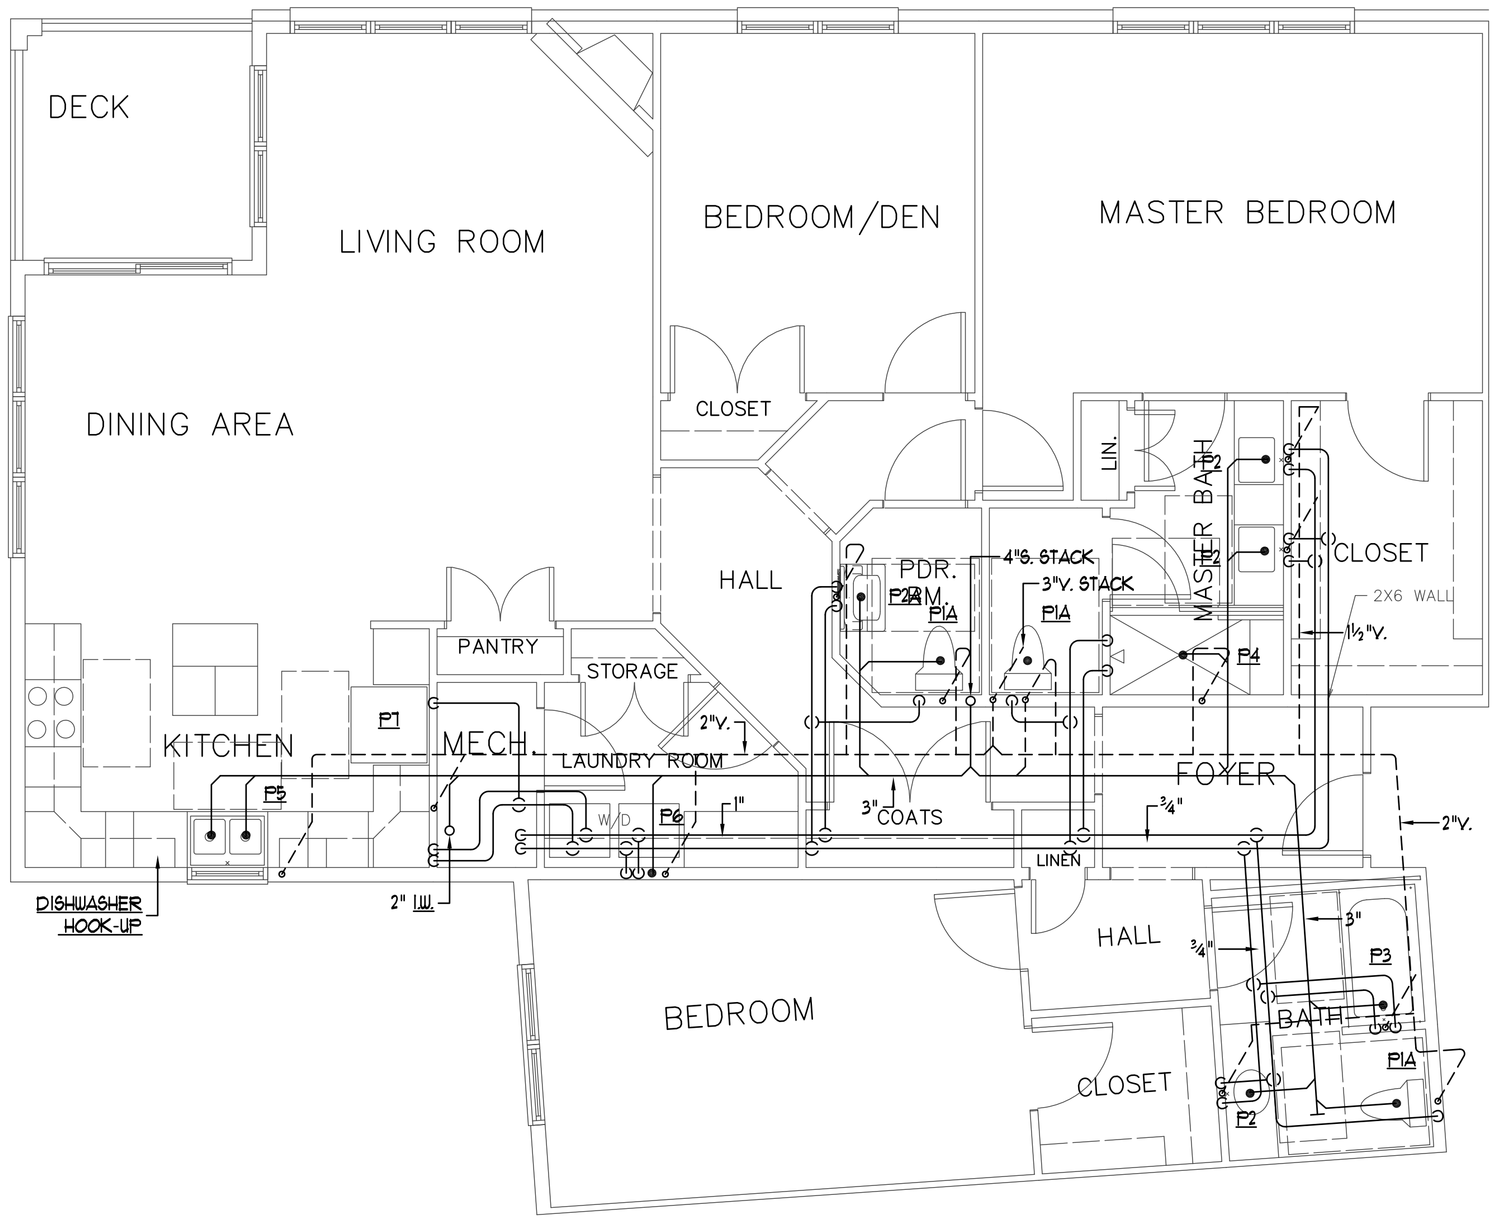

UNIT TYPE N

SCALE: 1/4" = 1' 0"

General Note

1. Unit Type M is similar but mirrored to Unit Type N. See piping layout for Unit Type N for more information.

UNIT TYPE M

SCALE: 1/4" = 1' 0"

Atlantic Comfort Systems, Inc.
Mechanical Contractor • 207-384-6380
392 Hill Street Biddeford, ME 04005
www.atlanticcomfort.com

Revisions
11/20/2012–UNDERSLAB PIPING FOR CONSTRUCTION.
12/14/2012– FOR PERMIT.
1 1/4/2013– PLUMBING REVISIONS.
2 2/6/2013– 100% For Review and Comment

Bay House

Portland, ME

BENNETT ENGINEERING
MECHANICAL • ELECTRICAL
(207) 865-9475

Job No.:	3346
Date:	12/14/12
Scale:	1/8" = 1'–0" or A.N.
Drawn by:	SP Doel
Checked by:	SP Doel

Drawing Title:
Unit Plans

P.17