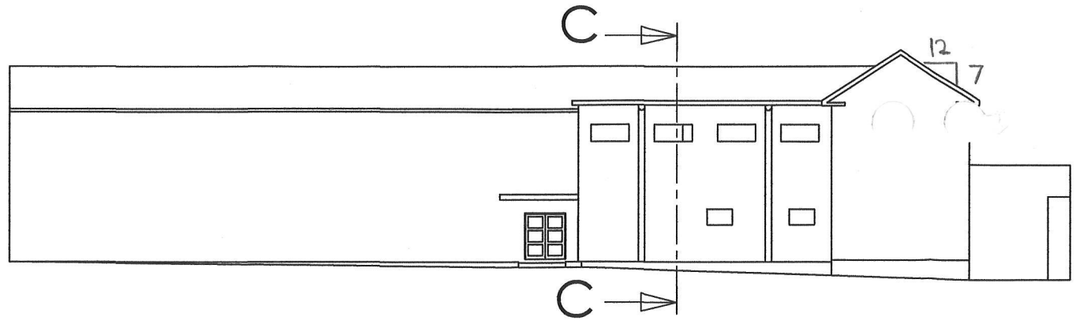

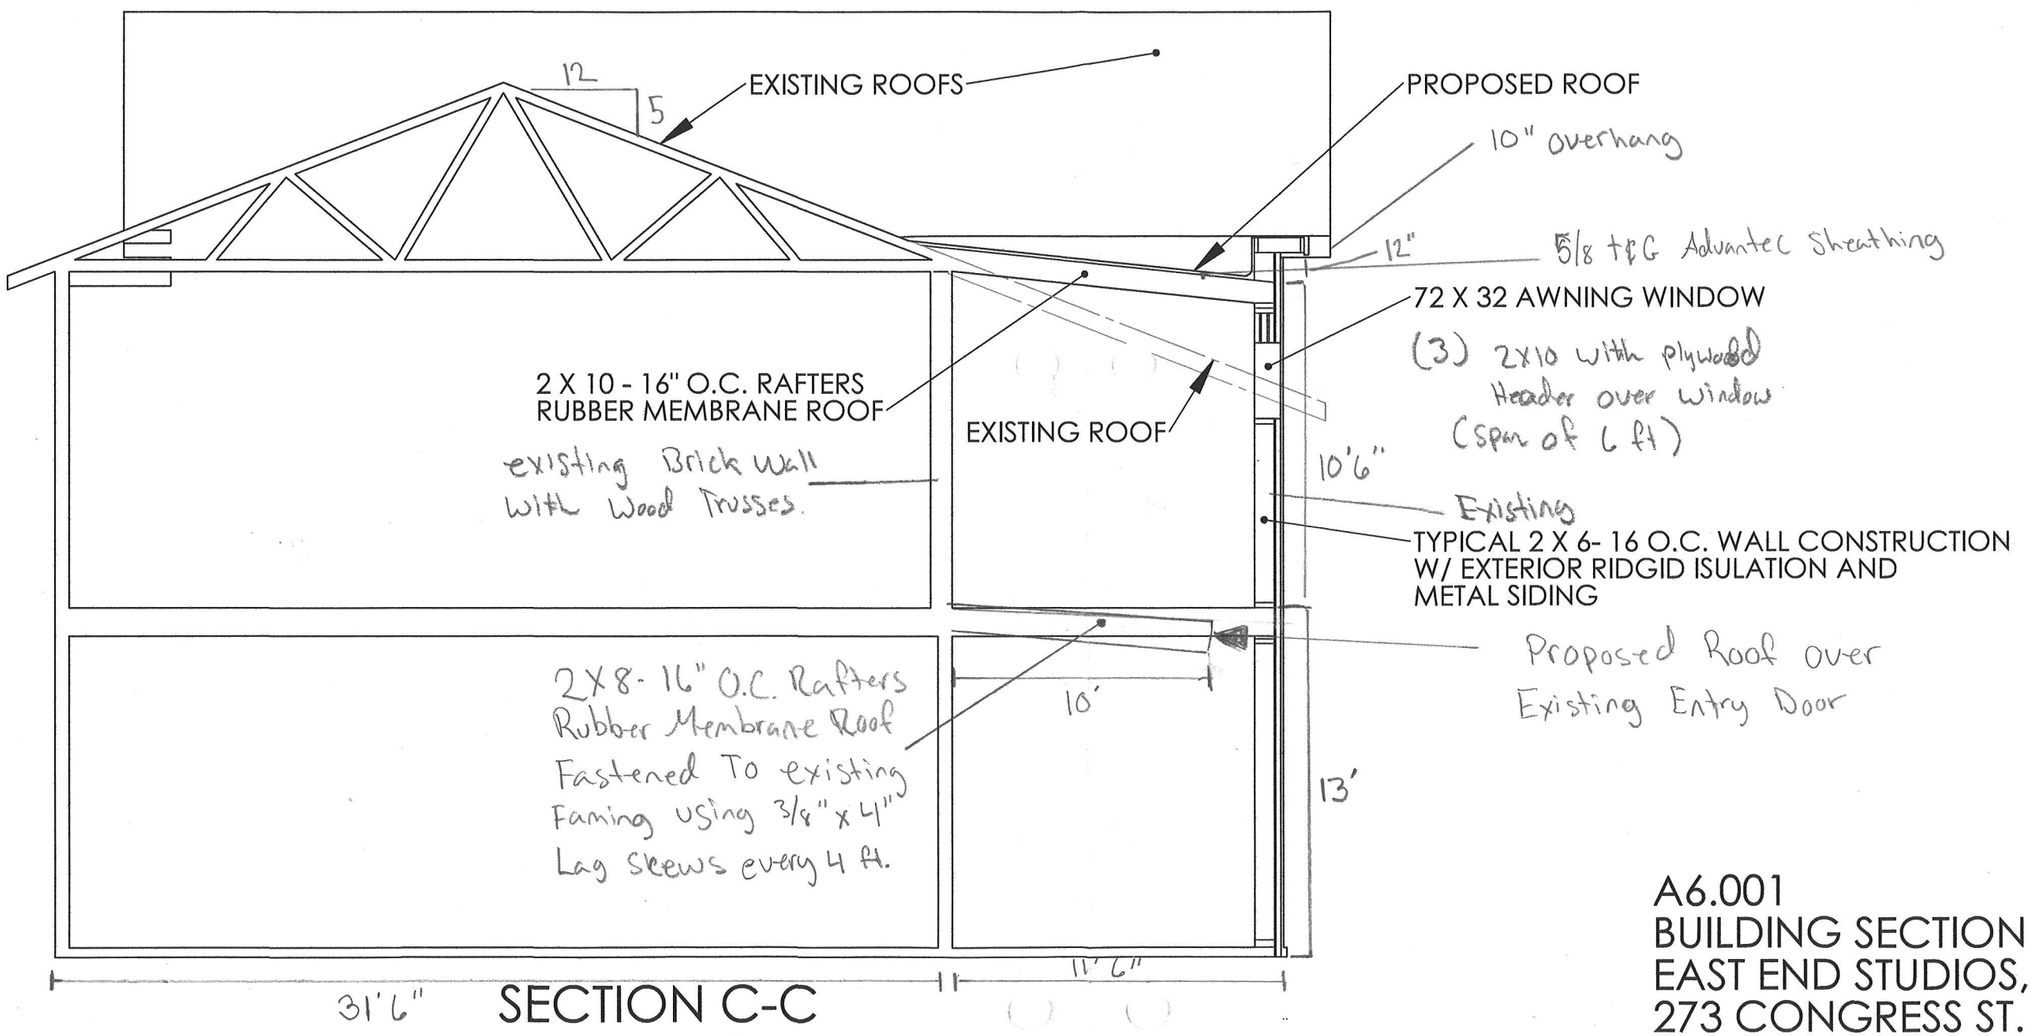

SECTION C-C

A6.001
BUILDING SECTION VIEW
EAST END STUDIOS, LLC
273 CONGRESS ST. PORTLAND
DATE: 4-15- 2013
SCALE: 3/16" = 1'- 0"