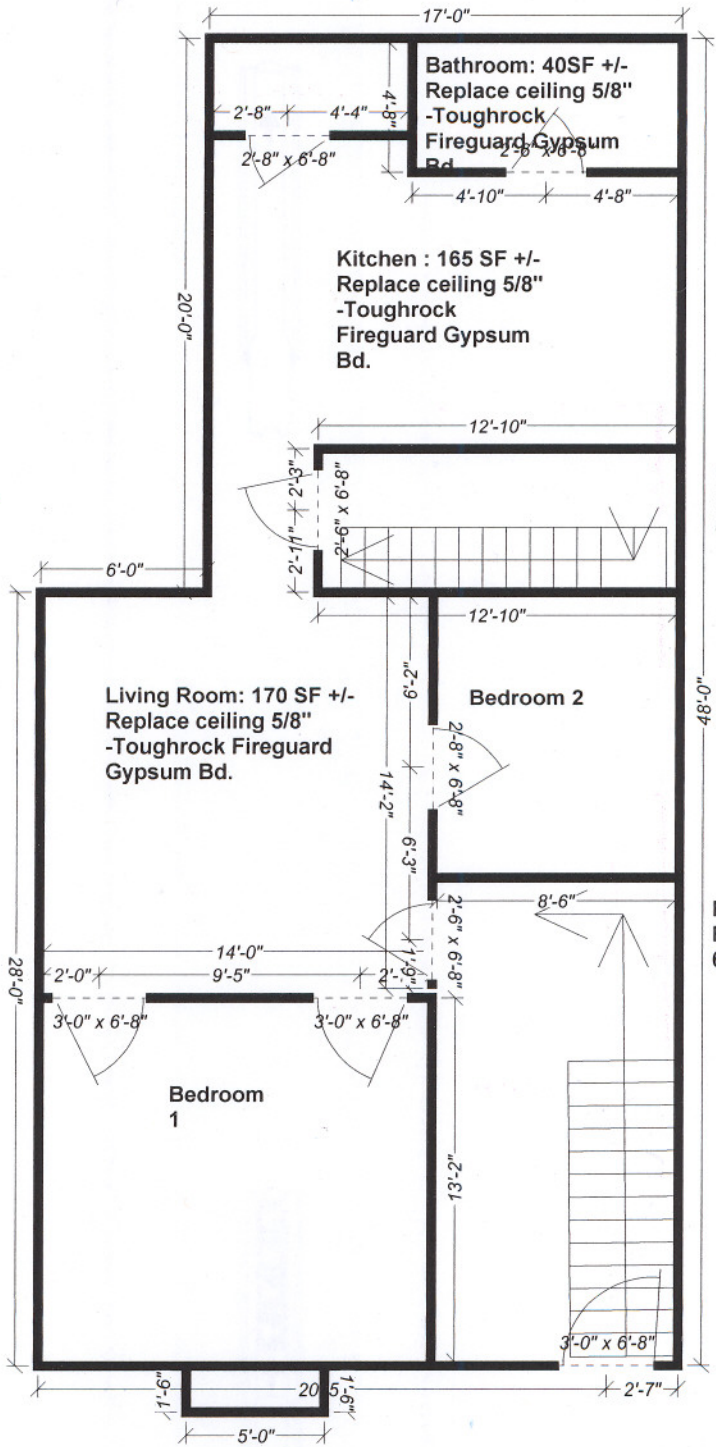163 CUMBERLAND AVE THREE FAMILY
Assessor Acct. # 022 J024001
Owner CHIPMAN, BENJAMIN
5 MAYO ST # 3
PORTLAND ME 04101
First Floor