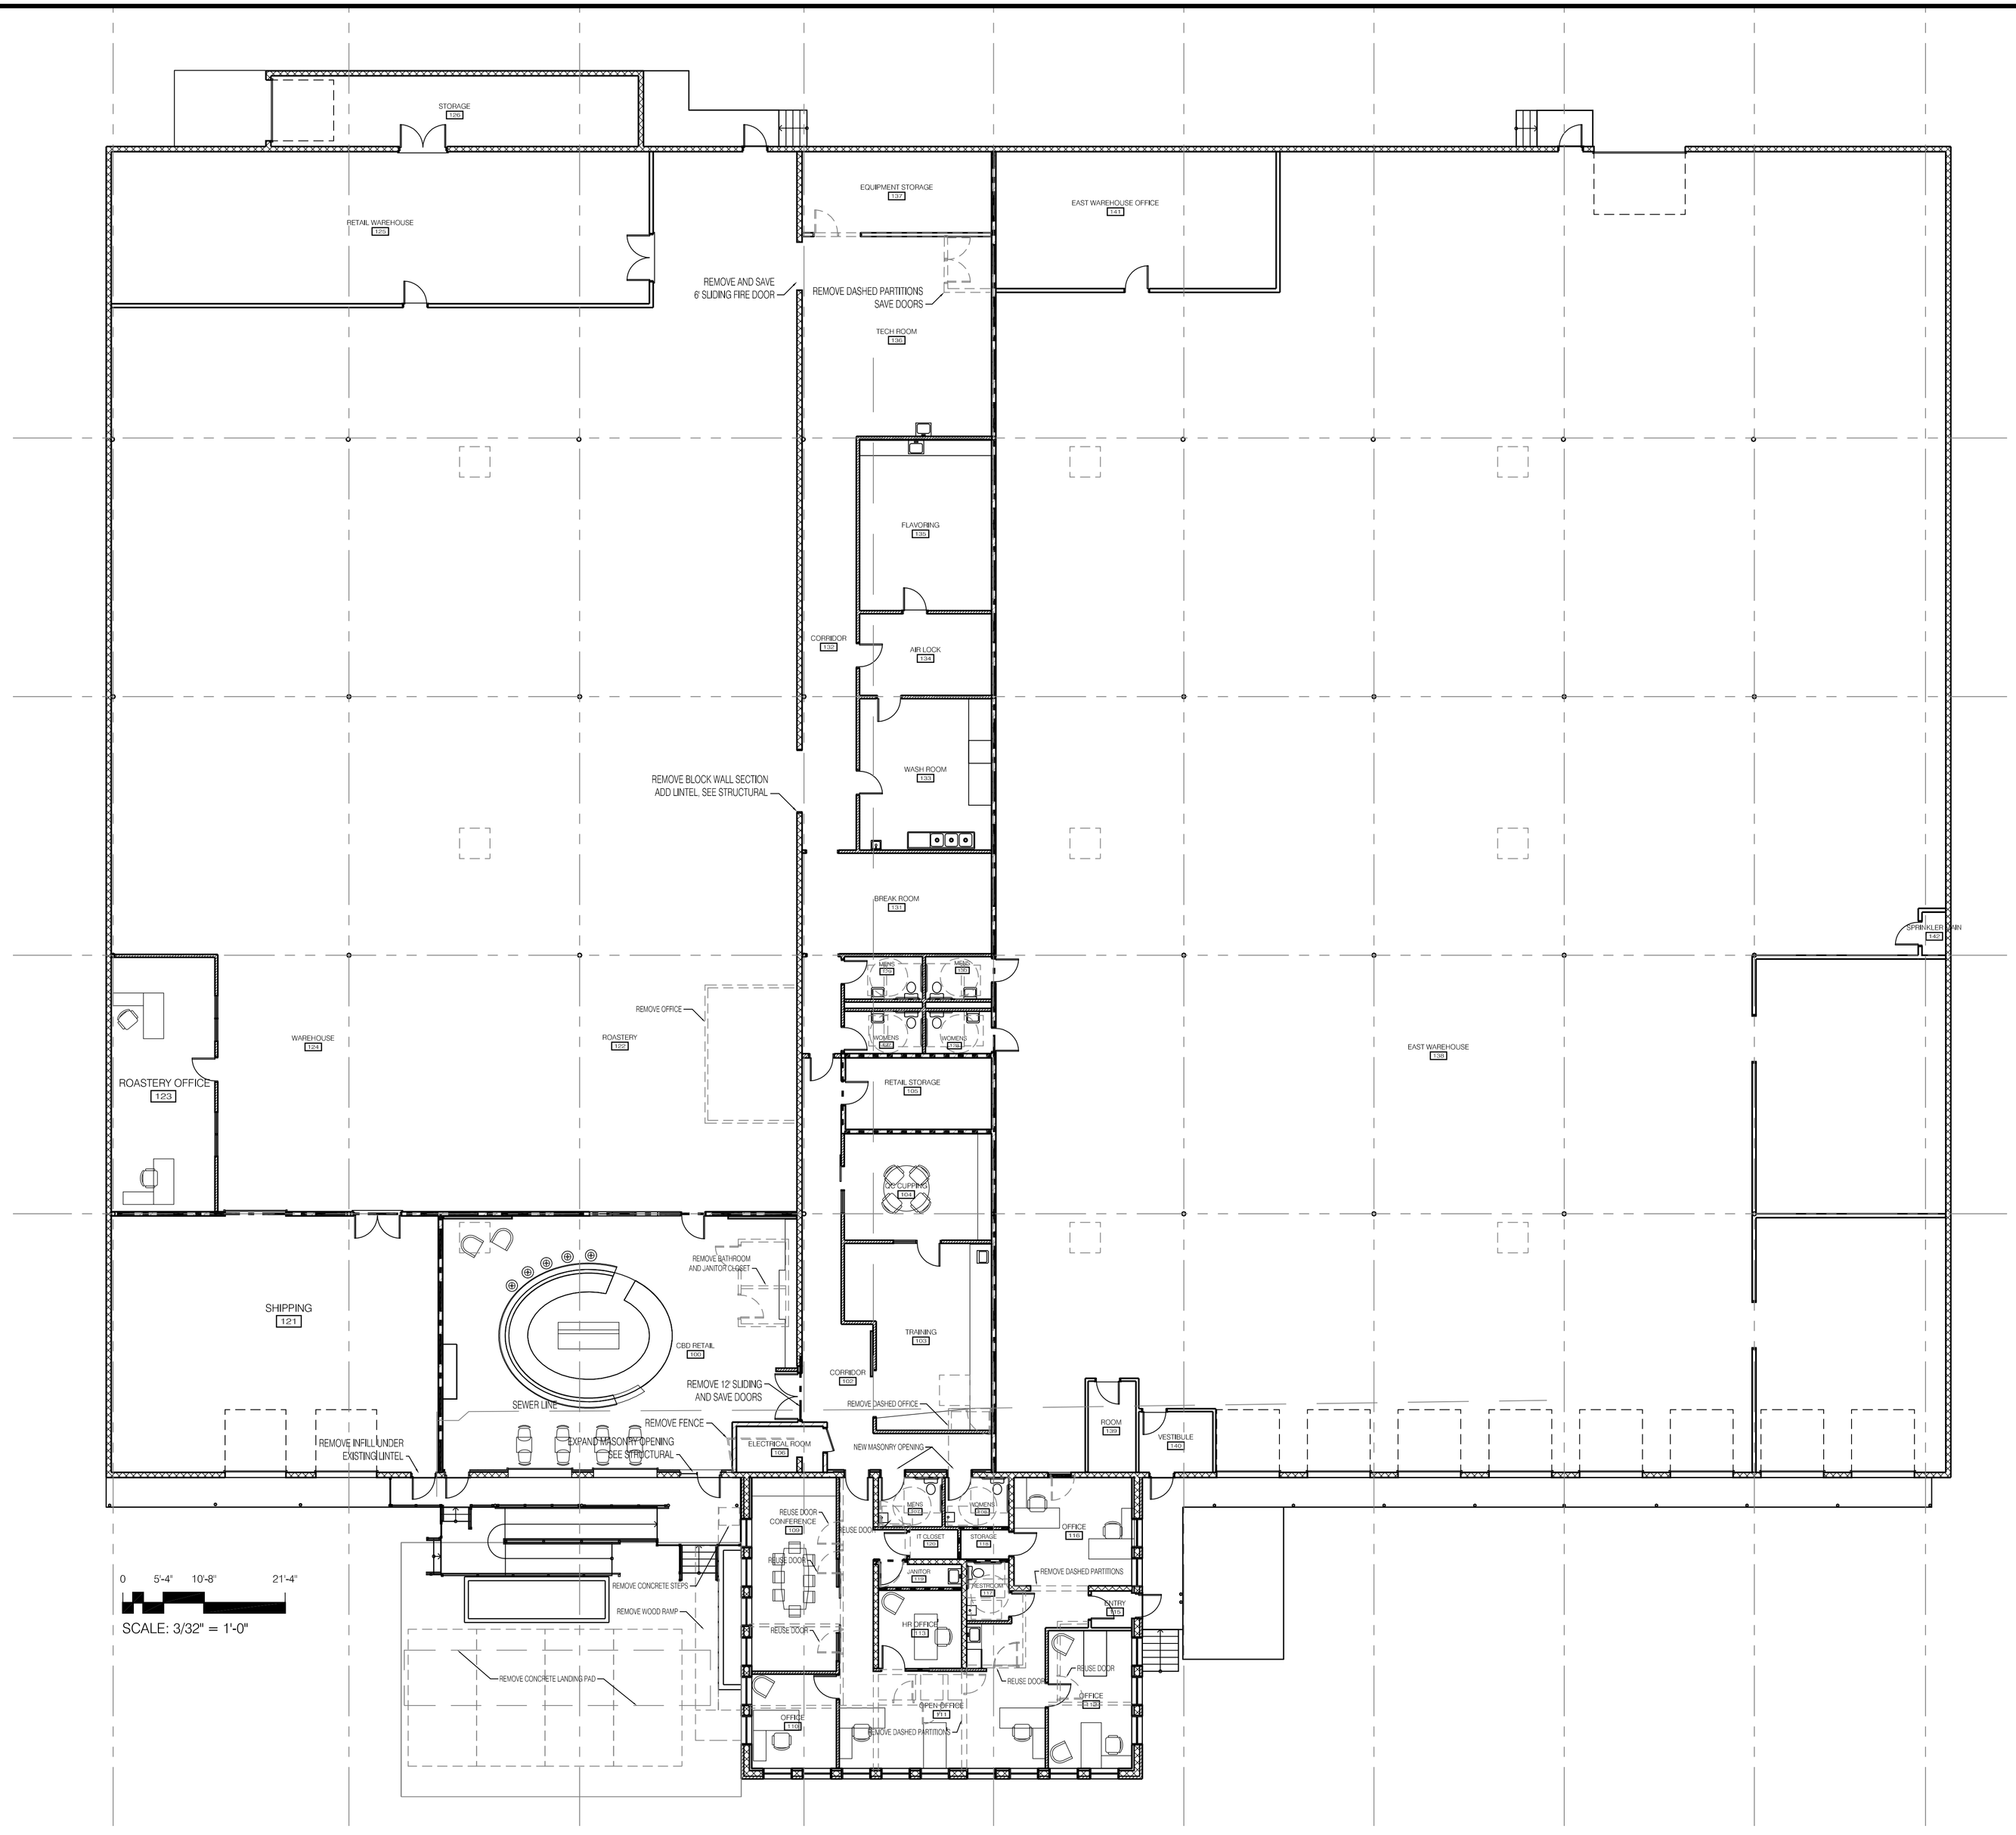

PROSPECT DESIGN
ARCHITECTURE | EXHIBITIONS
207.749.7400 | prospectdesign.me

HEMESphere DESIGN LLC

CONSTRUCTION

DIAMOND ST. WAREHOUSE RENOVATION
1-11 DIAMOND ST. PORTLAND, ME

A.D. BEANER, LLC

SHEET TITLE
DEMOLITION PLAN

PERMIT SET

REVISION

DRAWN BY: BB

DATE: March 11, 2013

D-100