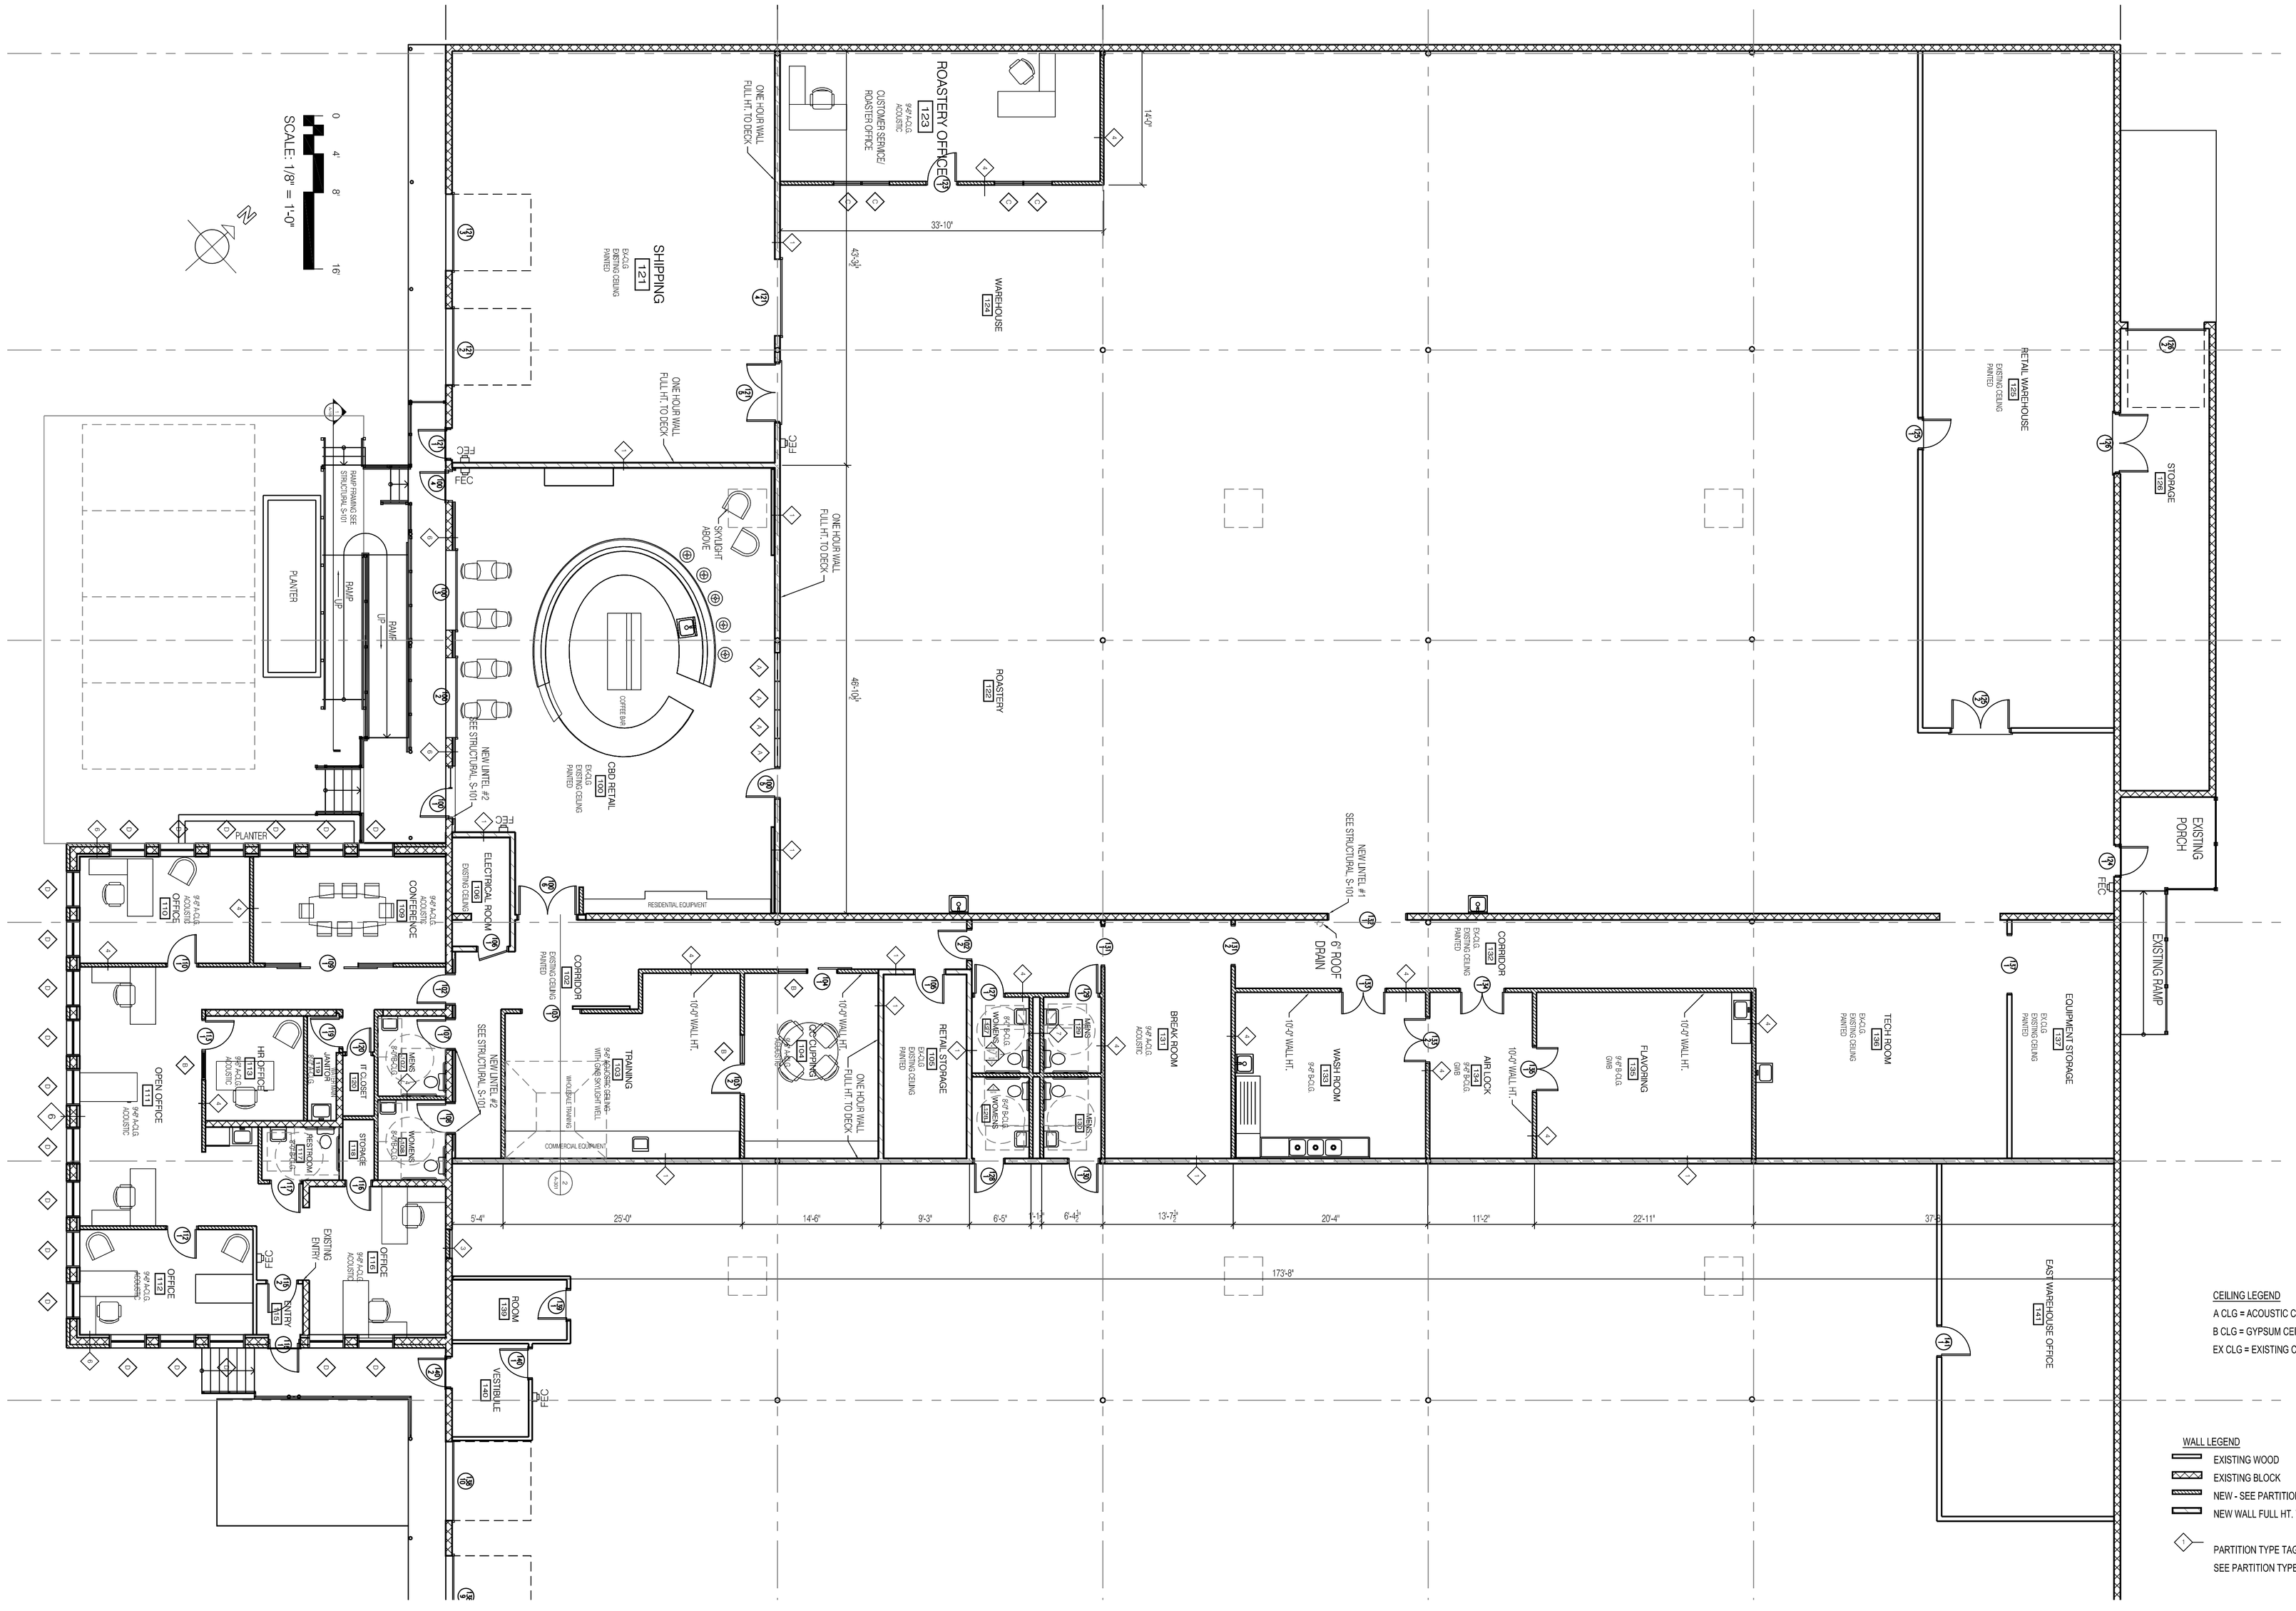

WEST WAREHOUSE AND OFFICE FLOOR PLAN
1/8" = 1'-0"

CEILING LEGEND
A CLG = ACOUSTIC CEILING
B CLG = GYPSUM CEILING
EX CLG = EXISTING CEILING

WALL LEGEND
EXISTING WOOD
EXISTING BLOCK
NEW - SEE PARTITION TYPES
NEW WALL FULL HT. TO DECK
PARTITION TYPE TAG
SEE PARTITION TYPES - A-601

PROSPECT DESIGN
ARCHITECTURE | EXHIBITIONS
207-749-7400 | prospectdesign.me
HEMESphere DESIGN LLC
CONSTRUCTION

DIAMOND ST. WAREHOUSE RENOVATION
1-11 DIAMOND ST. PORTLAND, ME
A.D. BEANER, LLC

PERMIT SET

SHEET TITLE
FLOOR PLAN

REVISION

DRAWN BY: BB
DATE: April 10, 2013

A-102