NOTES

1) OCCUPANCY: OFFICES - LIGHT HAZARD, 2,233 S.F.
MERCANTILE, STORAGE, WAREHOUSE, MODIFIED - ORD HAZ GP 2, 13,774 S.F.
2) DESIGN BASIS: EXTENSION OF AN EXISTING NFPA 13 PIPE SCHEDULE DRY SPRINKLER SYSTEM
3) ALL EXISTING PIPE AND NEW PIPE 2" AND SMALLER TO BE BLACK STEEL SCHEDULE 40. ALL NEW PIPE 2½" AND LARGER TO BE BLACK STEEL THINWALL. ALL FITTINGS TO BE CAST IRON SCREWED & GROOVED
4) ALL PIPE AND HANGER DIMENSIONS TO BE CUT LENGTHS FOR FABRICATION AND INSTALLATION
5) T&L DENOTES TOP OF STEEL BAR JOIST TO CENTERLINE OF PIPE
6) B&L DENOTES BOTTOM OF STEEL BAR JOIST TO CENTERLINE OF PIPE
7) F&L DENOTES FINISHED FLOOR TO CENTERLINE OF PIPE
8) OWNER TO PROVIDE SUFFICIENT HEAT (MIN 40°F) IN SPRINKLER VALVE ROOM TO PREVENT CONTROL VALVE FROM FREEZING
9) OWNER: COFFEE BY DESIGN
43 WASHINGTON AVENUE
PORTLAND MAINE 04101
879-2233
10) ARCHITECT: HOMESPACE DESIGN - PORTLAND, MAINE
11) SPRINKLER HEADS TO BE LOCATED AS CLOSE TO CENTER OF TILE AS POSSIBLE
12) ADDITIONAL VOLUME ADDED TO THE DRY SYSTEM CAPACITY: 122 GALS

WATER SUPPLY

FLOW TEST BY PORTLAND WATER DISTRICT JUNE 22 2006
WATER WAS FLOWED FROM HYDRANT #1365 LOCATED AT THE CORNER OF WILMOT STREET AND FOX STREET APPROXIMATELY 1320' FROM THE BUILDING FROM A 12" CIRCULATING CITY MAIN
TEST HYDRANT #1364 LOCATED AT THE CORNER OF PEARL STREET AND CONGRESS STREET, APPROXIMATELY 1050' FROM THE BUILDING
STATIC 112 PSI
RESIDUAL 103PSI WITH 2346 GPM FLOW
@ 133.0

LEGEND

- EXISTING PIPING TO REMAIN
- MECHANICAL TEE
- GROOVED COUPLING

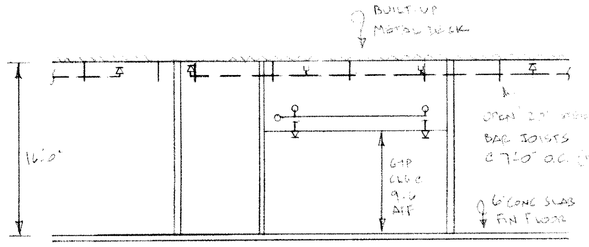

TYPICAL NIPPLES
NO SCALE
THIS SYMBOL

NOTE: CHANGE ALL EXISTING UPRIGHTS TO NEW 233 ½"x½" SR BRASS UPRIGHTS (APPX 155) IN ALL TENANT AREAS

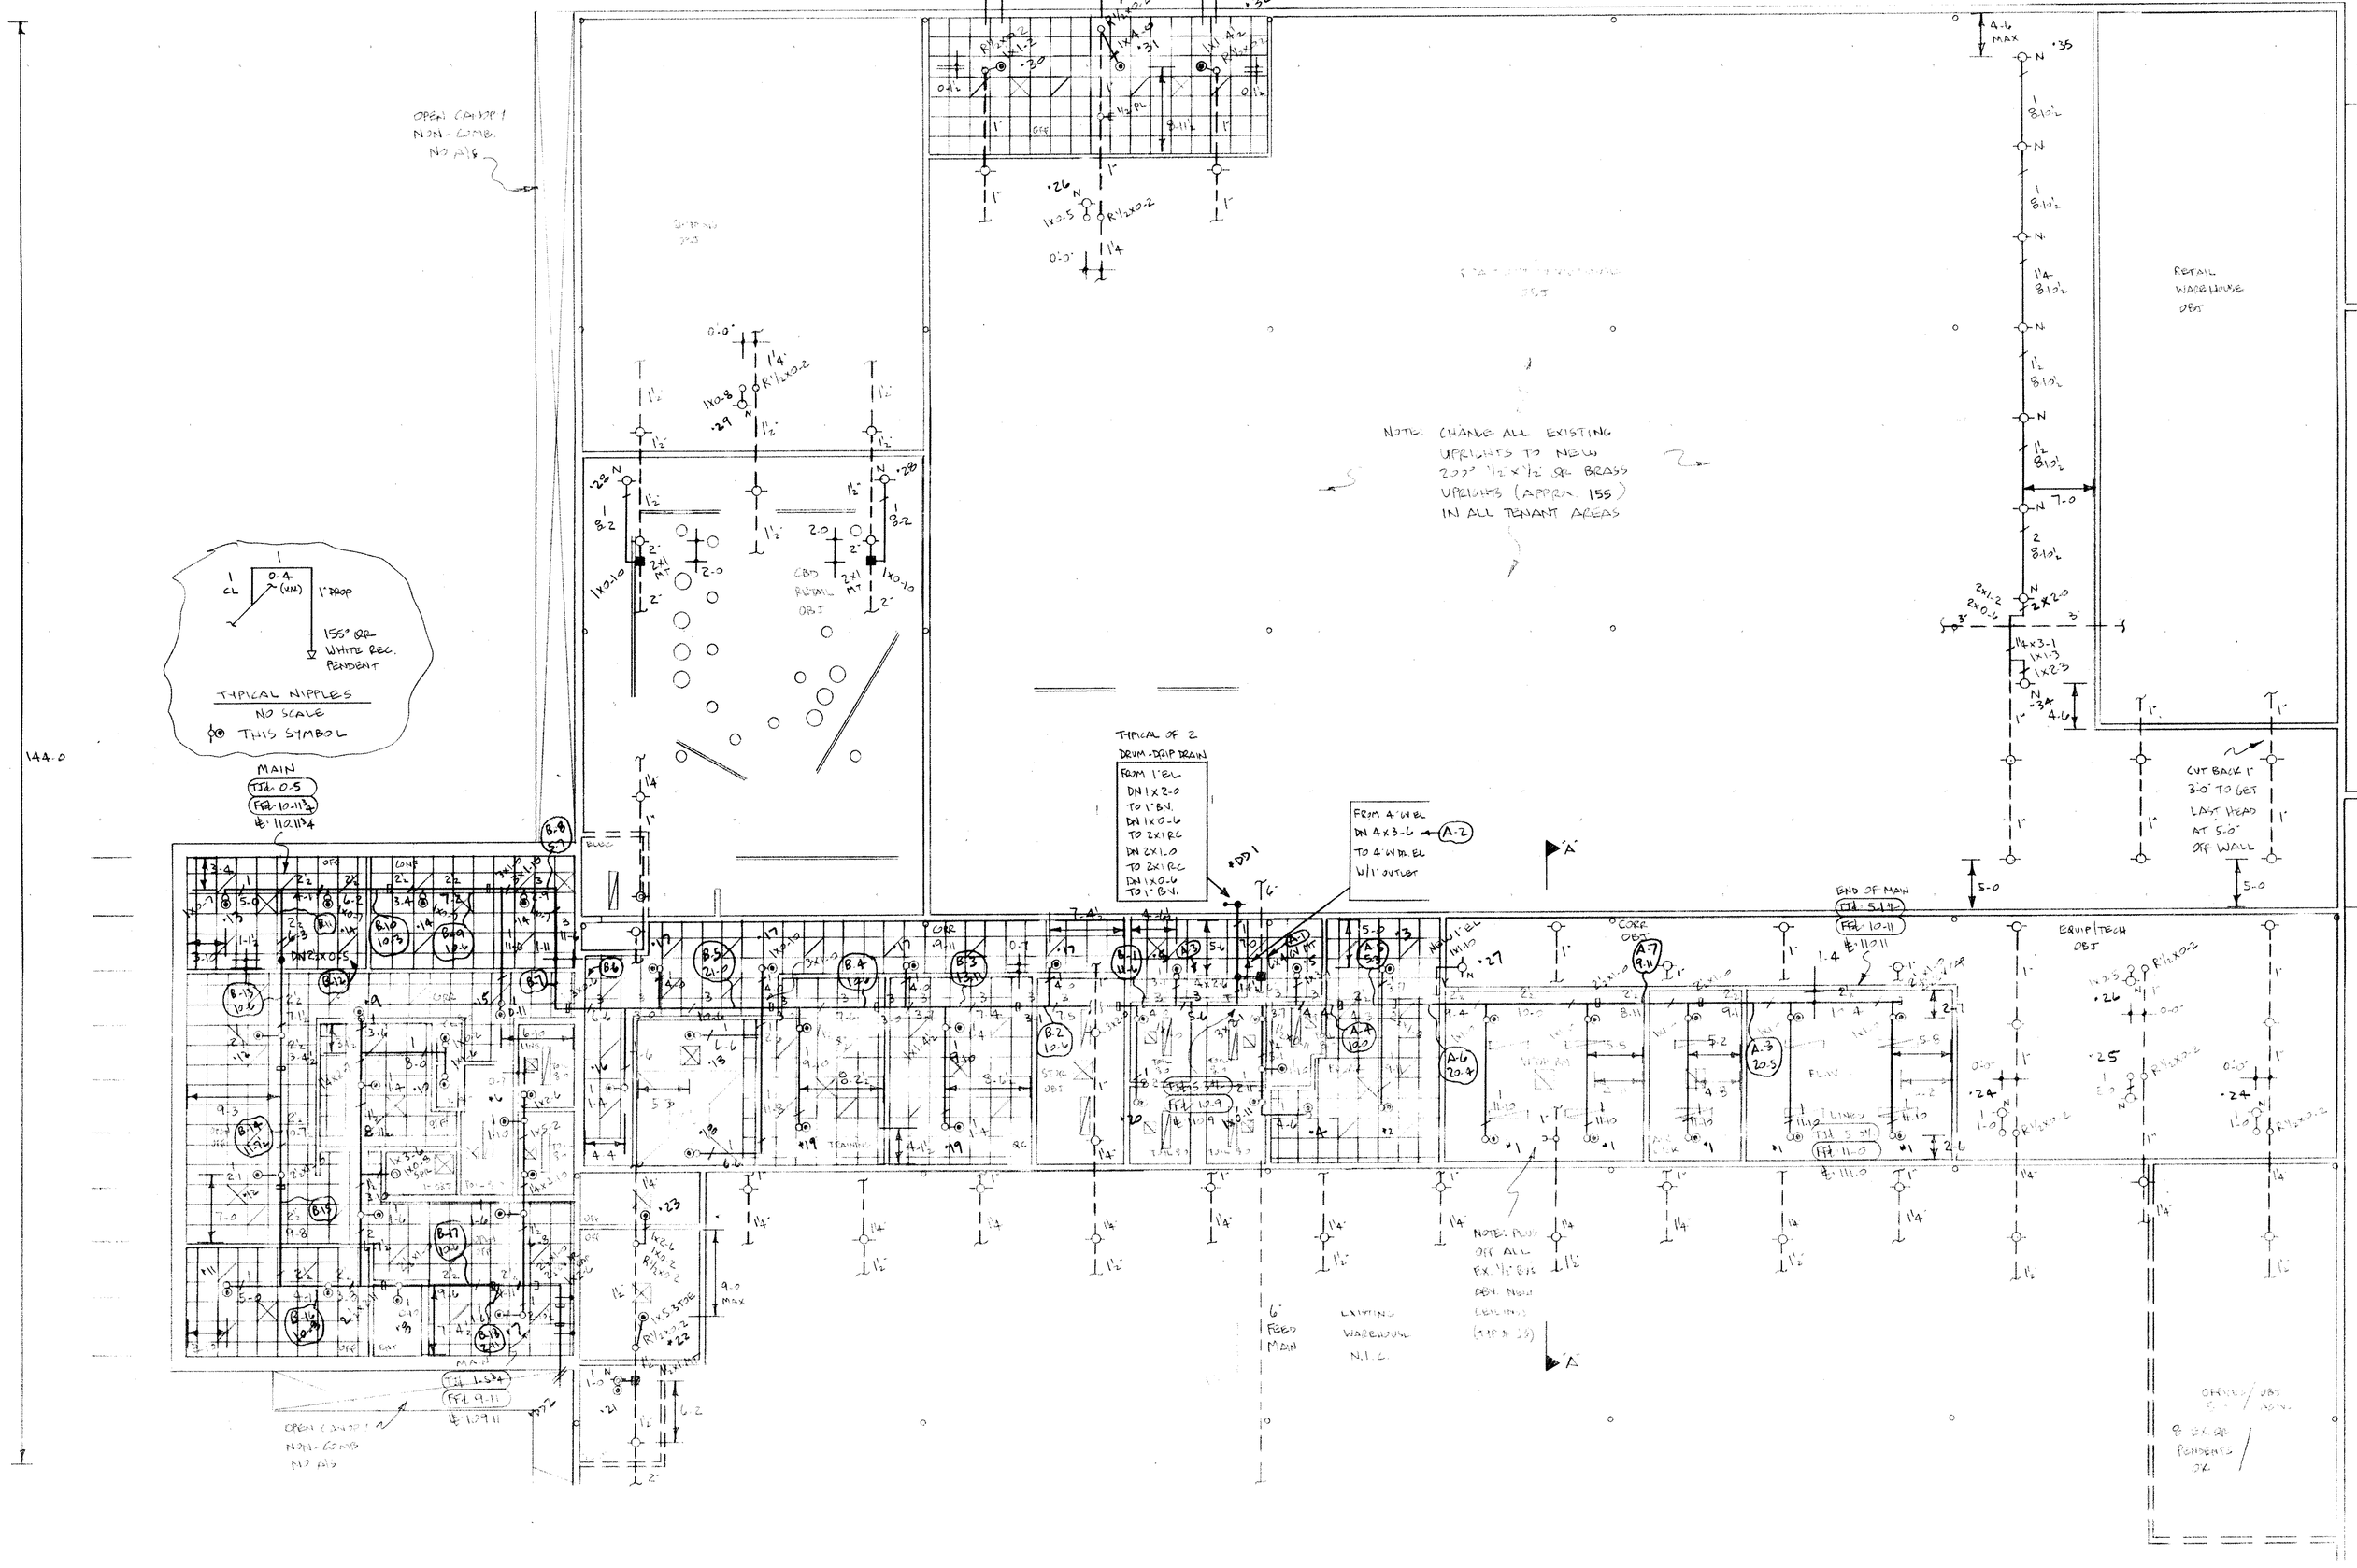
OPEN CANOPY NON-COMB. NO ADS
RETAIL OBJ
RETAIL WAREHOUSE OBJ
EXISTING WAREHOUSE N.I.C.
OFFICE / OBJ
CUT BACK 1' 3'-0" TO GET LAST HEAD AT 5'-0" OFF WALL
END OF MAIN FFA: 5-4.9 @ 112.11
ERUPTECH OBJ
NOTE: PLUG OFF ALL EX ½" BIB DRY MAIN (EXISTING)
6" FEED MAIN
MAIN
FFA: 0.5
@ 112.11
@ 112.11
FFA 4.9
@ 139.11
FFA 5.4.9
@ 112.11
FFA 11.3
@ 111.3
FFA 10.11
@ 111.11
FFA 12.4
@ 112.4
FFA 17.4
@ 117.4
FFA 11.3
@ 111.3
FFA 10.11
@ 111.11
FFA 5.4.9
@ 112.11
FFA 10.11
@ 111.11