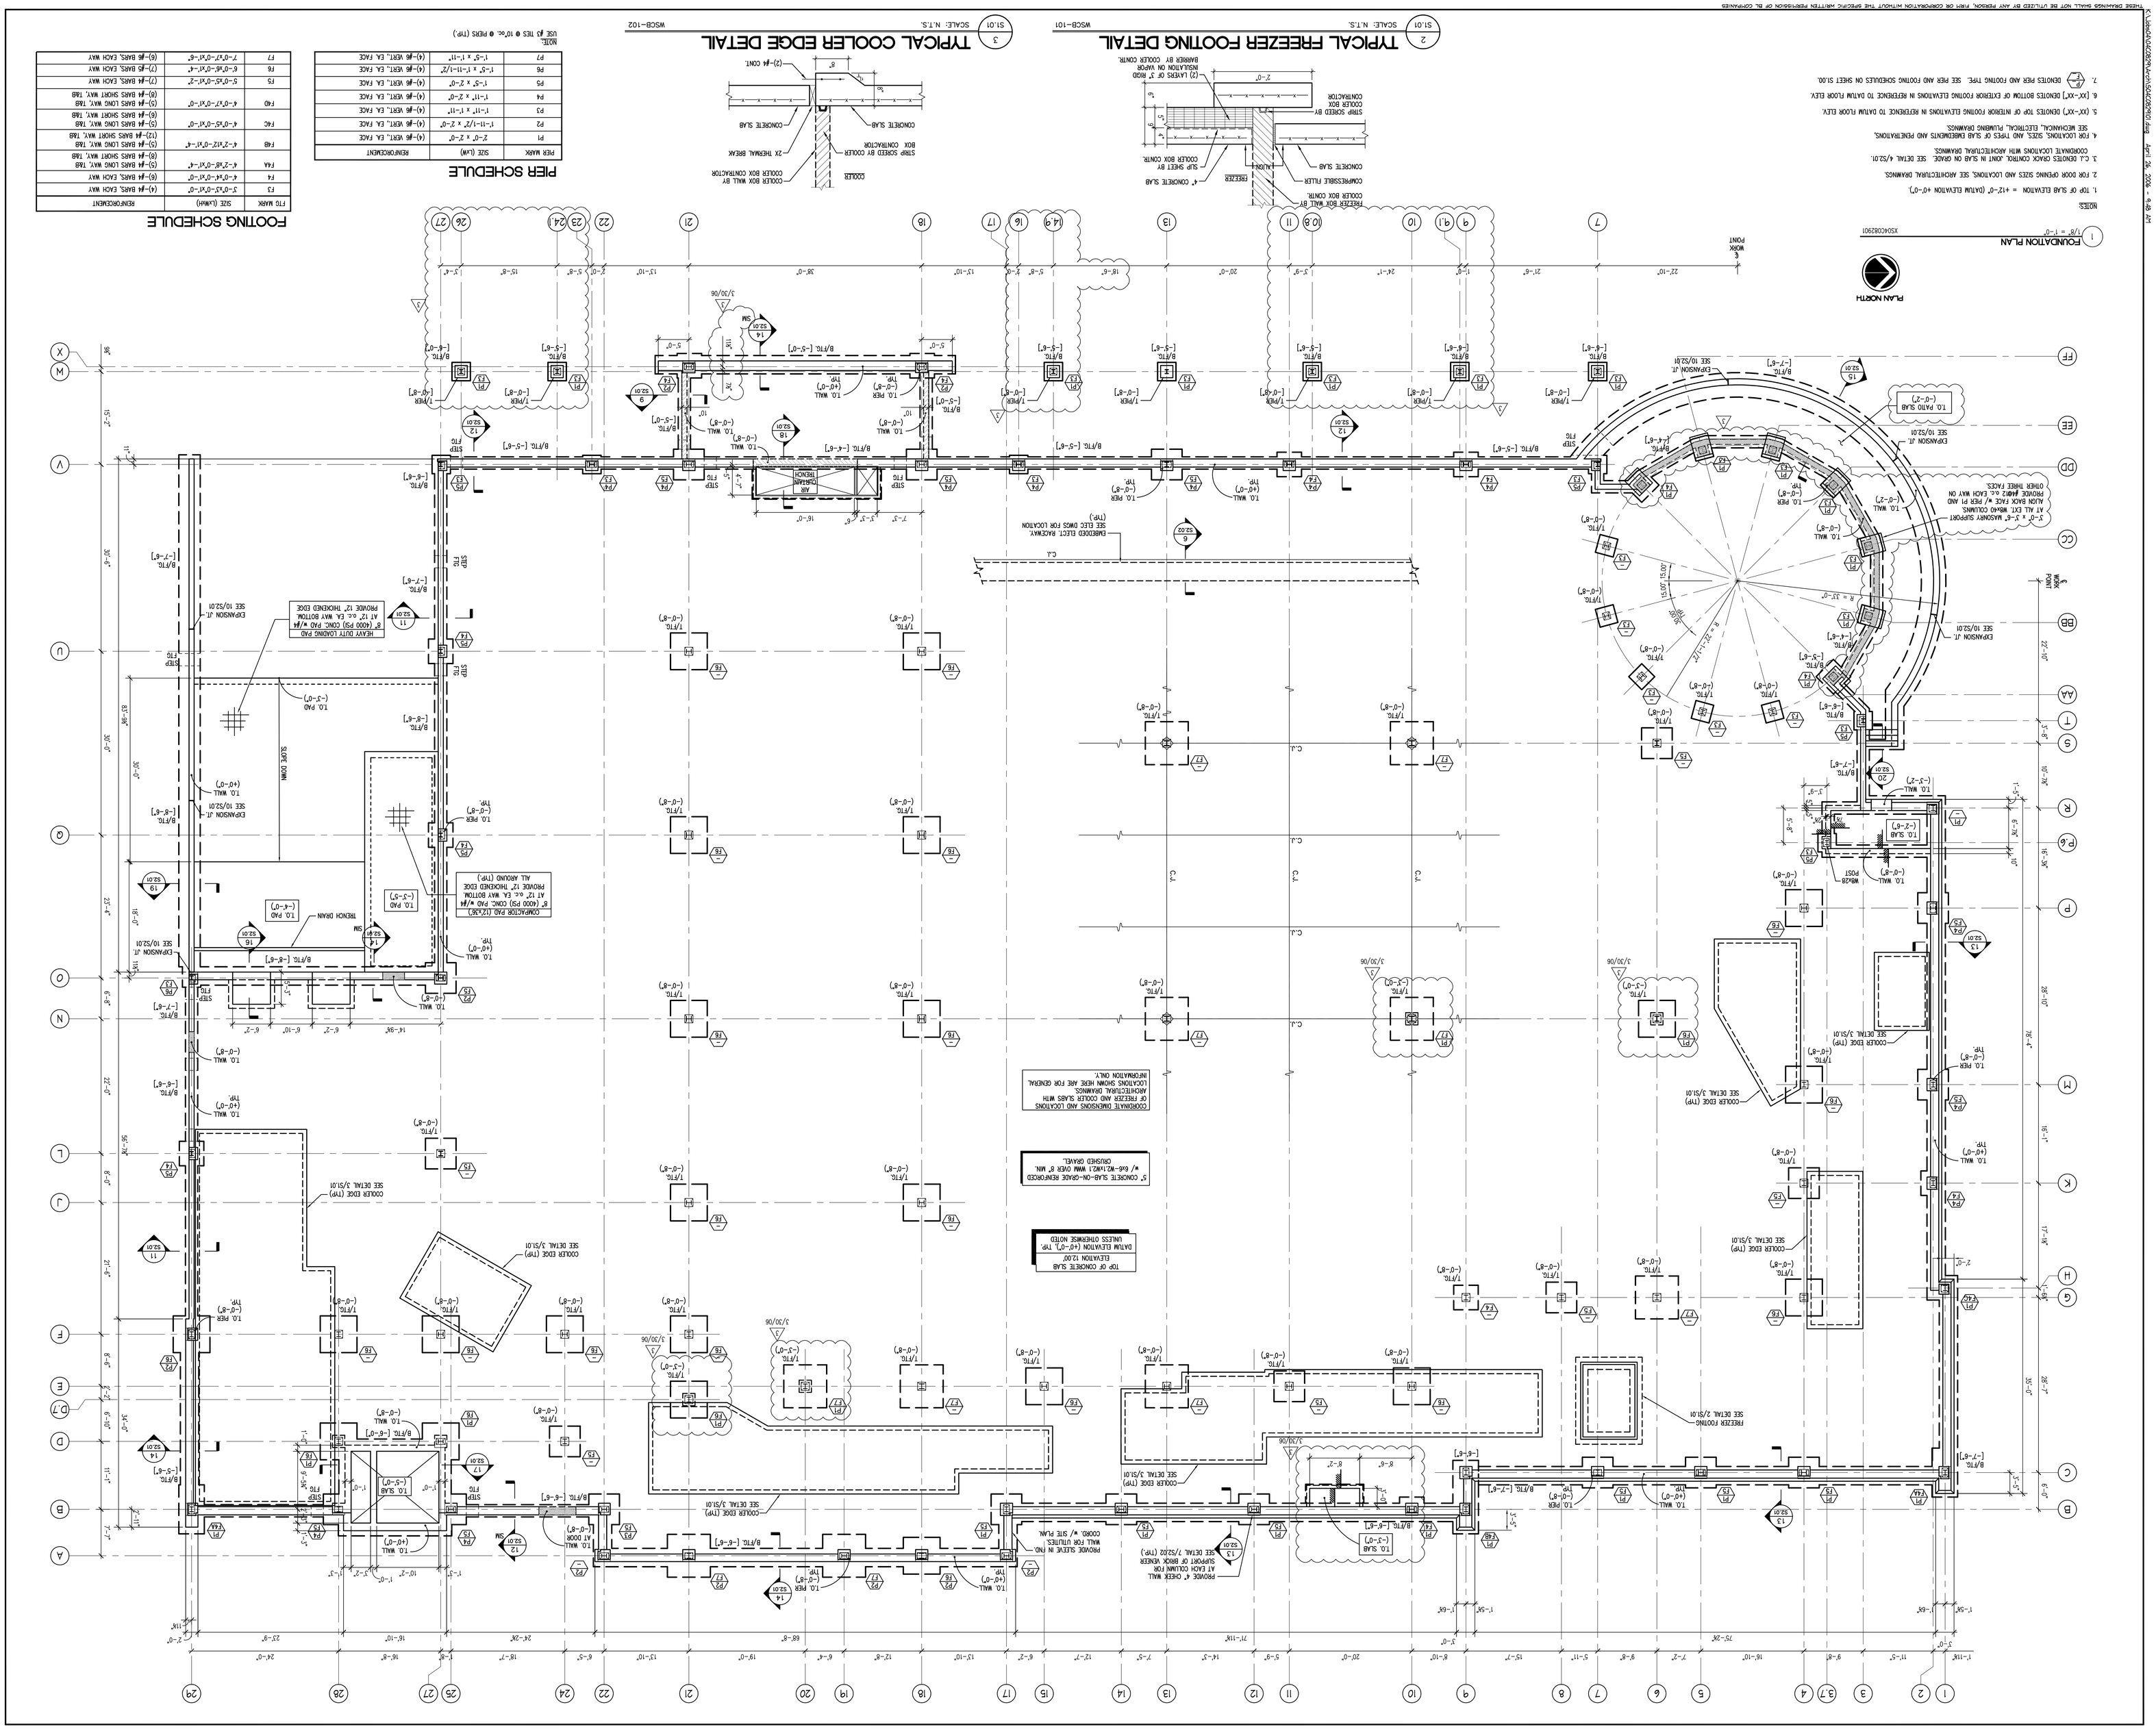

PROPOSED GROCERY STORE
FRANKLIN ST. ARTERIAL, FOX/SOMERSET ST., PEARL ST.
PORTLAND, CUMBERLAND COUNTY, MAINE

WHOLE FOODS MARKET

Companies
ARCHITECTURE
ENGINEERING
PLANNING
LANDSCAPE ARCHITECTURE
LAND SURVEYING
ENVIRONMENTAL SCIENCES
ANALYTICAL SERVICES

355 Research Parkway
Meriden, CT 06450
(203) 630-1406
(203) 630-2615 Fax

Title
FOUNDATION PLAN

Sheet No.
S1.01

Designed E.A.B.
Drawn E.A.B.
Checked C.J.A.
Approved B.B.
Scale AS NOTED
Project No. 04C0829
Date 12-16-05
CAD File XS04C082901

ARCHITECT/ENGINEER SEAL

REVISIONS
No. Date Desc.
1 02-24-06 FOUNDATION SET - ISSUED FOR CONST.
2 03-03-06 STEEL PACKAGE SET - ISSUED FOR BID
3 04-24-06 REVISIONS FOR CD COORDINATION

No. Date Desc.

S1.01