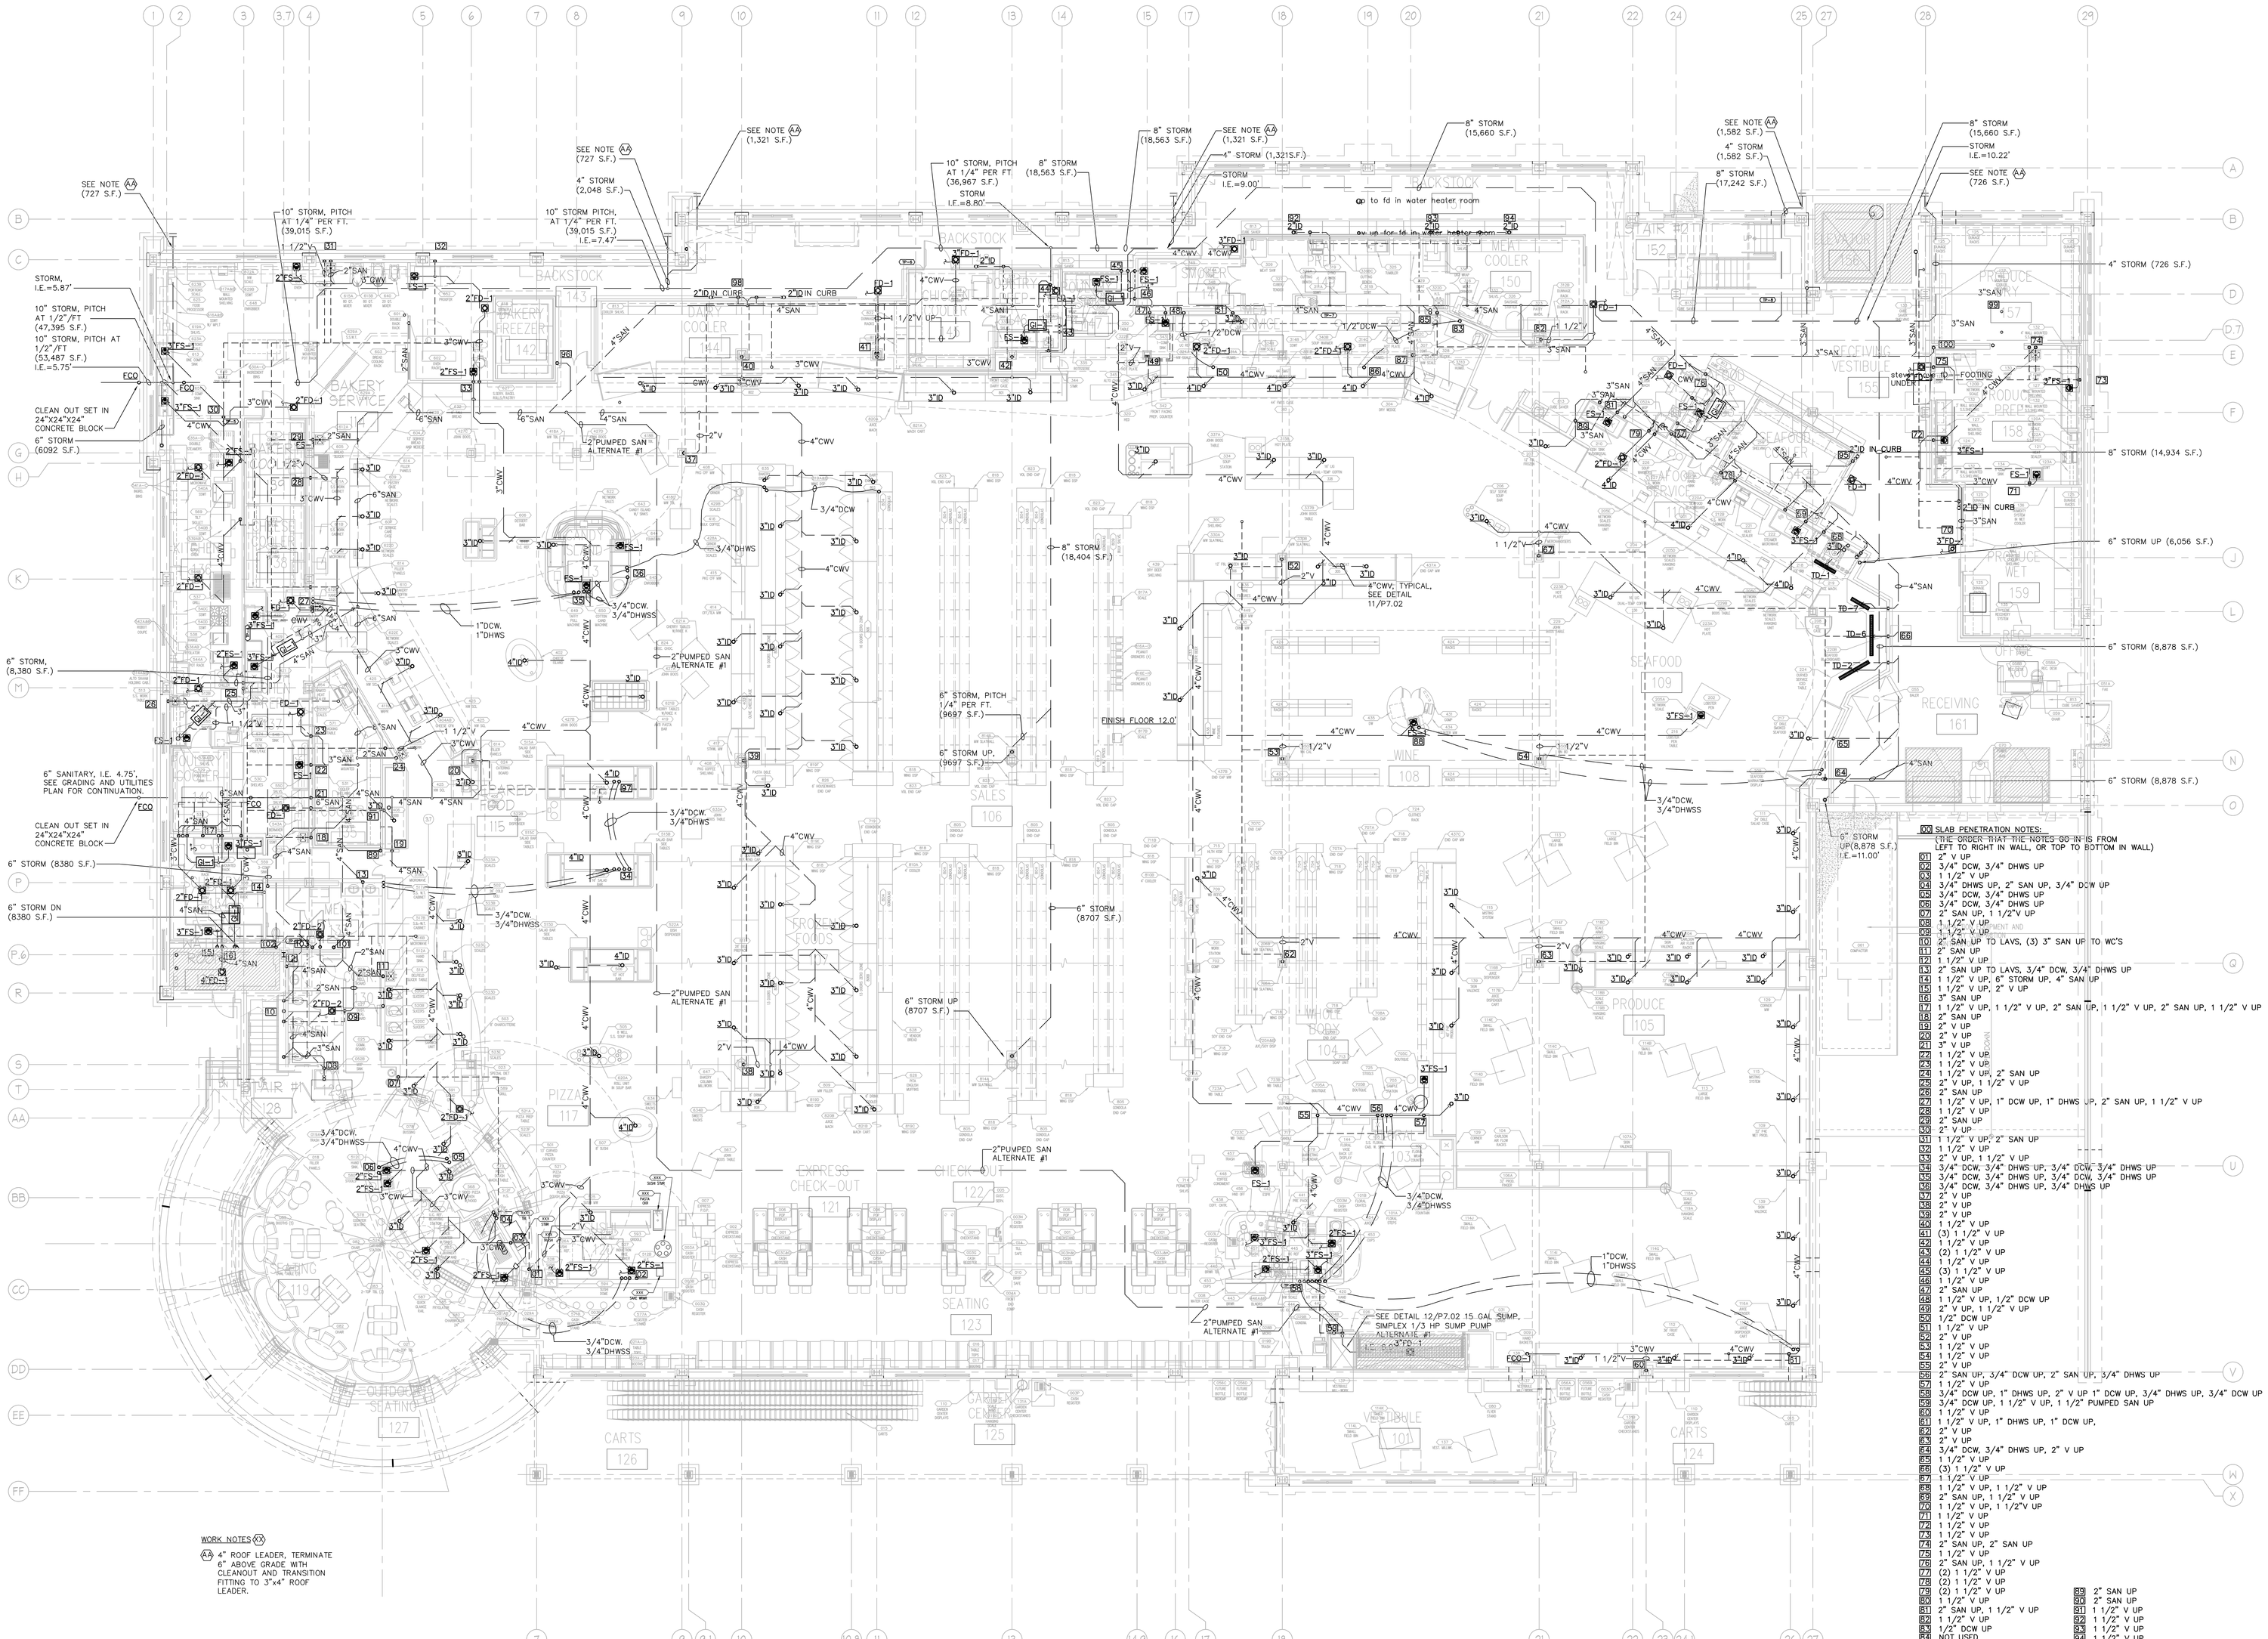
SEE NOTE AA (727 S.F.)
10" STORM, PITCH AT 1/4" PER FT, (39,015 S.F.)
4" STORM (2,048 S.F.)
SEE NOTE AA (1,321 S.F.)
10" STORM PITCH, AT 1/4" PER FT, (39,015 S.F.) I.E.=7.47'
10" STORM, PITCH AT 1/4" PER FT. (36,967 S.F.)
STORM I.E.=8.80'
8" STORM (18,563 S.F.)
8" STORM (18,563 S.F.)
SEE NOTE AA (1,321 S.F.)
4" STORM (1,321S.F.)
STORM I.E.=9.00'
8" STORM (15,660 S.F.)
SEE NOTE AA (1,582 S.F.)
4" STORM (1,582 S.F.)
8" STORM (17,242 S.F.)
8" STORM (15,660 S.F.)
STORM I.E.=10.22'
SEE NOTE AA (726 S.F.)
STORM, I.E.=5.87'
10" STORM, PITCH AT 1/2"/FT (47,395 S.F.)
10" STORM, PITCH AT 1/2"/FT (53,487 S.F.) I.E.=5.75'
CLEAN OUT SET IN 24"X24"X24" CONCRETE BLOCK
6" STORM (6092 S.F.)
4" STORM (726 S.F.)
8" STORM (14,934 S.F.)
6" STORM UP (6,056 S.F.)
6" STORM (8,878 S.F.)
6" STORM (8,878 S.F.)
6" STORM, (8,380 S.F.)
6" SANITARY, I.E. 4.75', SEE GRADING AND UTILITIES PLAN FOR CONTINUATION.
CLEAN OUT SET IN 24"X24"X24" CONCRETE BLOCK
6" STORM (8380 S.F.)
6" STORM DN (8380 S.F.)
8" STORM (18,404 S.F.)
6" STORM, PITCH 1/4" PER FT. (9697 S.F.)
6" STORM UP (9697 S.F.)
6" STORM (8707 S.F.)
6" STORM UP (8707 S.F.)
6" STORM UP(8,878 S.F.) I.E.=11.00'
FINISH FLOOR 12'-0"
2"PUMPED SAN ALTERNATE #1
SEE DETAIL 12/P7.02 15 GAL SUMP, SIMPLEX 1/3 HP SUMP PUMP ALTERNATE #1
4"CWV; TYPICAL, SEE DETAIL 11/P7.02
SEAFOOD SERVICE 110
SEAFOOD 109
WINE 108
SALES 106
RECEIVING VESTIBULE 155
PRODUCE PREP 158
PRODUCE WET 159
RECEIVING 161
CHECK-OUT 121
SEATING 123
CARTS 126
OUTDOOR SEATING 127
CARTS 124
VESTIBULE 101
PIZZA 117
