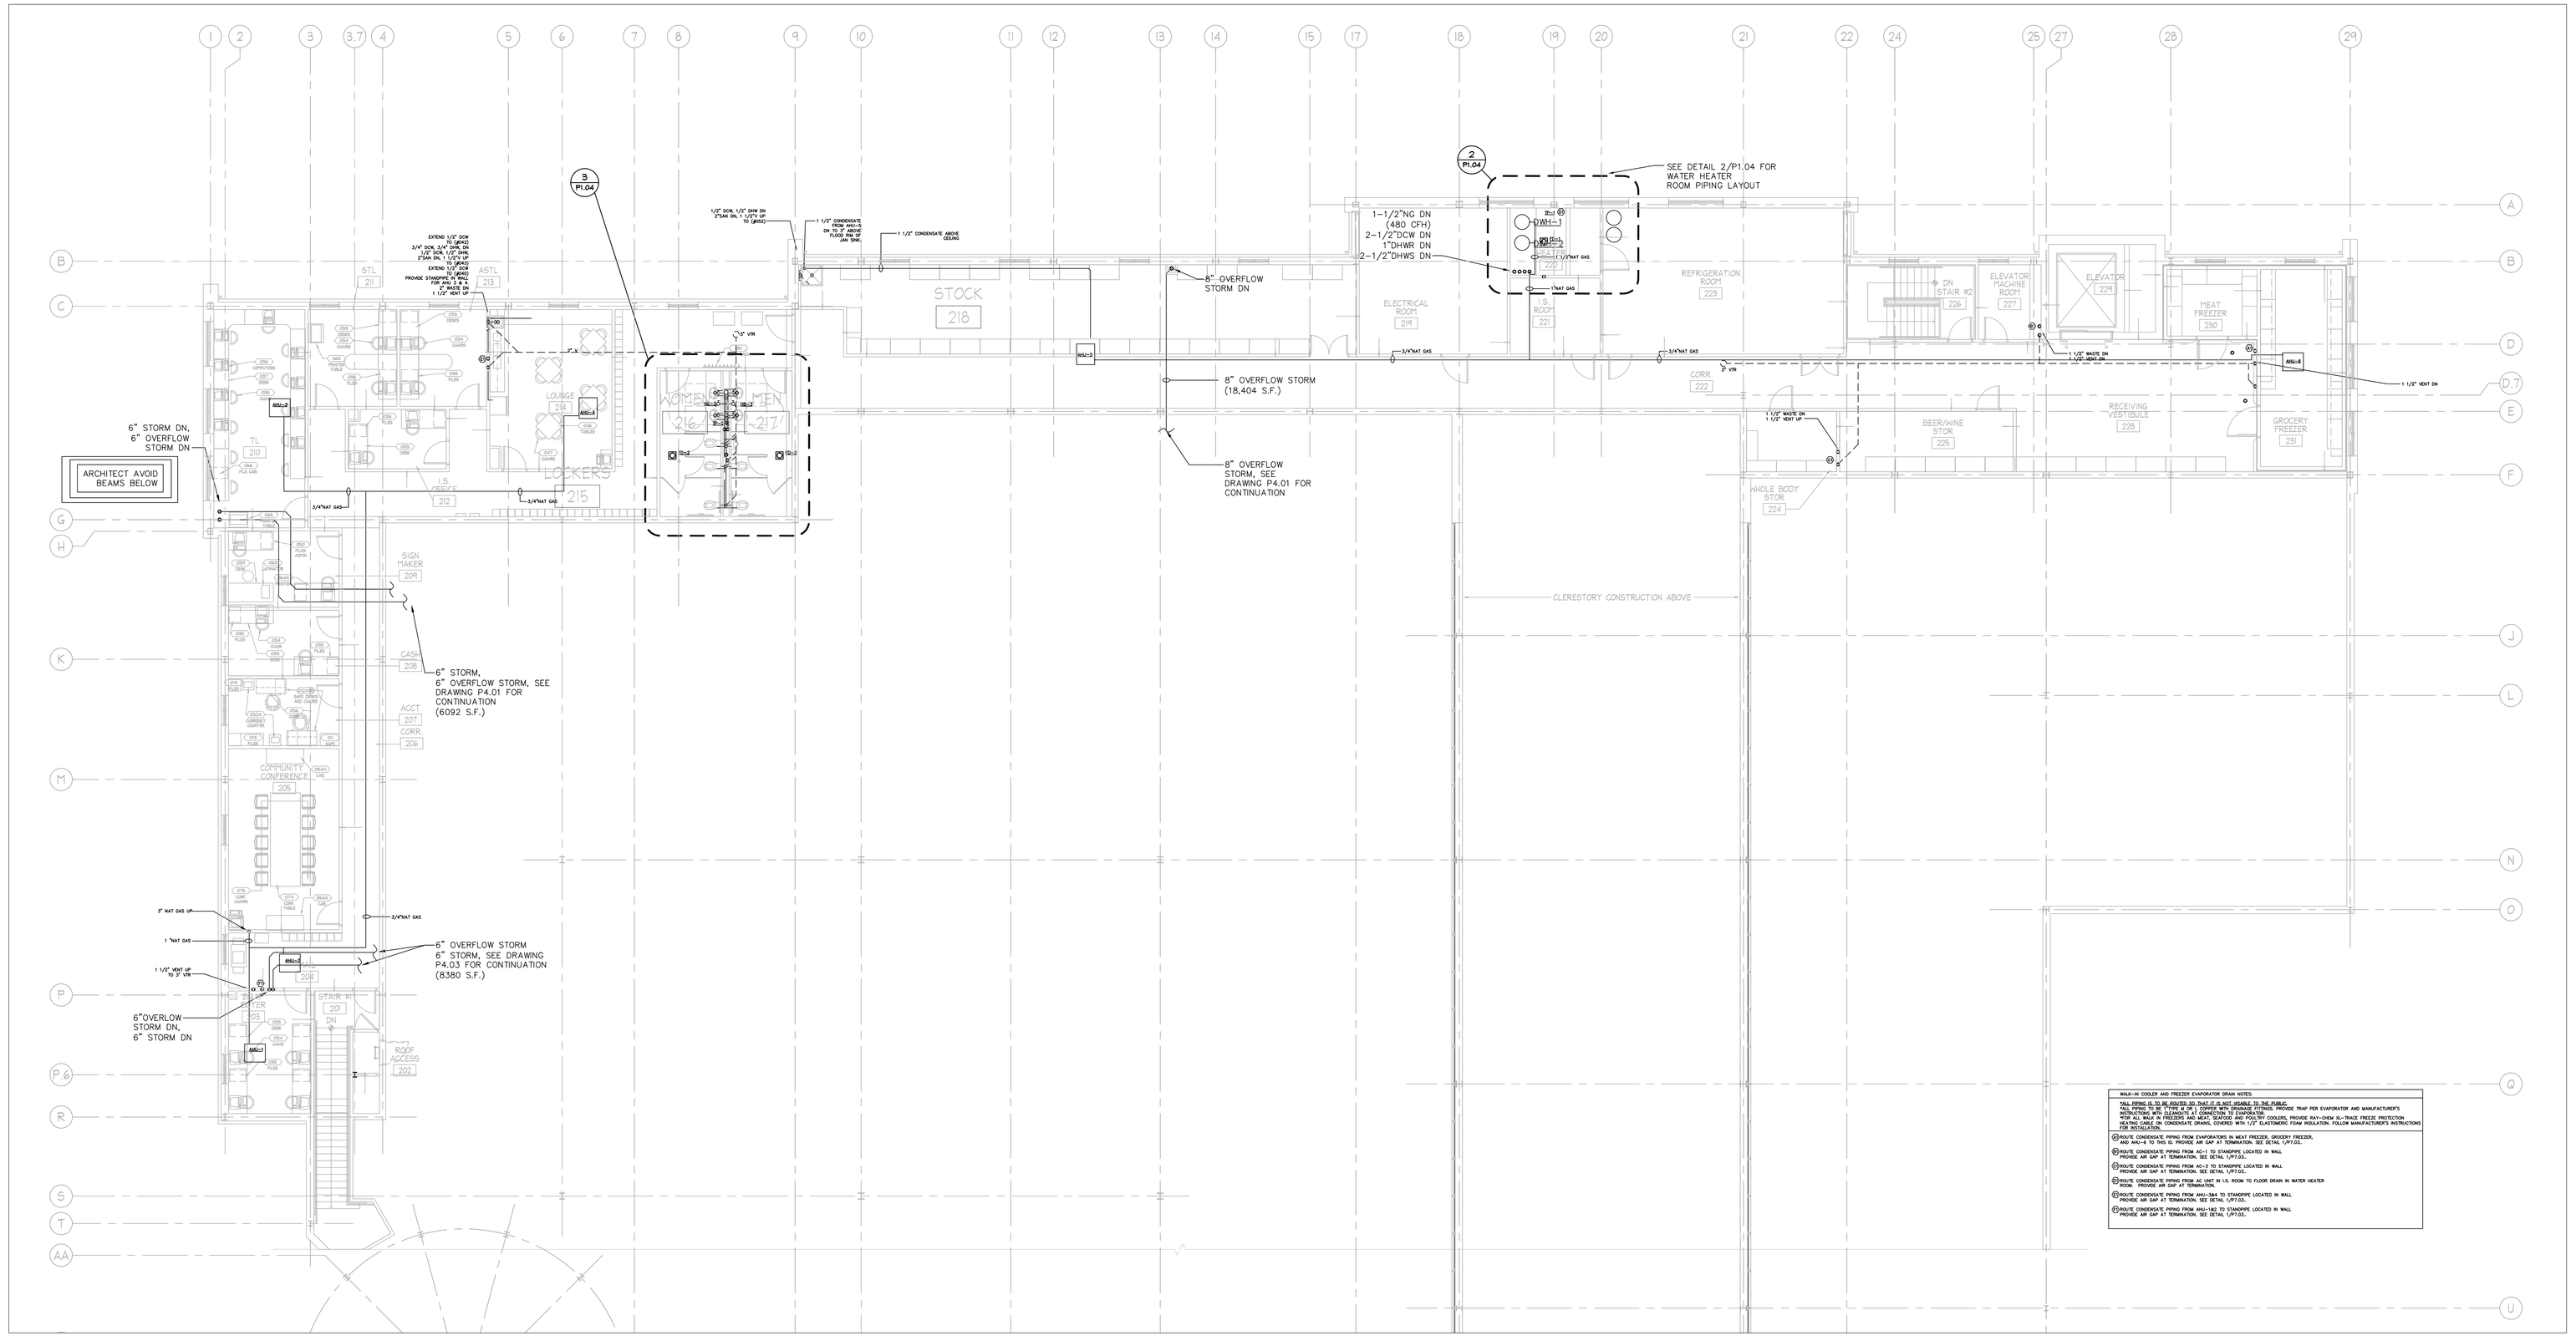

1 PLUMBING FLOOR PLAN – MEZZANINE LEVEL
1/8" = 1'-0"

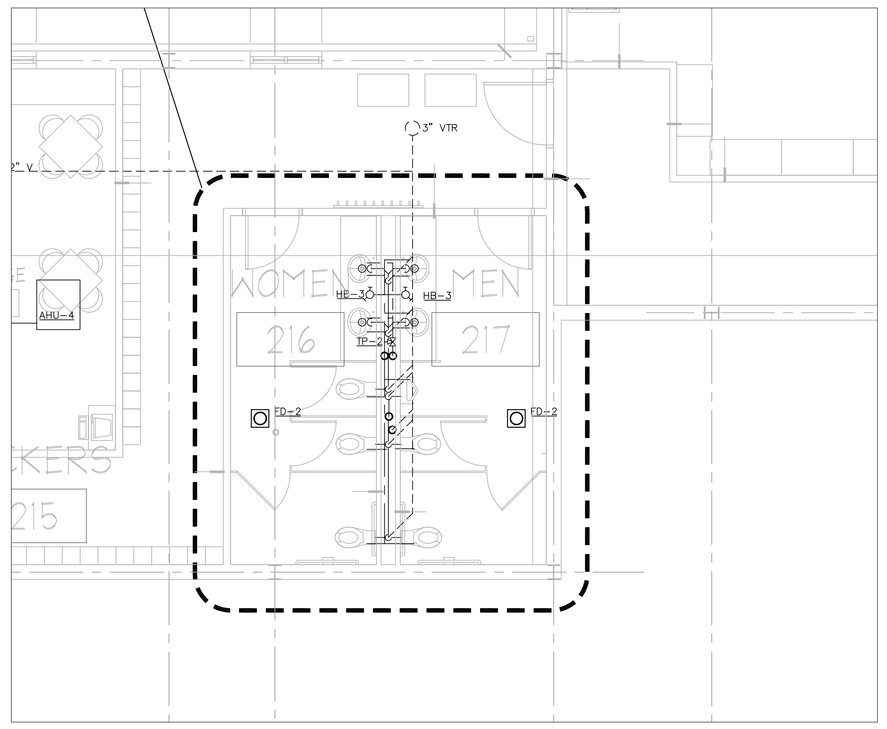

3 ENLARGE TOILET ROOM PLAN – MEZZANINE LEVEL
1/4" = 1'-0"

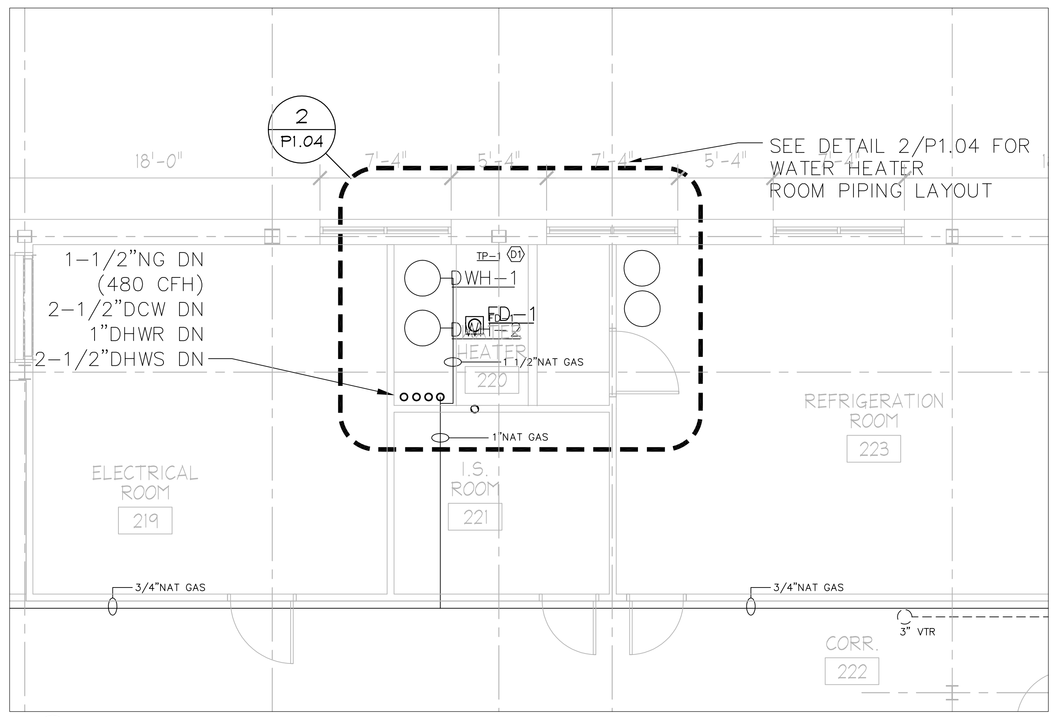

2 ENLARGED WATER HEATER ROOM – MEZZANINE LEVEL
1/4" = 1'-0"

NORTH

THESE DRAWINGS SHALL NOT BE UTILIZED BY ANY PERSON, FIRM OR CORPORATION WITHOUT THE SPECIFIC WRITTEN PERMISSION OF BL COMPANIES

K:\Jobs\04C0829\Acad\P04Z1B2804.dwg April 26, 2006 - 7:23 AM

BL Companies
ARCHITECTURE
ENGINEERING
PLANNING
LANDSCAPE ARCHITECTURE
LAND SURVEYING
ENVIRONMENTAL SCIENCES
ANALYTICAL SERVICES

355 Research Parkway
Meriden, CT 06450
(203) 630-1406
(203) 630-2615 Fax

WHOLE FOODS MARKET

ISSUED FOR CONSTRUCTION

PROPOSED GROCERY STORE
2 SOMERSET STREET
PORTLAND, CUMBERLAND COUNTY, MAINE

No.	Date	Desc.

REVISIONS No.	Date	Desc.

ARCHITECT/ENGINEER SEAL

Designed	
Drawn	
Checked	
Approved	
Scale	AS NOTED
Project No.	04C0829
Date	04-24-06
CAD File	

Title
PLUMBING FLOOR PLANS - MEZZANINE LEVEL

Sheet No.
P1.04